



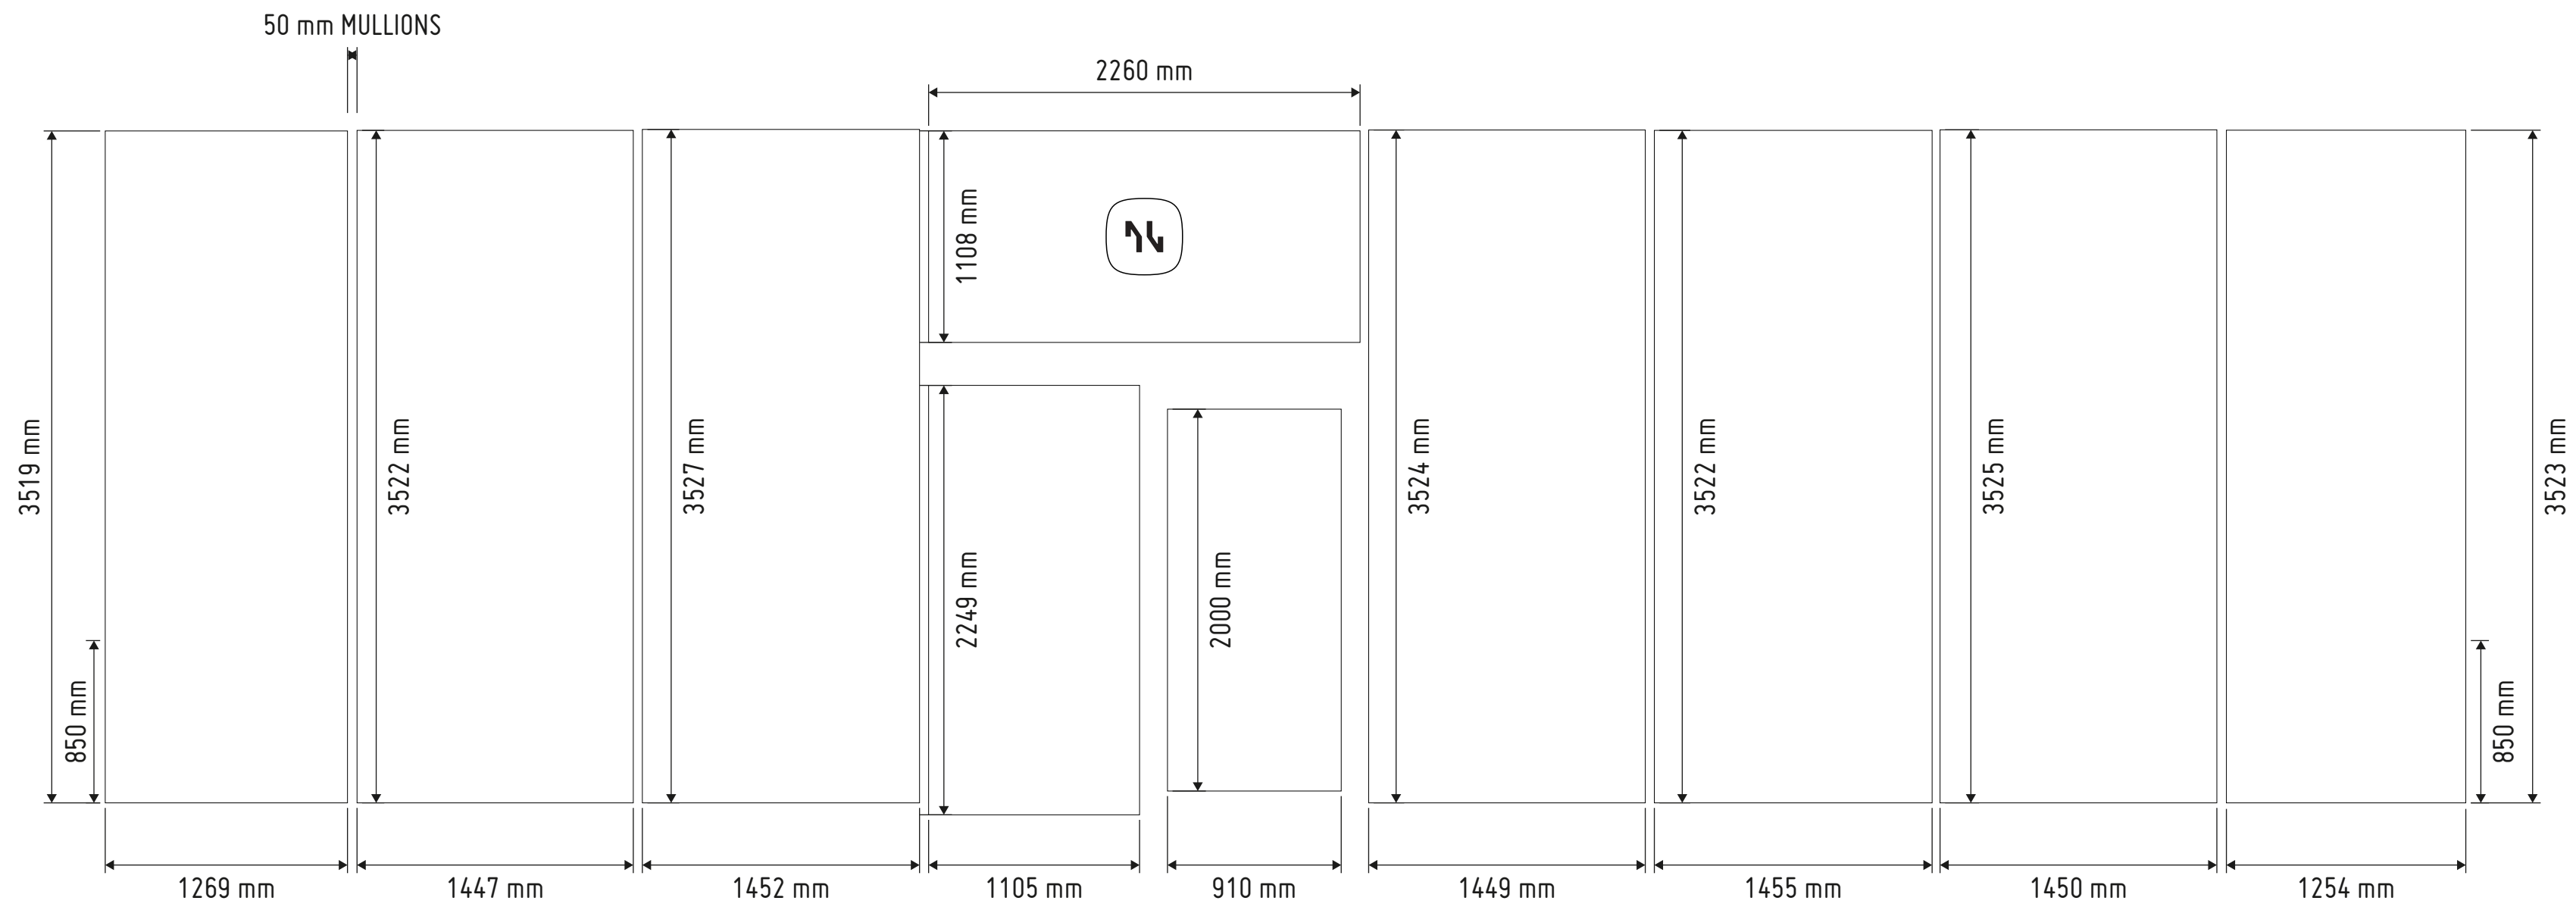

ITEM A - MOUNT ST - BUILT UP ILLUMINATED LOGO

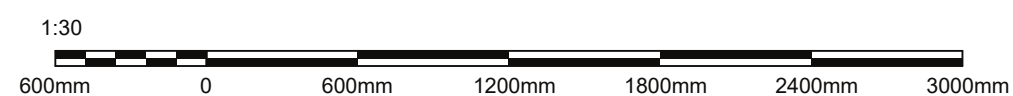

— ITEM C



SWATCHES

OPAL ACRYLIC ILLUMINATED

RAL 9005 (BLACK)



© ALL RIGHTS RESERVED, INCLUDING THE RIGHT TO REPRODUCE IN WHOLE OR IN PART WITHOUT THE CONSENT OF ASTRA SIGNS LTD.

DOCUMENT UNCONTROLLED WHEN PRINTED

JOB NUMBER XE95643 SCALE 1:30@A2



PM **DM** DRAWN BY **OW** CHECKED BY **SS**

CLIENT
NEKO HEALTH

VISUAL
A – MOUNT ST – WINDOW GRAPHICS


ITEM C – MOUNT ST – ILLUMINATED LOGO

75mm DEEP2MM ALUMINIUM LOZENGE. POWDERCOATED RAL 9005. LED UNITS FIXED IN REAR OF TRAY. FACE OF LOZENGE TO BE 10MM OPAL ACRYLIC WITH RIMLESS RETURNS. BONDED VIA ADHESIVE TO FACE DIRECTLY TO REAR OF GLAZING. TO EXTERIOR OF GLAZING, 10MM OPEL ACRYLIC LOZENGE SHAPE, WITH 3MM BLACK PAINED ALUMINIUM LOGO DETAIL TO FACE. BONDED TO GLAZING VIA ADHESIVE, OVER TOP OF ILLUMINATED INTERNAL LOZENGE.

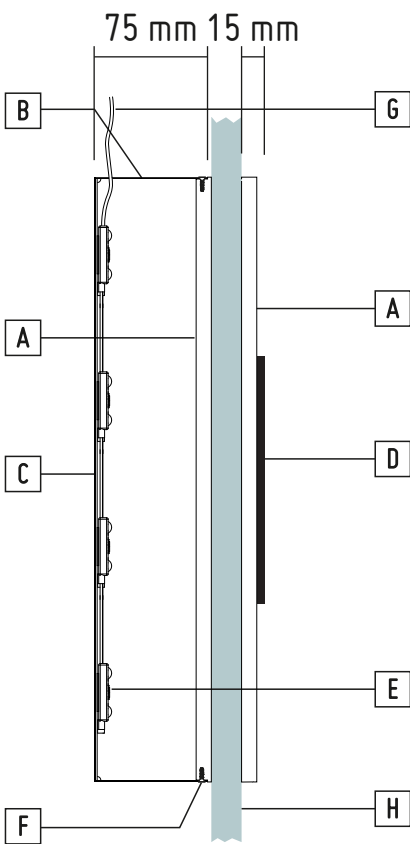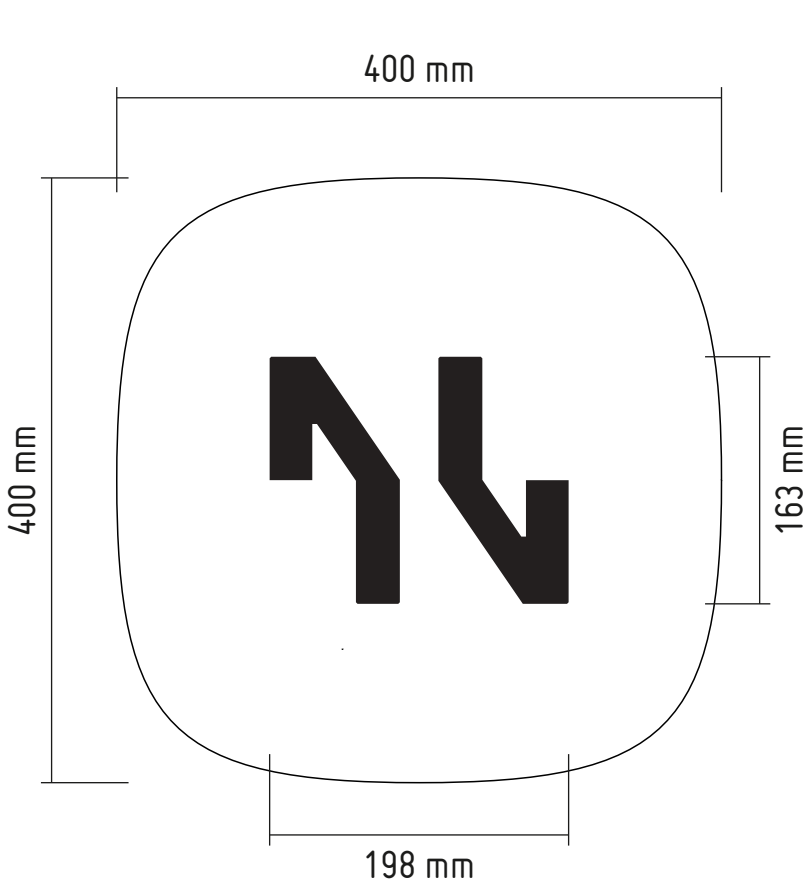

SECTION VIEW

A	10MM 1T77 OPAL ACRYLIC FACE. BONDED TO EXISTING GLASS WITH 468D/S UHB TAPE
B	1.2MM ALUMINIUM 75MM DEEP RETURNS. WELDED TO BACK PLATE
C	2MM ALUMINIUM BACK PLATE WITH SHOULDER CUT REBATE.
D	3MM ALUMINIUM PAINTED BLACK RAL 9005 . BONDED TO FACE WITH 10B LSE UHB TAPE
E	SLOAN VL4 6500K COOL WHITE LED MODULES - MAX BRIGHTNESS 300 cd/m ²
F	2 X 4 CR(H) C/S TYPE 1 JCIS (TYPE P) MICRO DIAMETER ZINC PLATED (CR3) SCREW
G	CLEAR POWER CABLE
H	EXISTING GLAZING PANEL

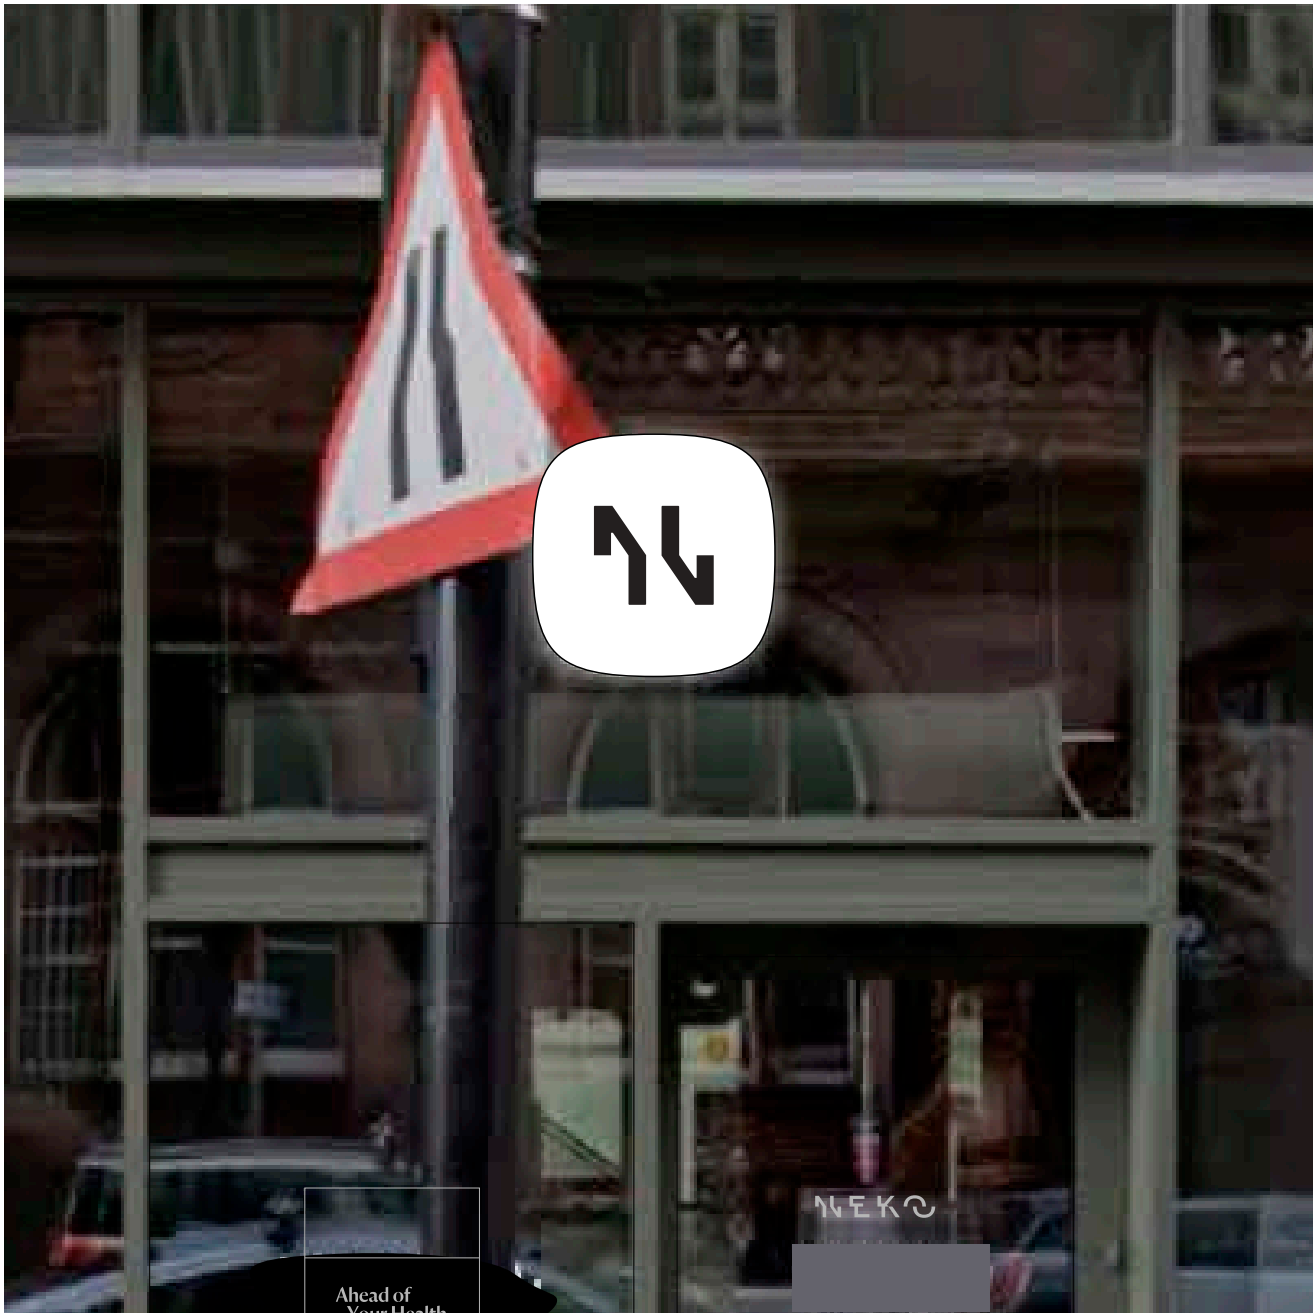

HEIGHT ABOVE GROUND – 2850mm

SIGNAGE ILLUMINATION DOES NOT EXCEED 300 CD/M²



SWATCHES

OPAL ACRYLIC ILLUMINATED


RAL 9005 (BLACK)



© ALL RIGHTS RESERVED. INCLUDING THE RIGHT TO REPRODUCE IN WHOLE OR IN PART WITHOUT THE CONSENT OF ASERA GROUP LTD.
THIS DRAWING IS THE PROPERTY OF ASERA GROUP AND MUST NOT BE REPRODUCED OR TRANSMITTED IN ANY FORM OR BY ANY MEANS, ELECTRONIC OR MECHANICAL, INCLUDING PHOTOCOPYING, RECORDING, OR BY ANY INFORMATION STORAGE AND RETRIEVAL SYSTEM.

DOCUMENT UNCONTROLLED WHEN PRINTED

DO NOT SCALE FROM THIS DRAWING. ALL DIMENSIONS TO BE CHECKED PRIOR TO MANUFACTURE

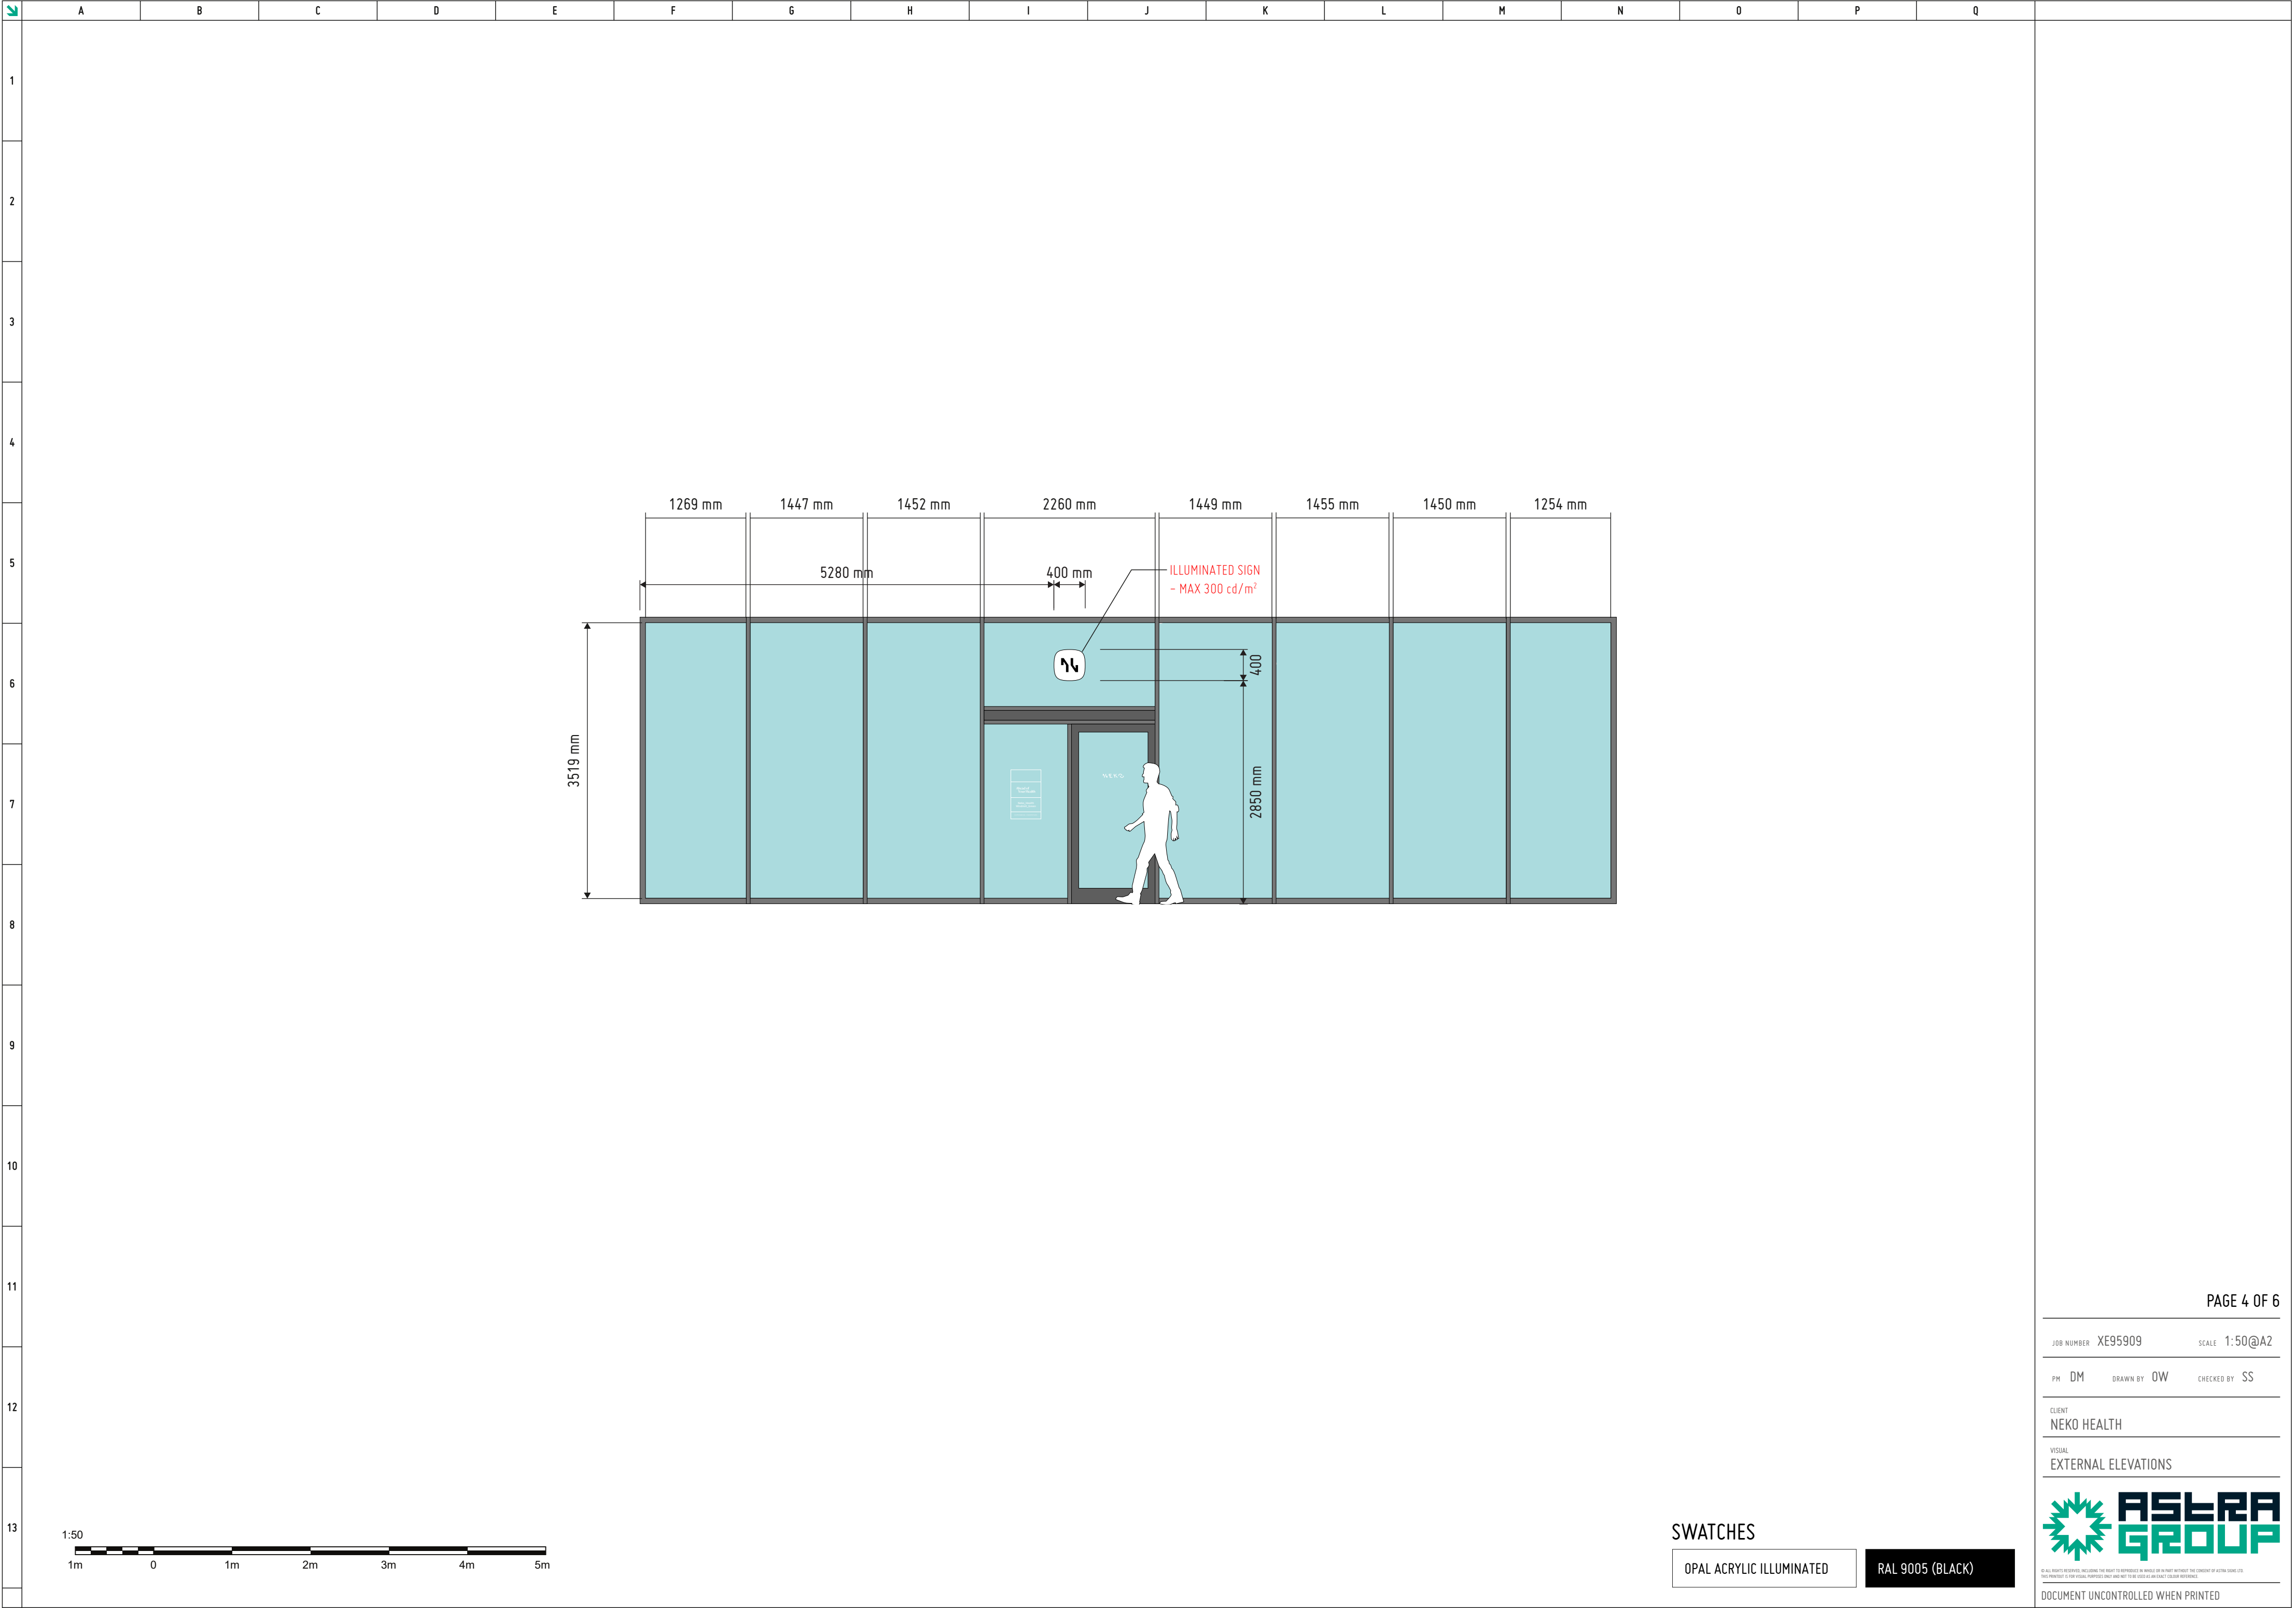

1

2

3

4

5

6

7

8

9

10

11


12

13



C

A

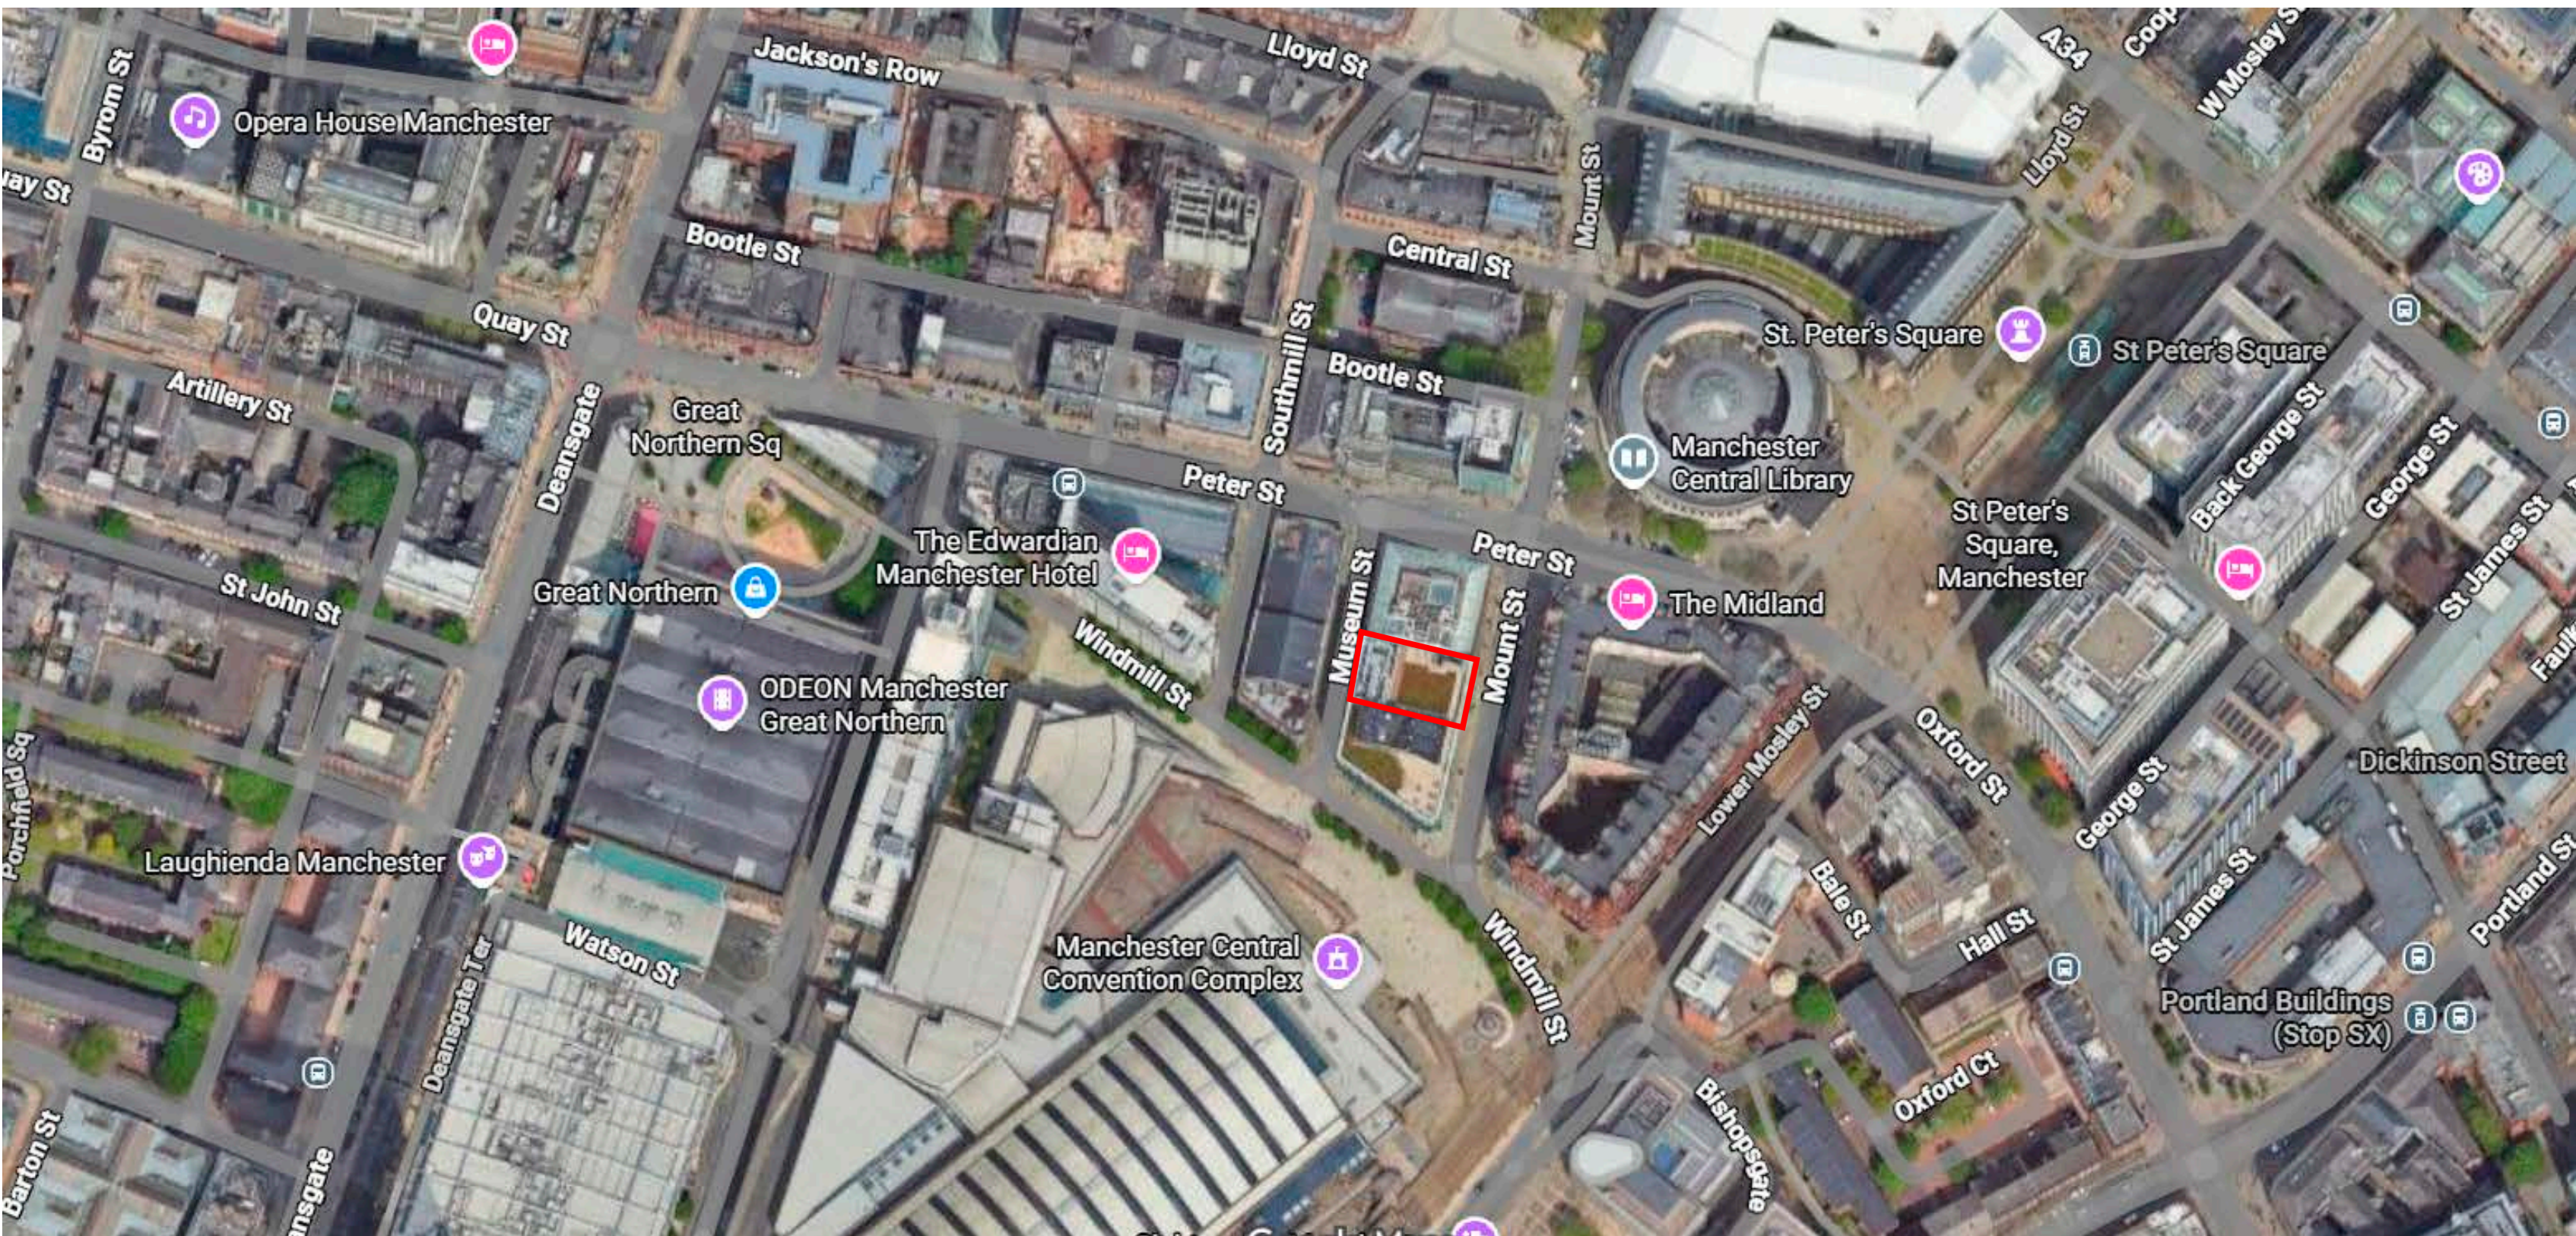

MOUNT ST, MANCHESTER, M2 3NQ