


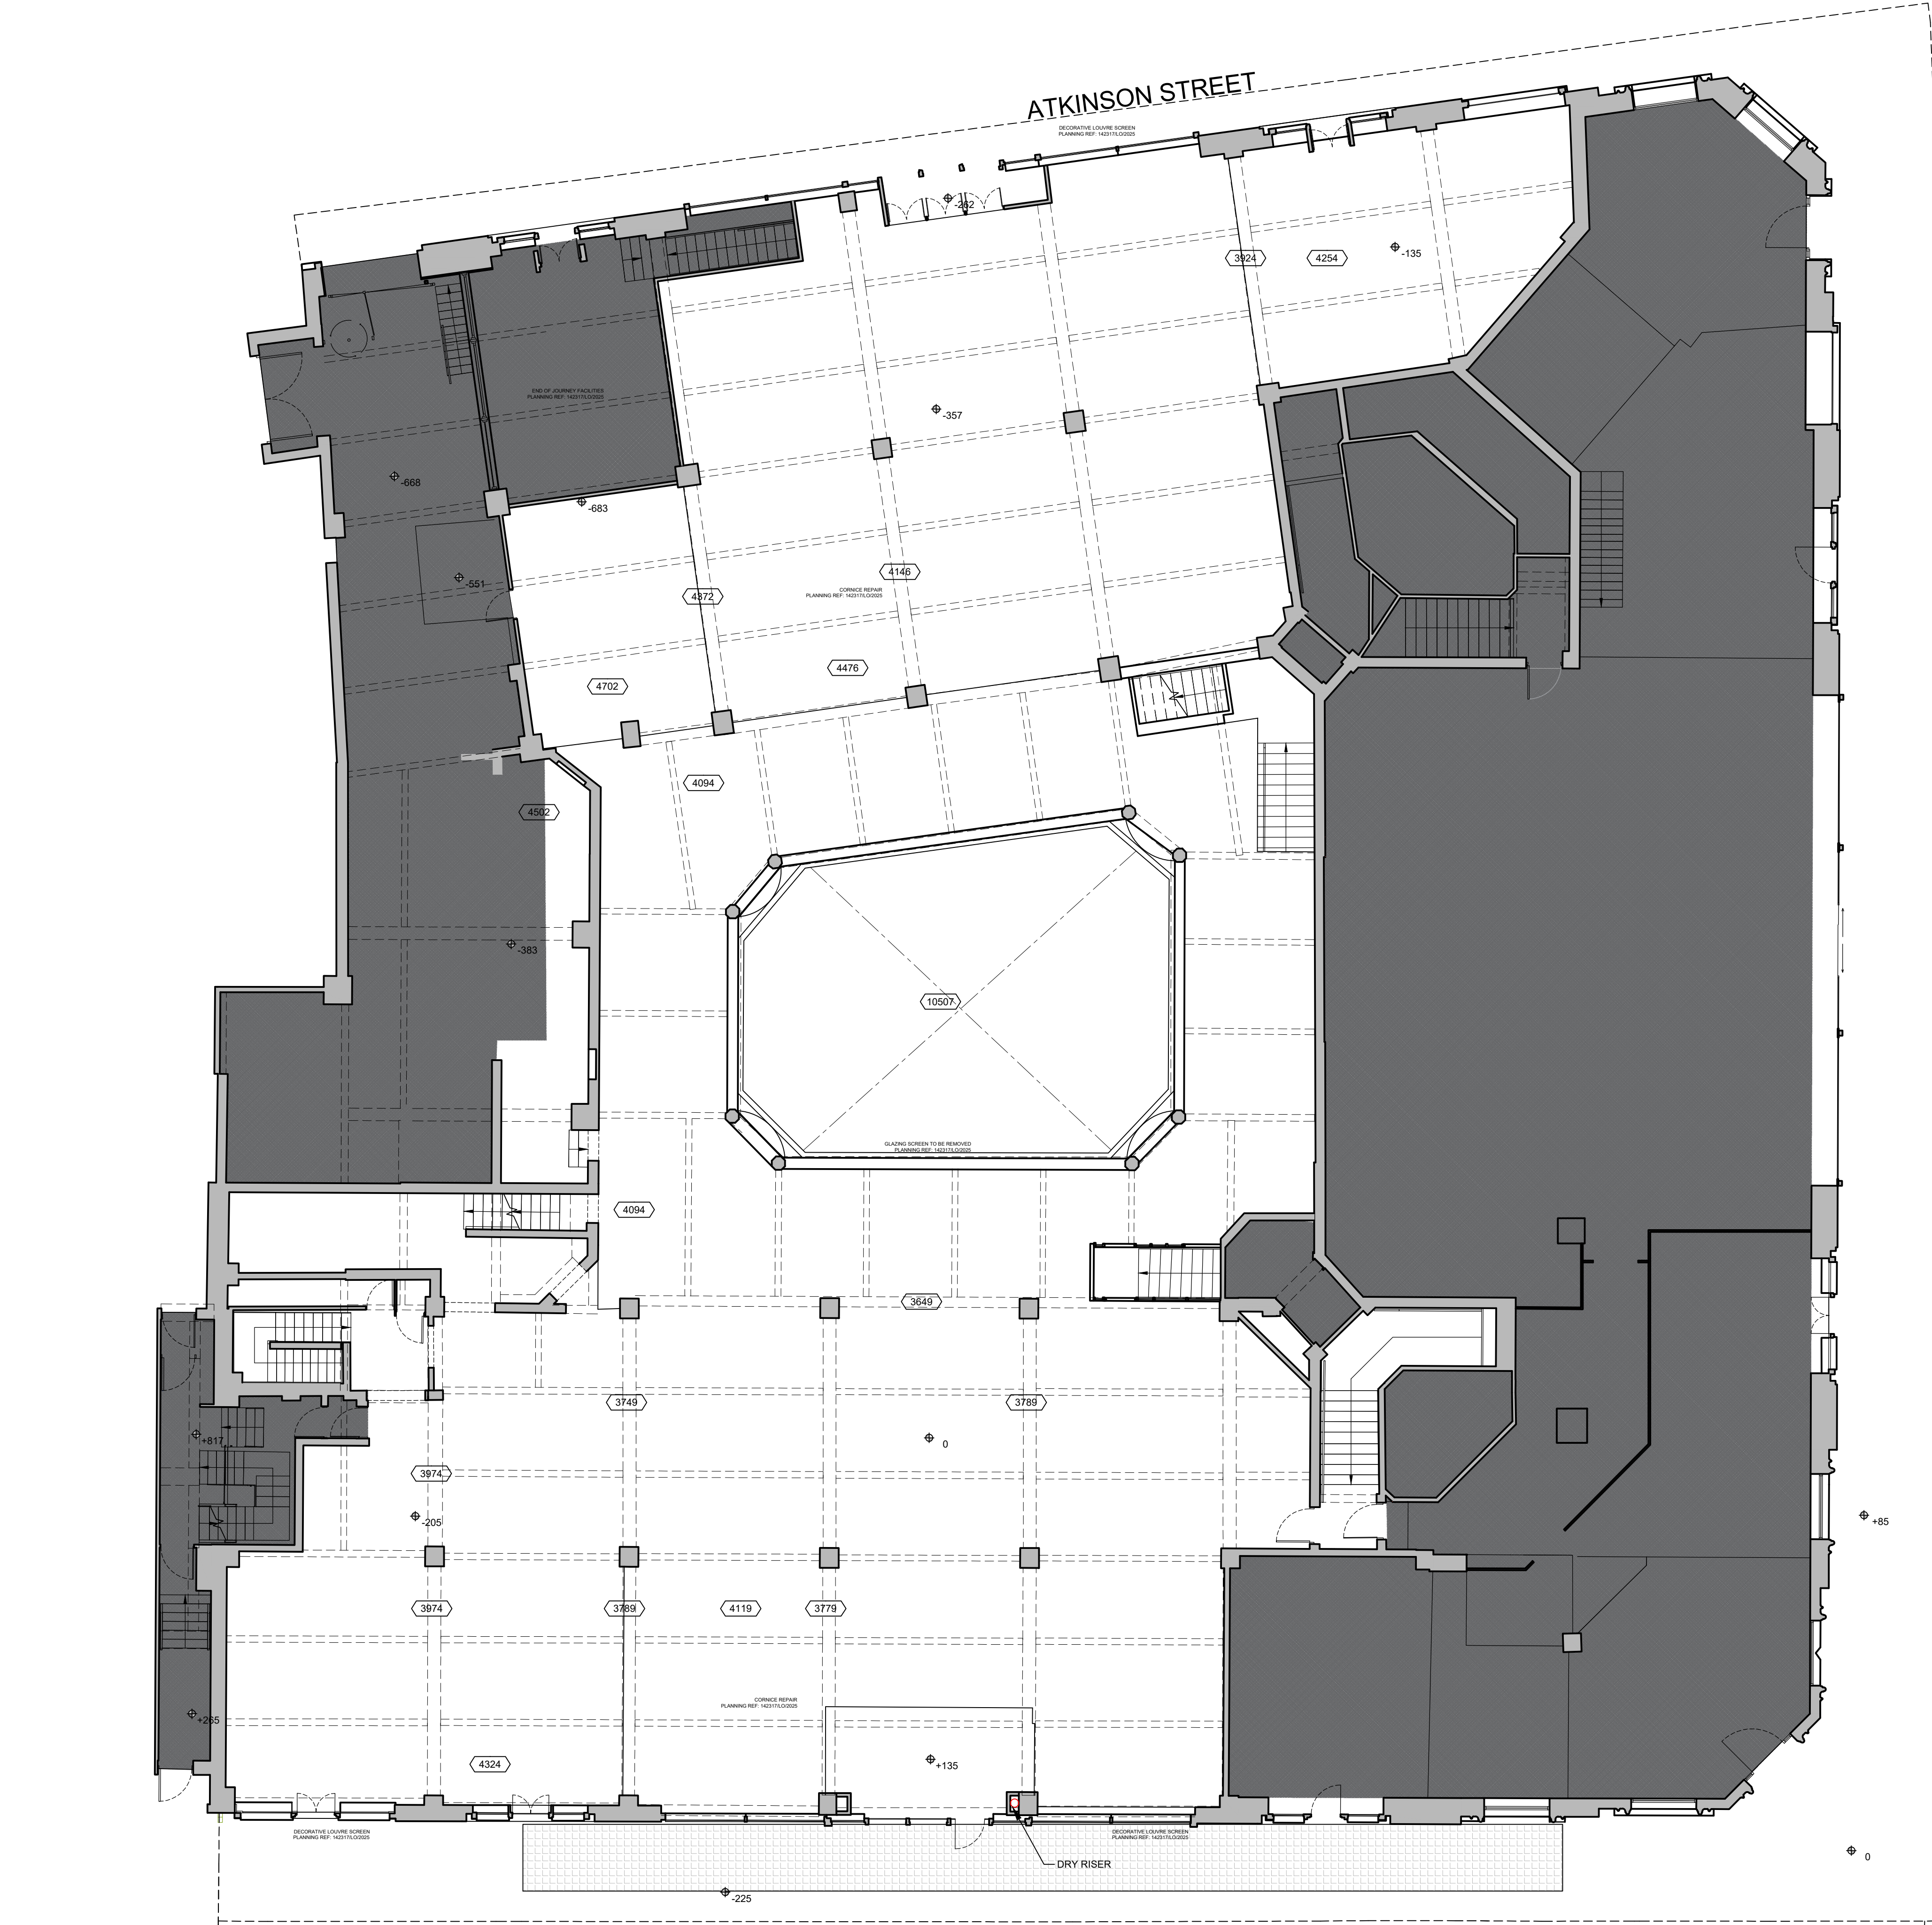

Do not scale from this drawing. All dimensions to be checked on site prior to manufacture and construction. This drawing is the property of Harrison Ince Holdings Limited and should not be reproduced without permission.
All discrepancies to be brought to the attention of the architect immediately.
This drawing is to be read in conjunction with the specification / bill of quantities and related drawings.

REVISIONS

-	FIRST ISSUE	02.07.2024	EW
A	REVISED AFTER SURVEY	24.01.2025	MSM
B	FOR FE REVIEW	12.03.2025	GW
C	PRE APP ISSUE	31.03.25	GW
D	PLANNING ISSUE	29.04.25	GW
E	PLANNING REFS. NOTED ON PLAN	04.08.25	GW
F	REVISED FOLLOWING CONDITION REVIEW	03.12.25	GW

KEY

LANDLORD'S DEMISE
(OUTSIDE SCOPE)

LANDLORD'S DEMISE
(PINS SERVICES WITHIN SCOPE)

SHARED ZONE TO BE MAINTAINED
(OUTSIDE SCOPE)

FOR COMMENT

ALL DIMENSIONS TO BE CHECKED
ON SITE BEFORE CONSTRUCTION

@1:100 scale



HARRISON INCE

ARCHITECTS INTERIOR DESIGNERS

PINS SOCIAL CLUB

CLIENT

SUNLIGHT HOUSE
LITTLE QUAY ST, MANCHESTER M3 3HP

PROJECT

EXISTING GROUND PLAN

TITLE

DATE NOVEMBER 2025

SCALE 1:100 @ A1

JOB NO. 01

DWG. NO. AS001 F

DRAWN CAD/GW

CHECKED

SECOND FLOOR
EASTGATE
2 CASTLE STREET
MANCHESTER
M3 4LZ
TEL: 0161 236 3050
EMAIL: admin@harrison-ince.co.uk