
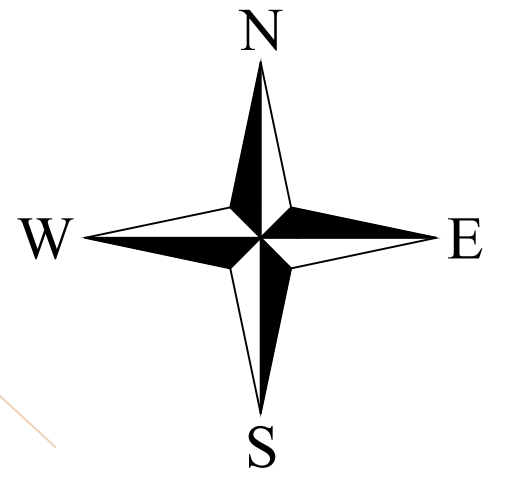


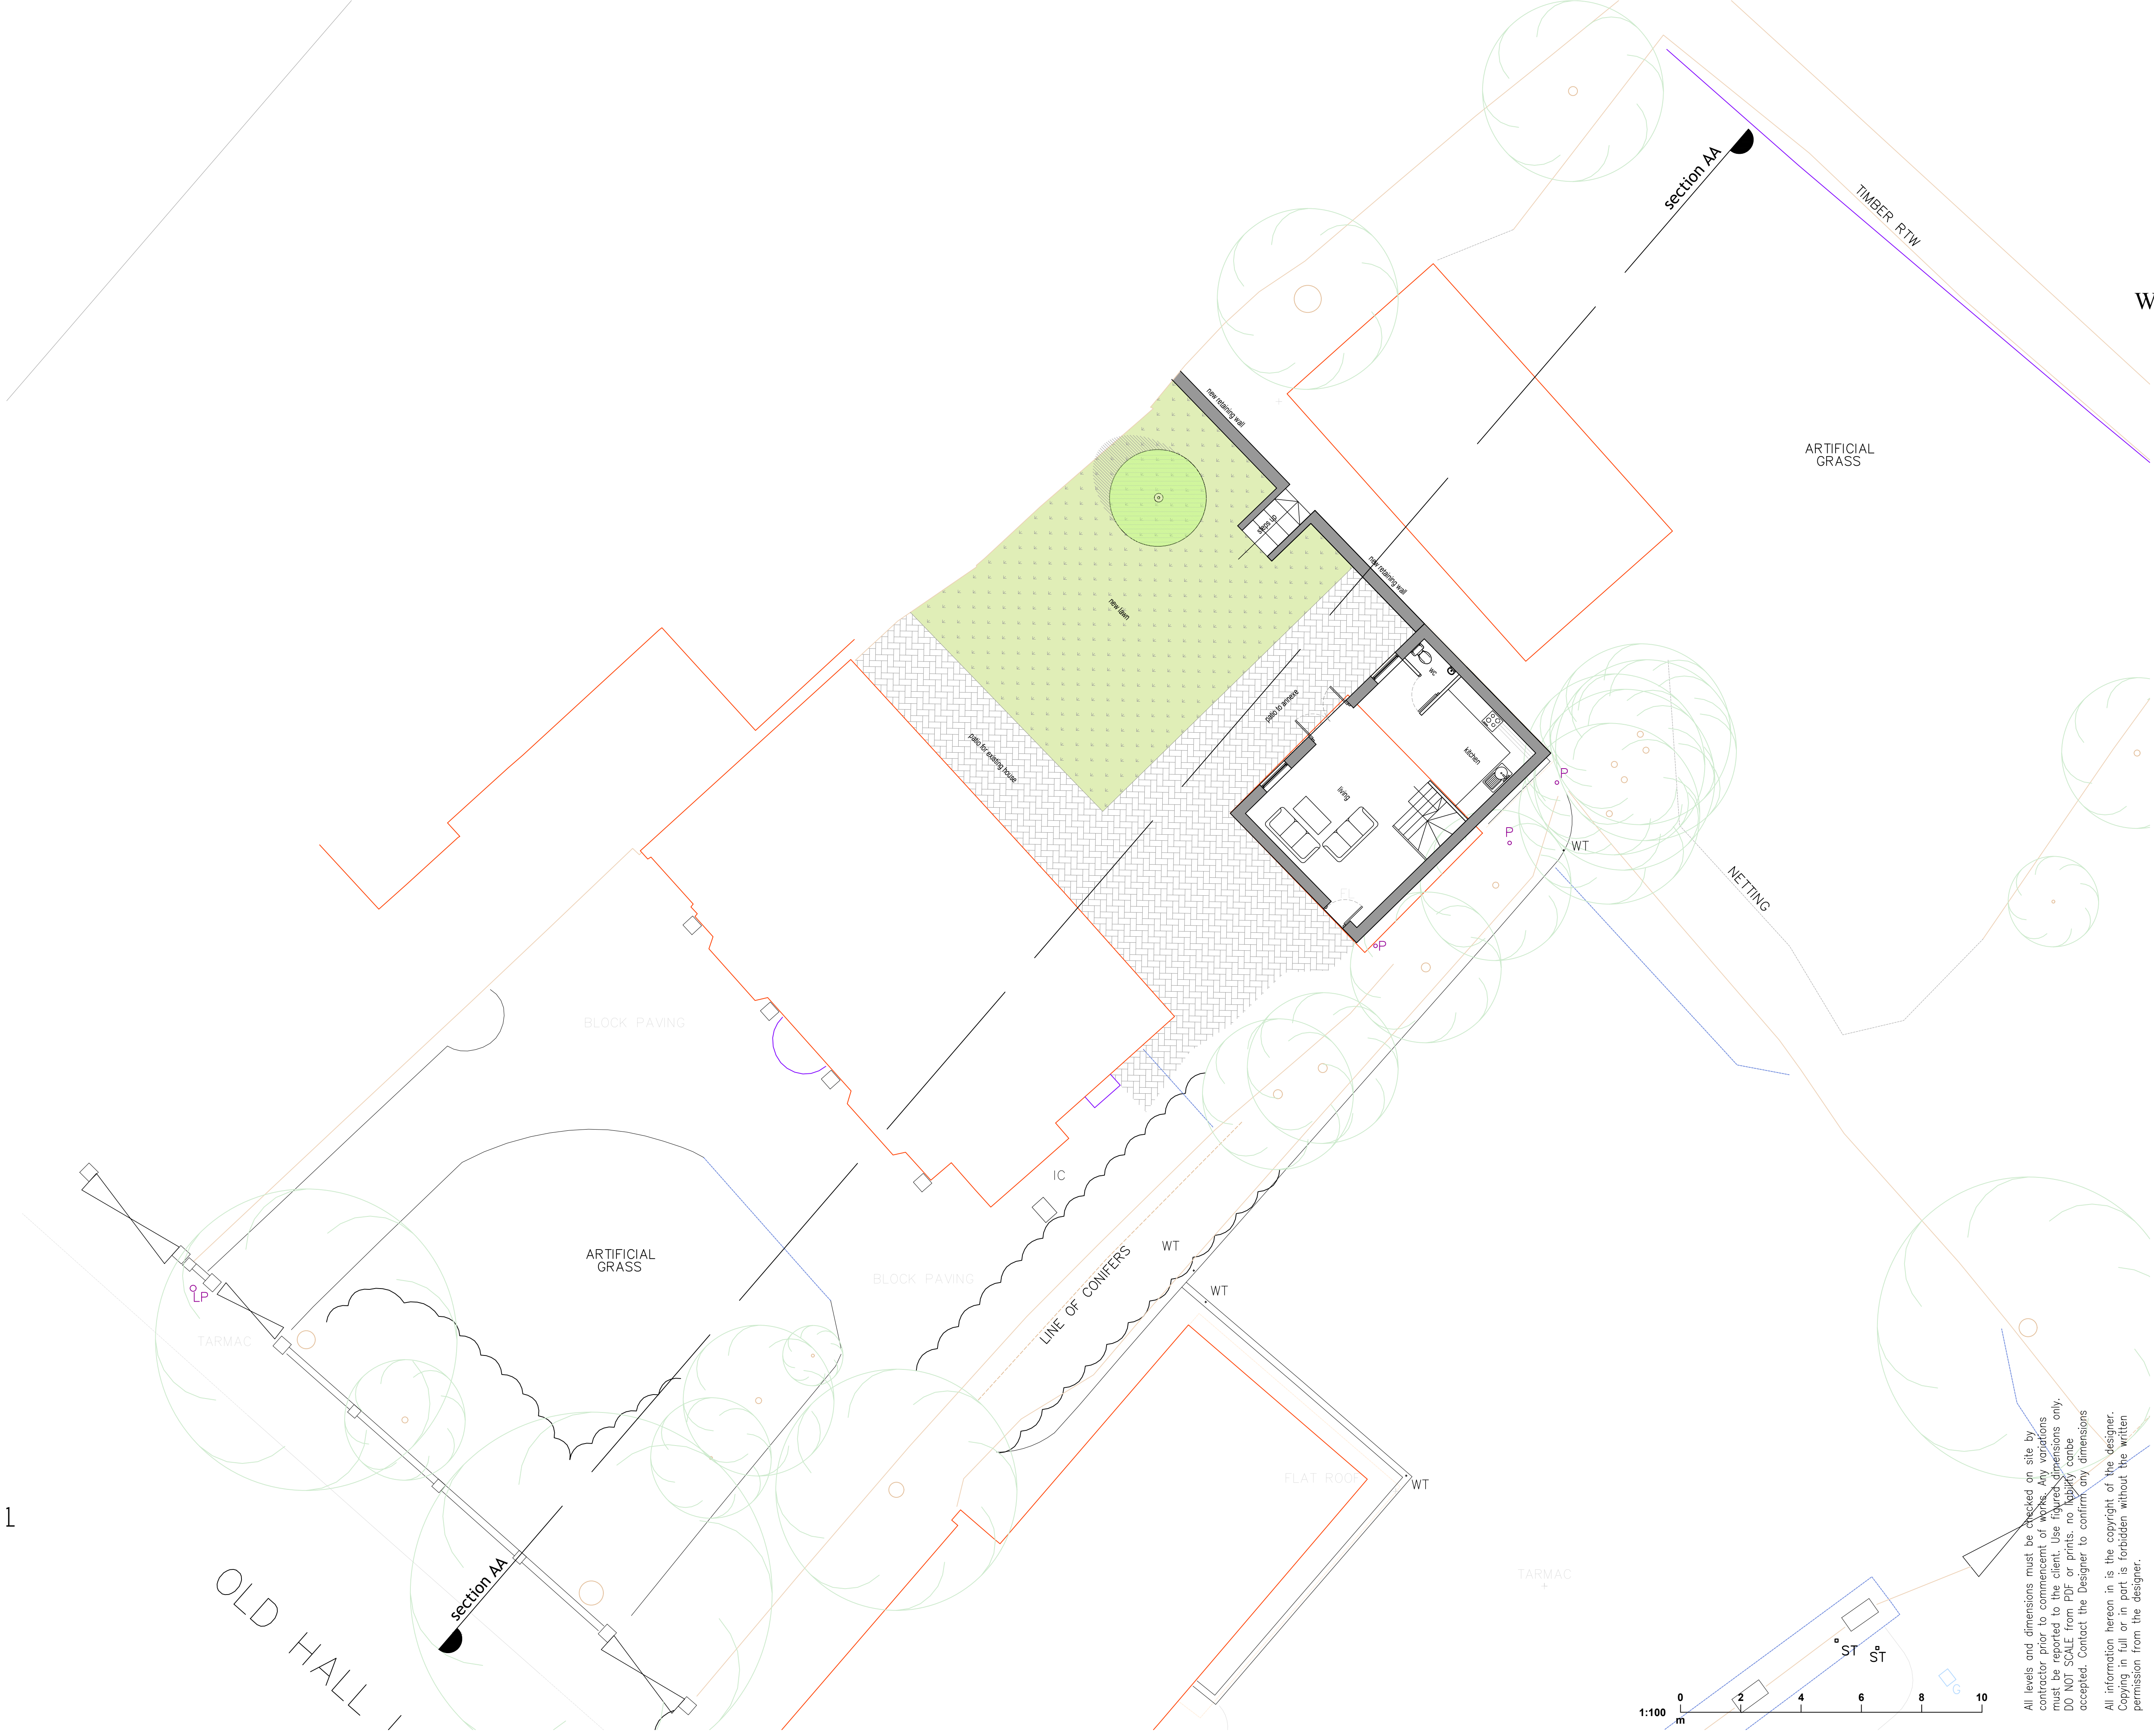

M A H E

Architecture

Client	MAGA Projects LTD	
Project	Annexe on 1 Old Hall Lane, Middleton	
Title	Proposed Site	
Dwg Scale	1:100 a1	Drawing Number
		884-03

All levels and dimensions must be checked on site by contractor prior to commencement of works. Any variations must be reported to the client. Use figured dimensions only. DO NOT SCALE from PDF or prints. no liability can be accepted. Contact the Designer to confirm any dimensions.

All information hereon is the copyright of the designer. Copying in full or in part is forbidden without the written permission from the designer.

