


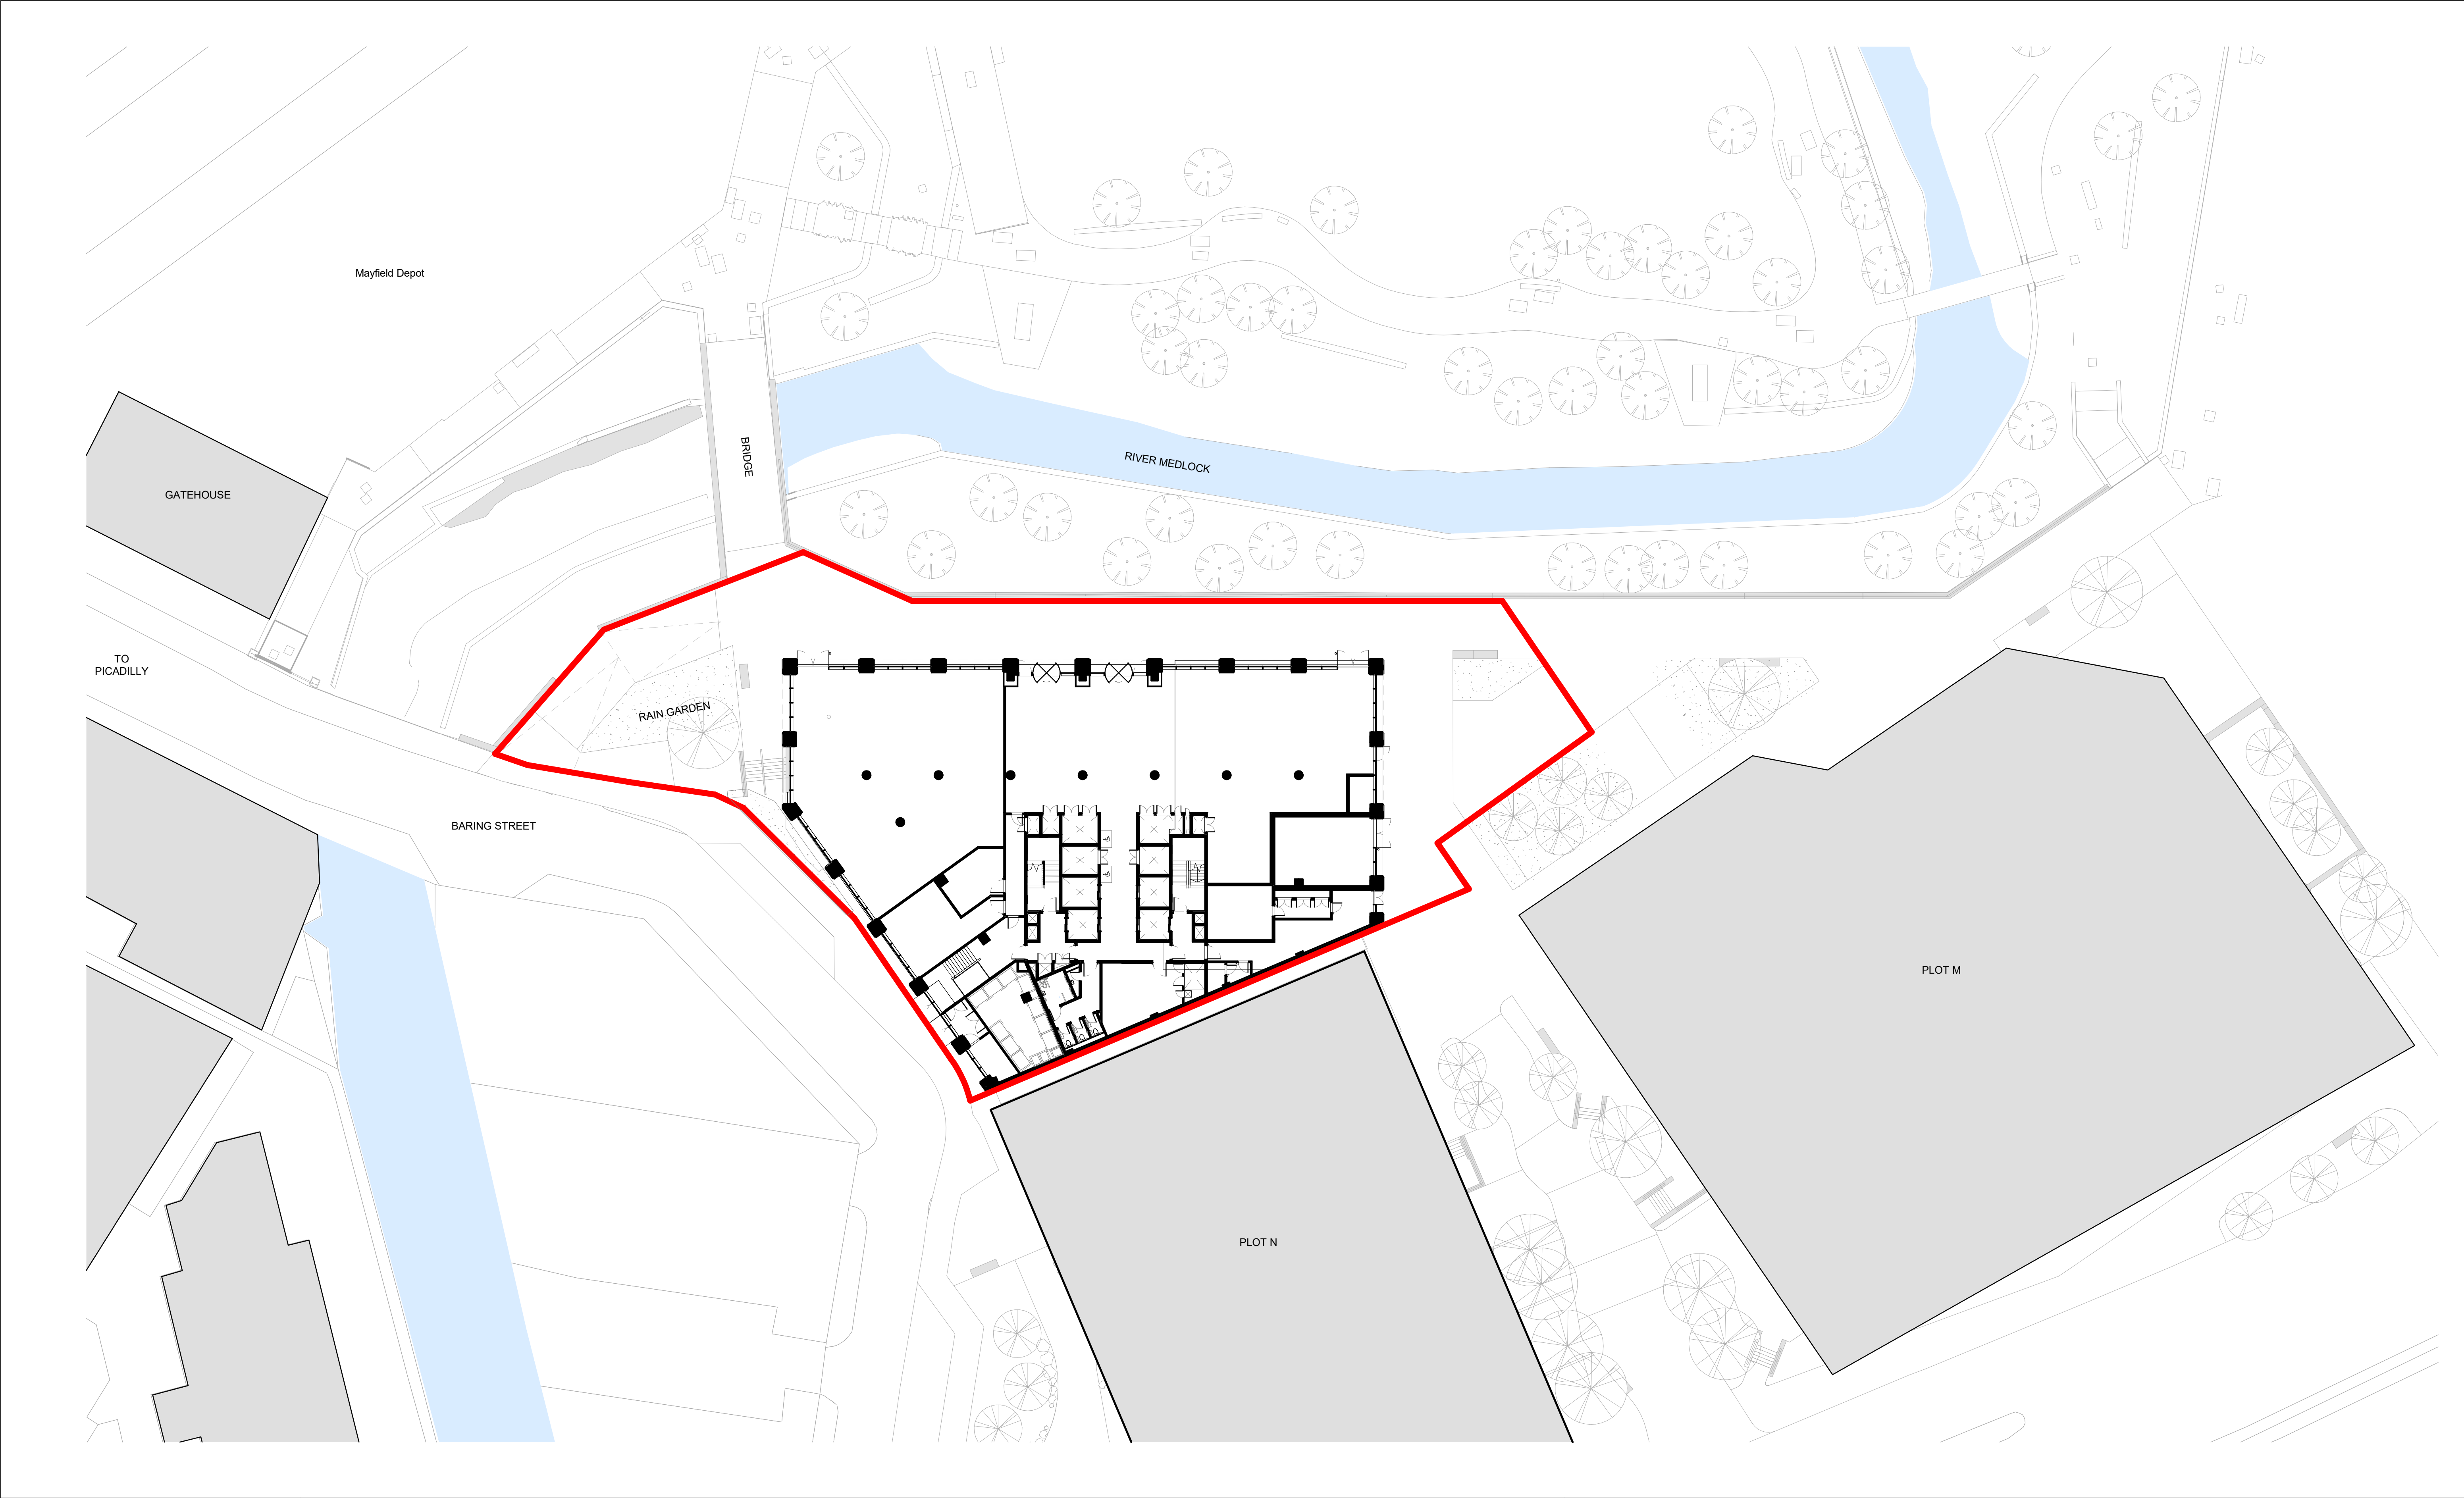

Rev		Date	Revision		By	Chk	Notes					
P01	260313		WIP for Draft DAS		DZ	IN						
P02	260325		Issued for planning		DZ	IN						
								Red line boundary				