DO NOT SCALE : IF IN DOUBT ASK

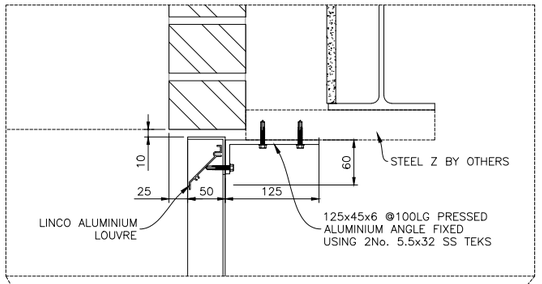

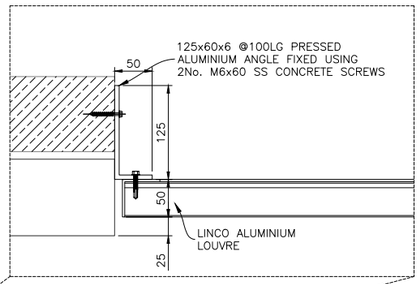

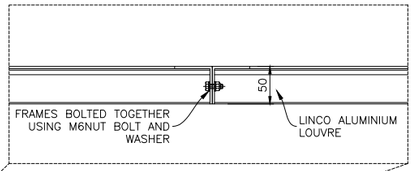

NOTES

LINCO WL50R 02 LOUVRE CASSETTE SYSTEM'

COLOUR – RAL 7008

LOUVRE PANELS
MATERIAL – EXTRUDED ALUMINIUM FRAME AND BLADES
BLADE THICKNESS – 1.5mm
FRAME THICKNESS – 3mm
LOUVRE DEPTH – 50mm
LOUVRE PITCH – 50mm
BLADE ANGLE – 45°

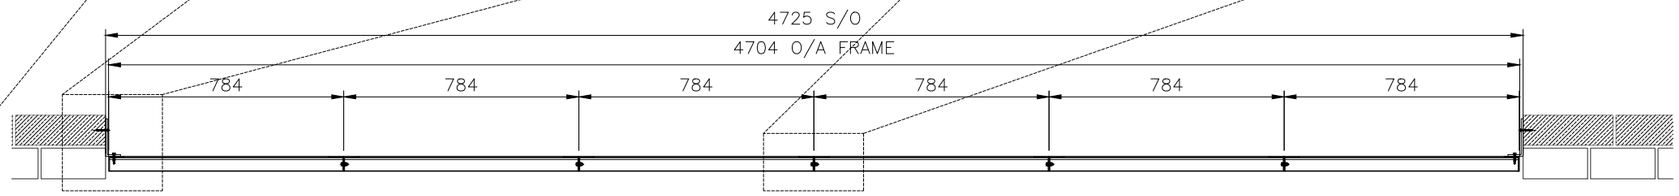

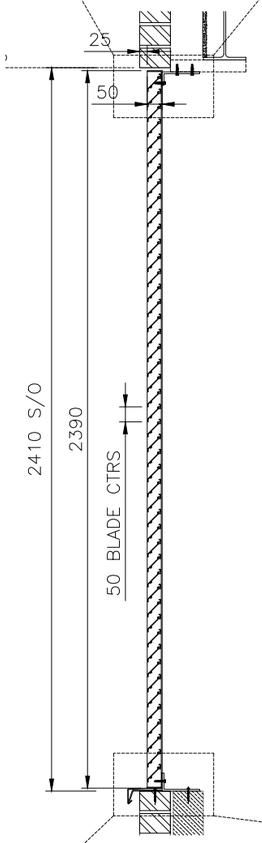

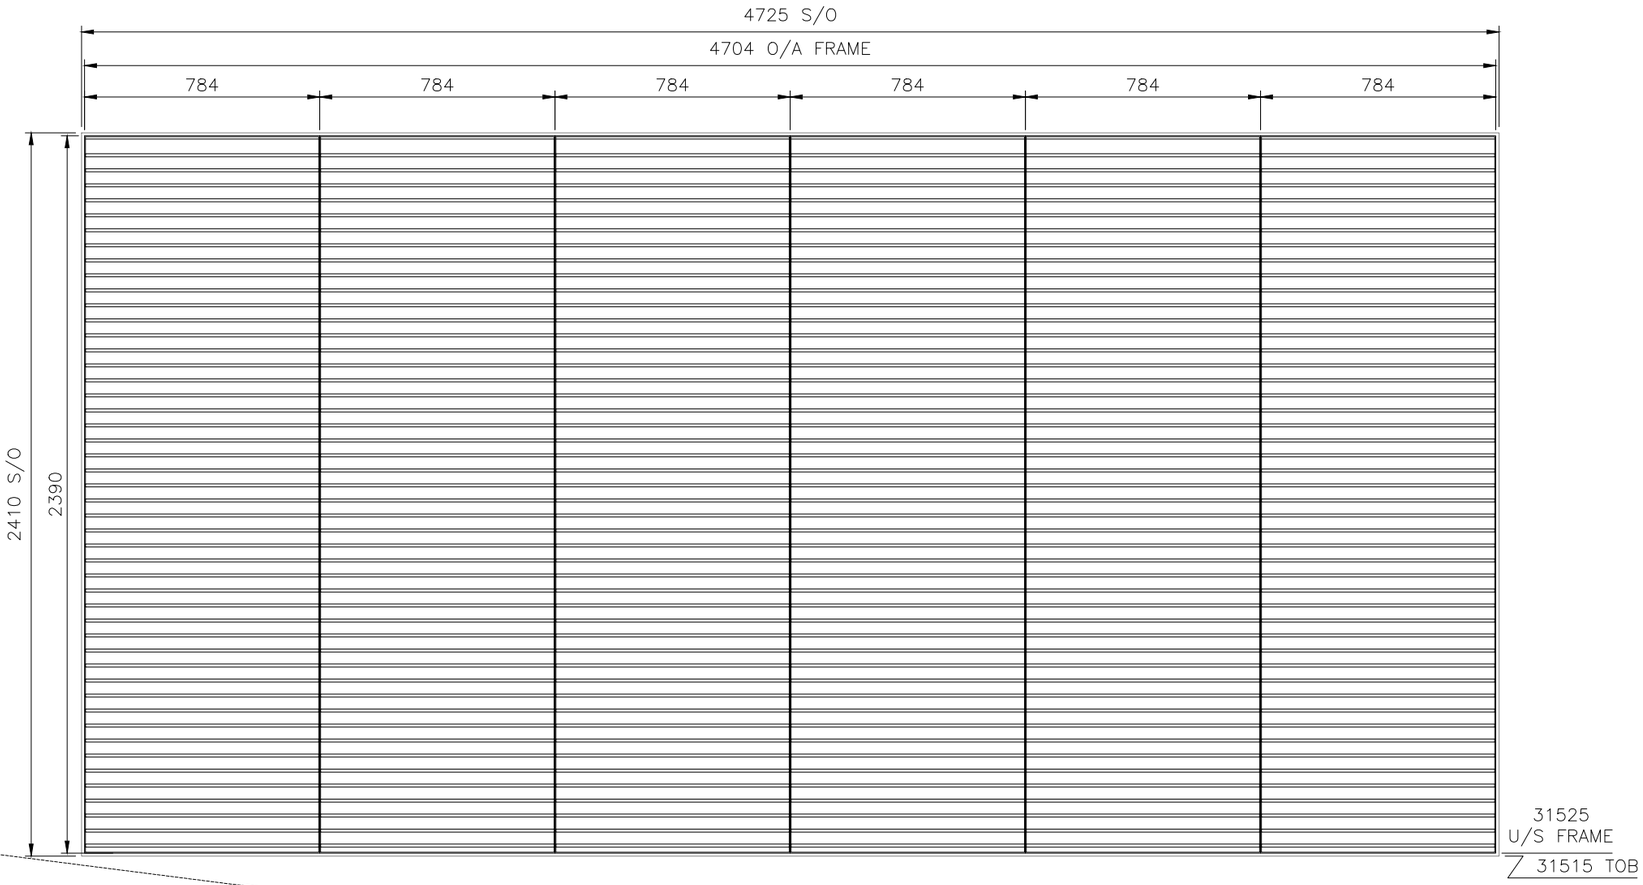

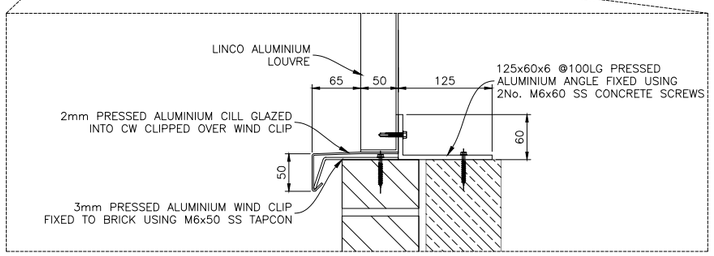

ECW–038
ECW–043
TYPE L7

Revision	Description	Drawn	Date
P02	COLOUR CHANGED	SA	24.11.25
P01	FIRST ISSUE	SA	07.11.25

Client:

CORE FACADE

Project:
DIDSBURY POINT

Drawing Status:
For APPROVAL

Title: LOUVRE WALL
ECW-038 &043

Drawn:	Date:	Checked:	Date:
SA	07.11.25	SK	07.11.25

Scale: NTS @ A3
Project Number: 8845

Drawing Number: 8845-DID-ELE-048
Revision: P02