




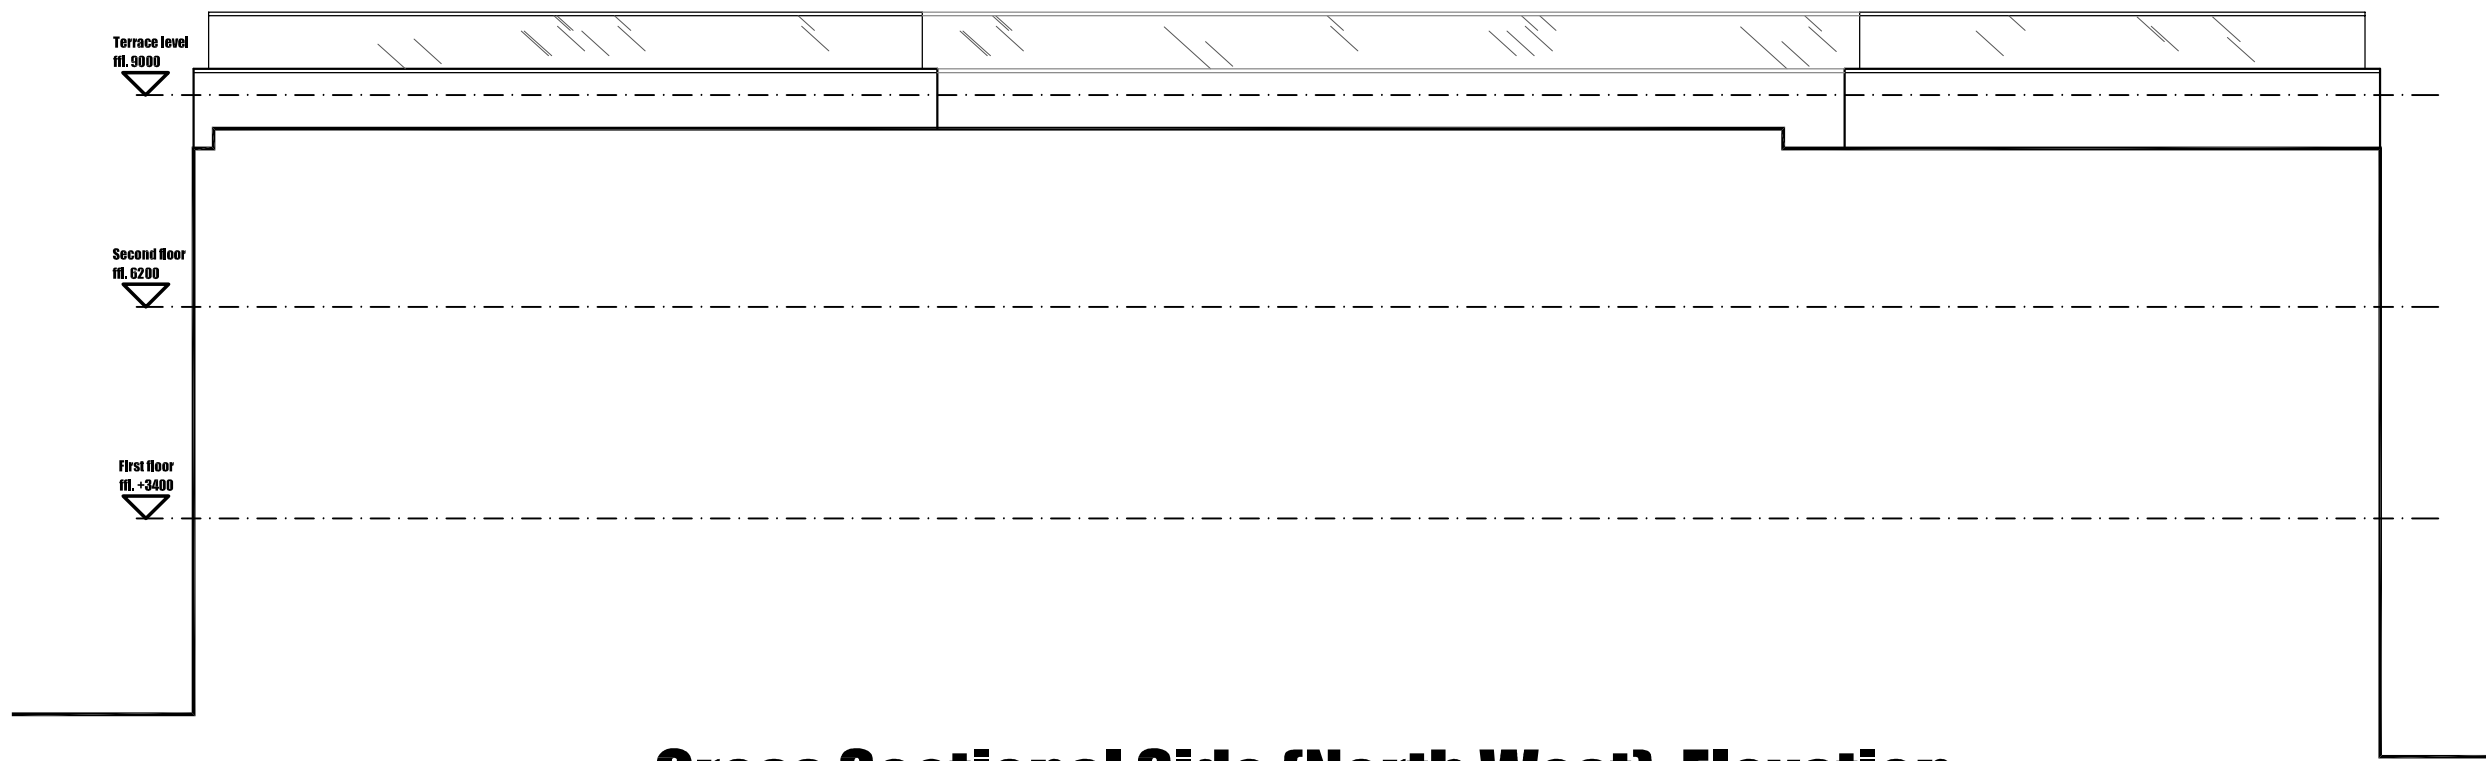

Cross Sectional Side (North West) Elevation

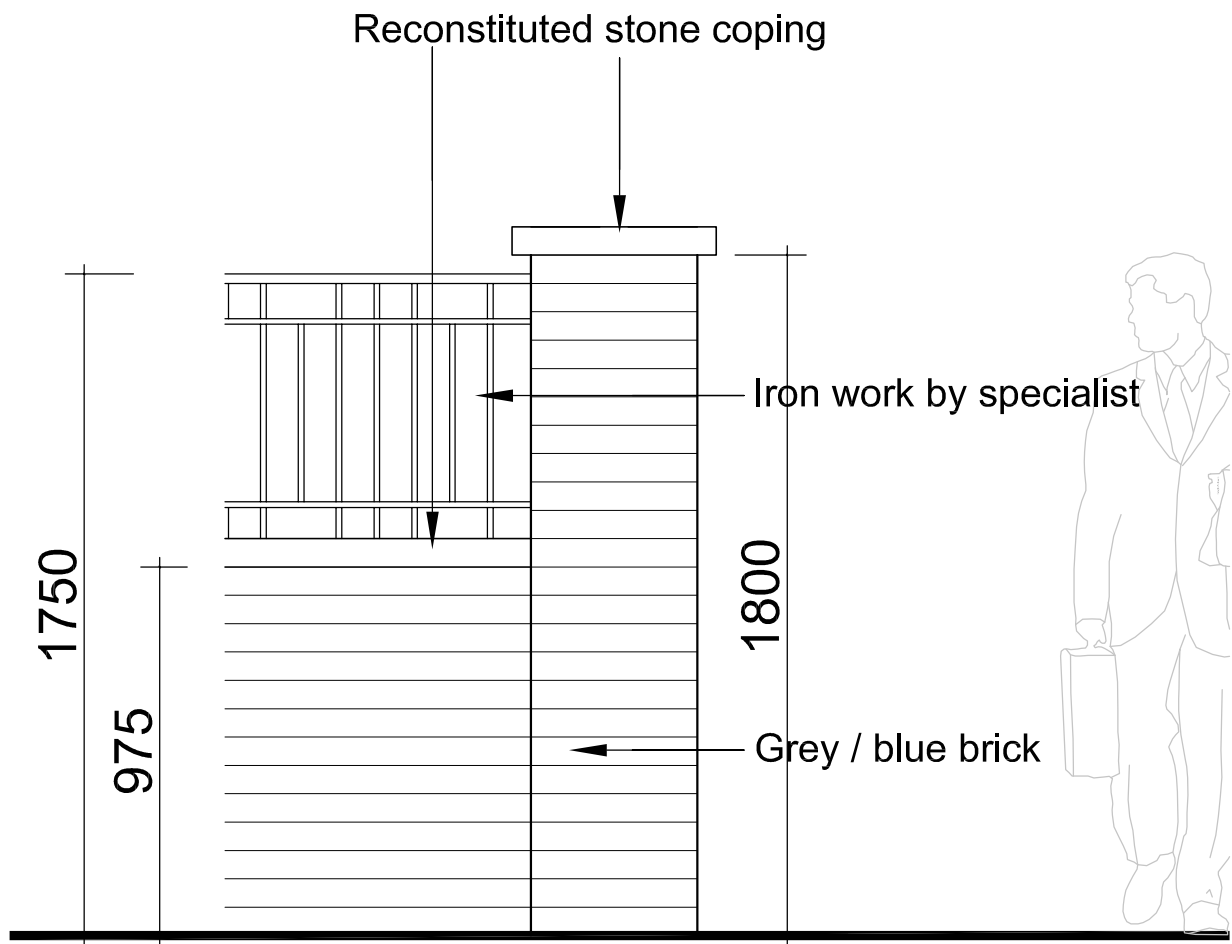

Boundary Wall Detail 1:10

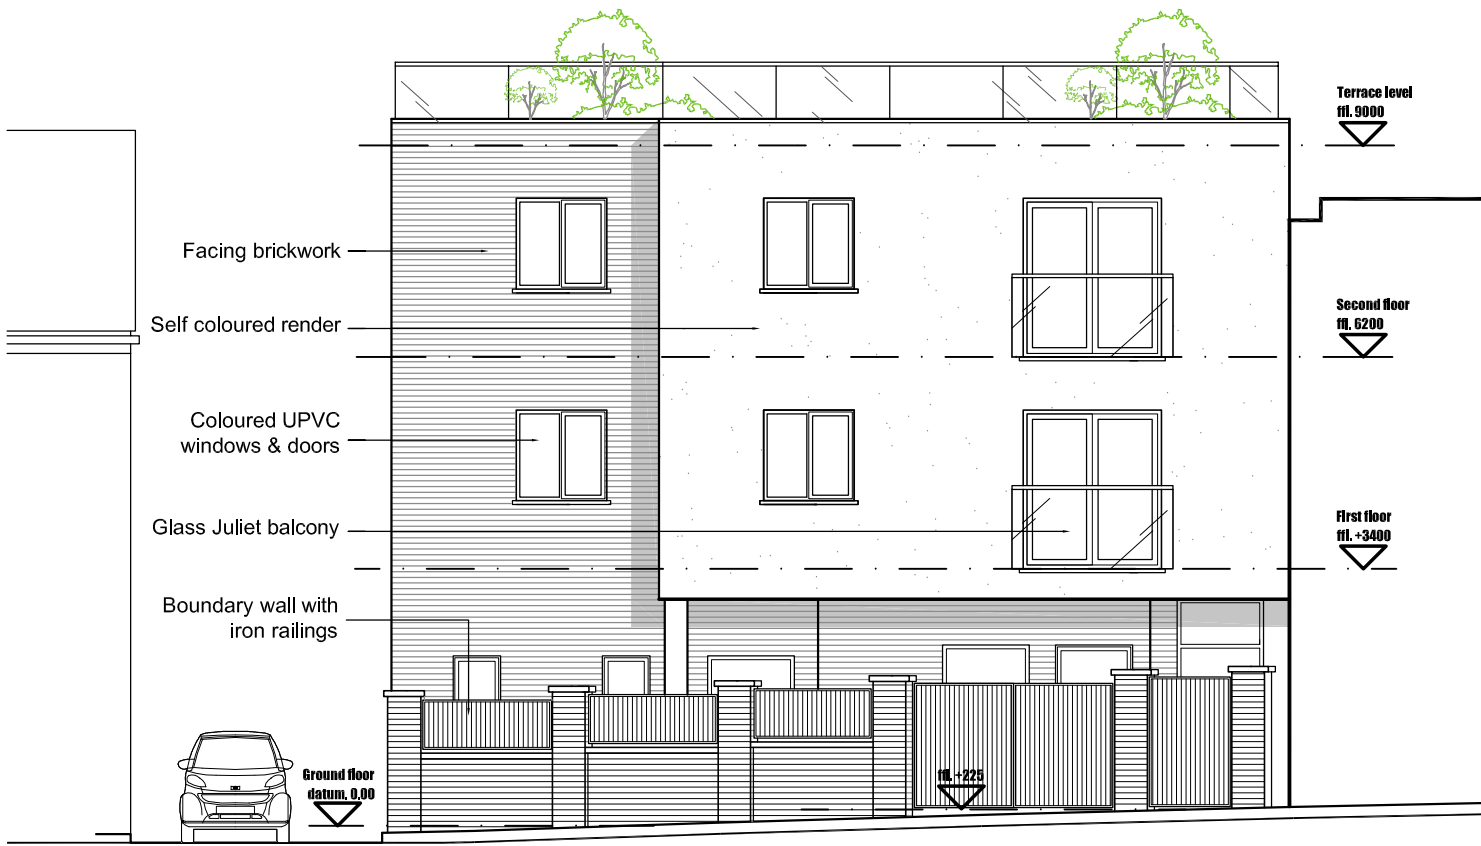

Proposed Rear (North East) Elevation



Brook Terrace (South East) Elevation

Shutter Specification for retail units


See-Through Shutters Perforated 25% Vision, Internall mounted with concealed boxing

The Seceuro Shield 7500 rolled steel slat is perforated providing 25% vision for medium security commercial, retail and counter/cabinet applications. For applications up to 5000mm wide when electrically operated.

A variant on the traditional shutter - the same robust performance but with the addition of vision.

Strong single skin galvanised steel profile Delivers up to 25% Vision (when back lit) Medium security office / commercial / industrial applications

Spans widths up to 5000mm Can be powder coated any RAL / BS colour Can be mixed with solid SeceuroShield 7500 when only partial vision is required Will reverse coil if required (will increase coil size) Manufactured with aluminium head box and guides for higher grade applications and easier installation, also available with traditional galvanised steel channels and head box

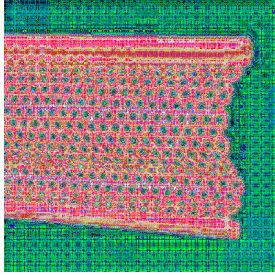

Stockport Road (South West) Elevation