


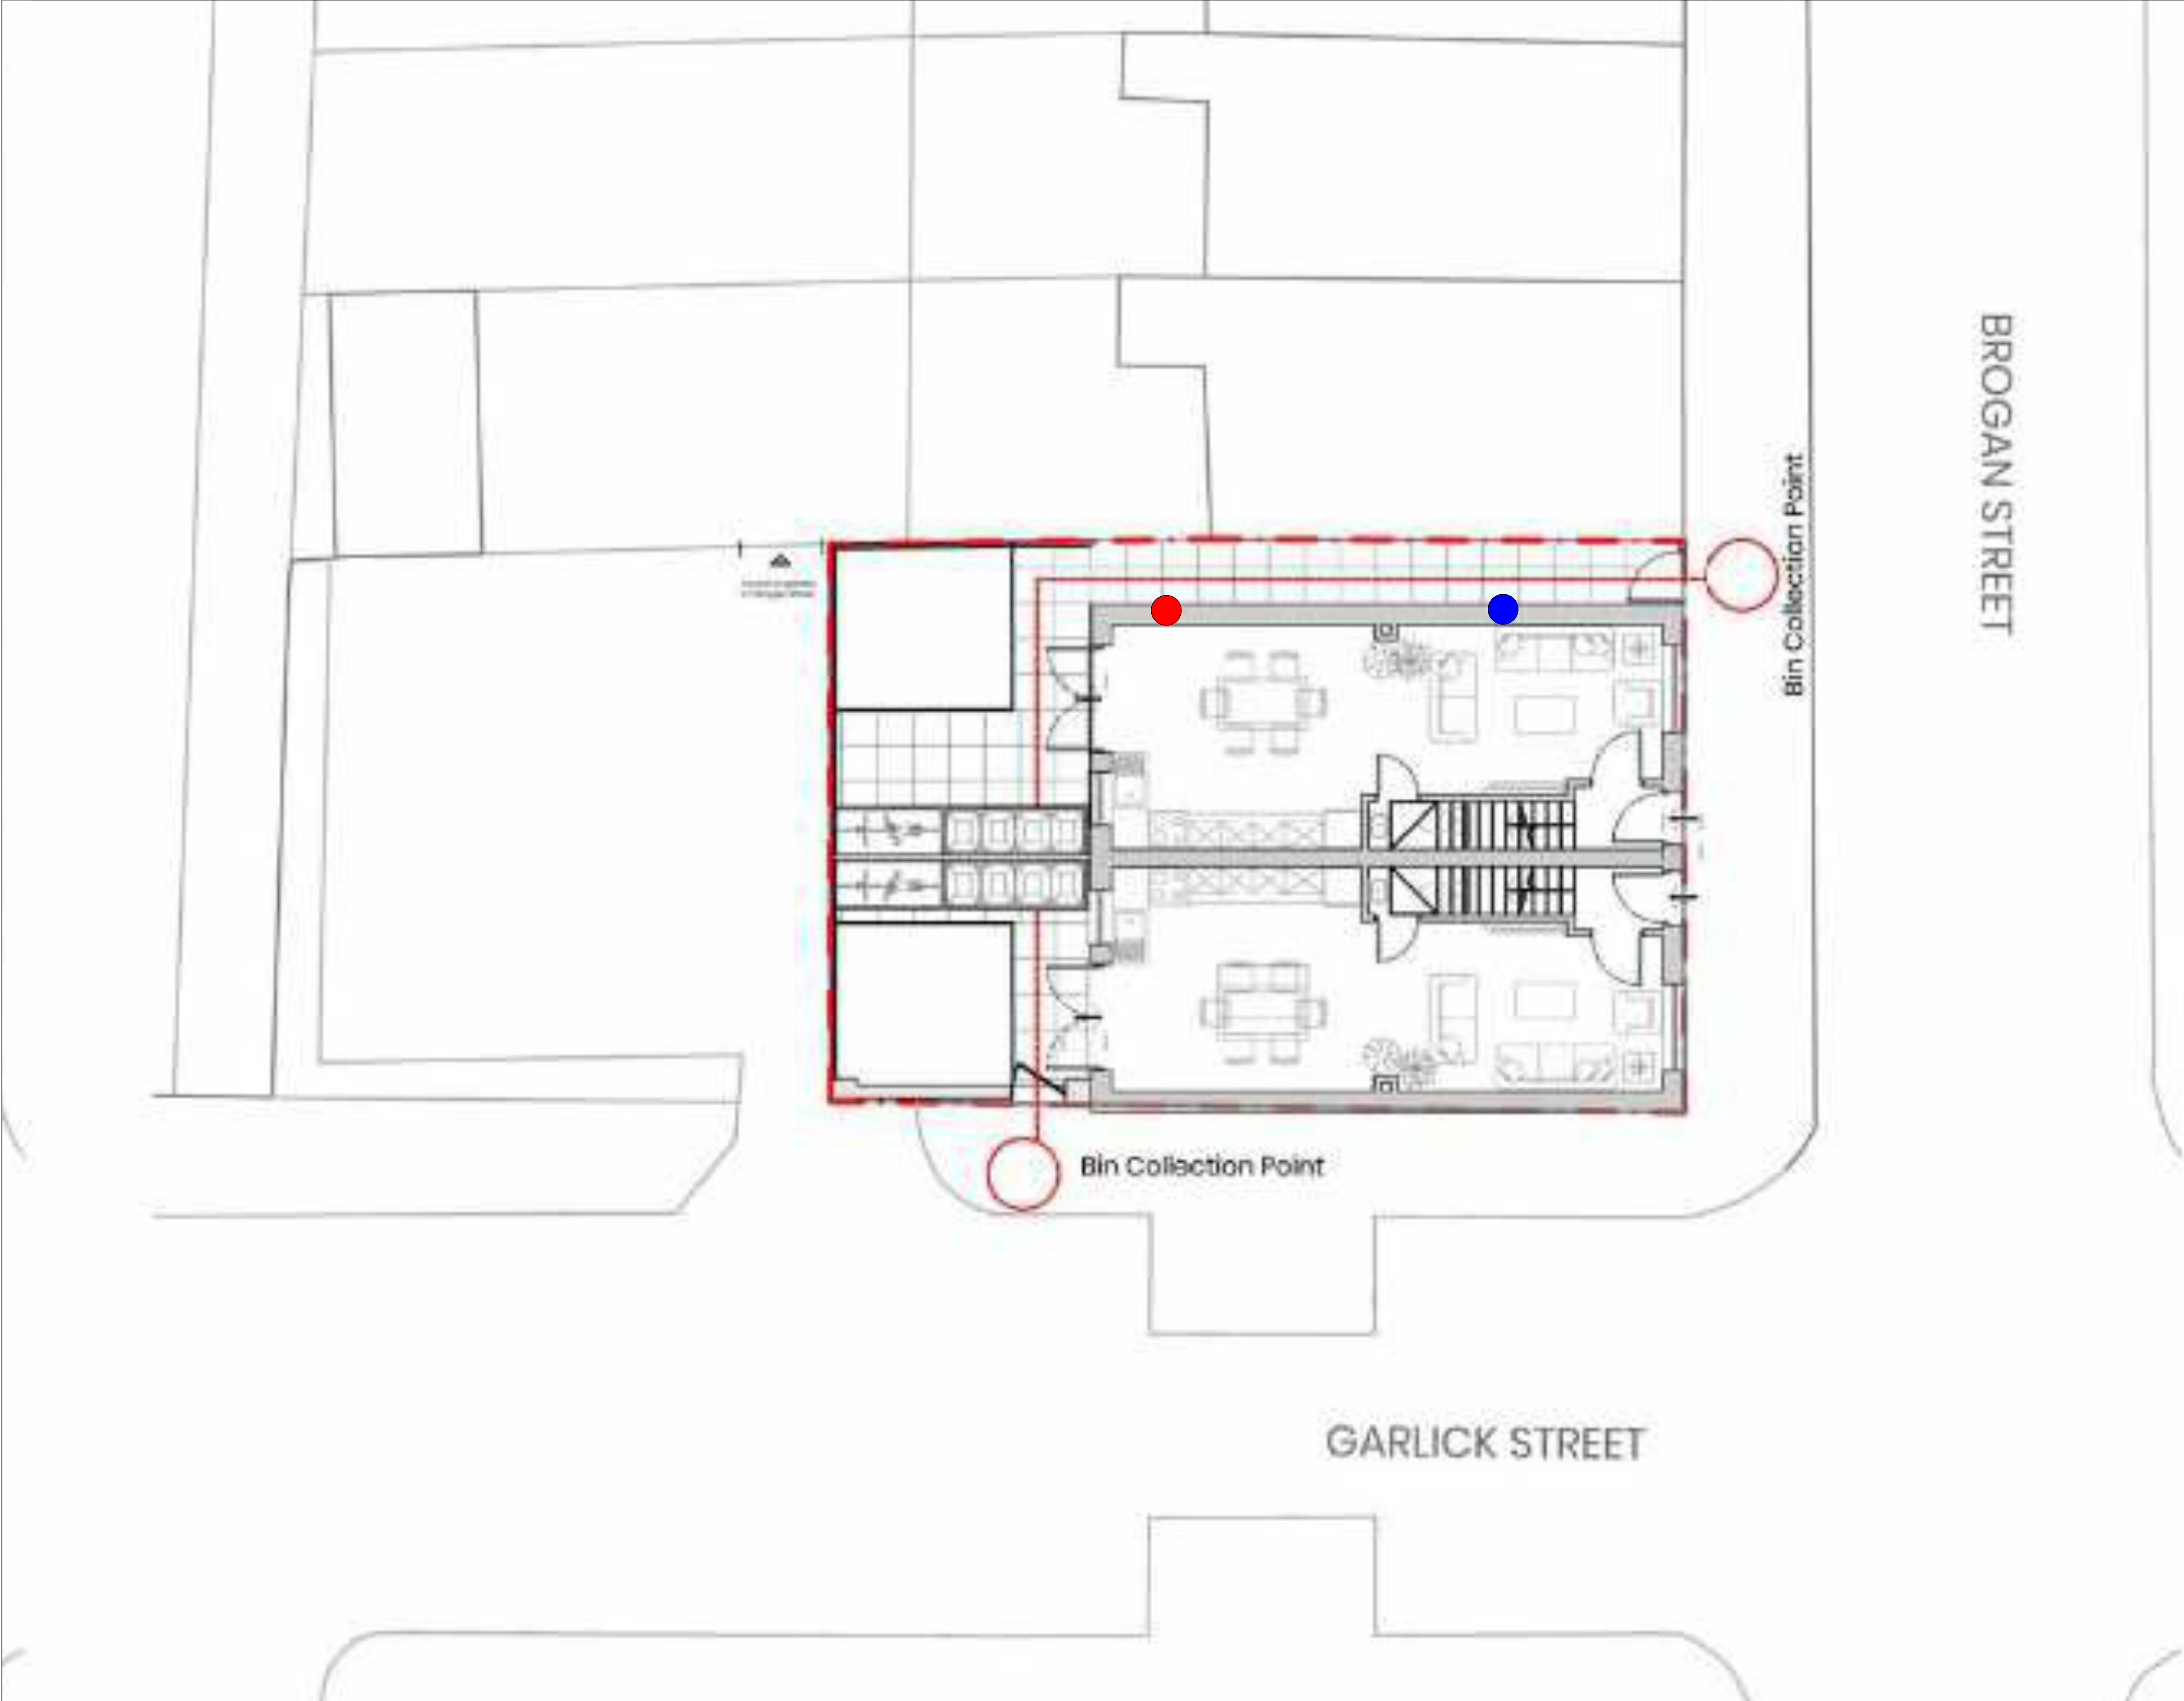


DO NOT SCALE

ALL COORDINATES RELATED TO LOCAL GRID
LOCATED TO OS NG BY BEST FIT TO DETAIL
EXTRACTED FROM OS DIGITAL DATA

© This drawing, including the design and technical information contained on it, is the property of Ascerta. The drawing may only be used for the specific purpose for which it has been intended and may not be reproduced or copied without prior permission.

KEY

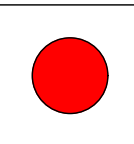

1No. Vivara Pro Seville 32mm Woodstone-nest-box (or similar)


Specification

- Dimensions: 31cm x 20cm x 20cm (H x W x L)
- Entrance hole diameter: 32mm
- Weight: 6.9kg

To be position at a minimum of 1.5m- 3m (and can be sited higher where possible), in height to the external wall of the building, avoiding areas that may be impacted by light and disturbance, with a clear flight path to surrounding vegetation.



Vivara Pro Seville 32mm Woodstone Nest Box

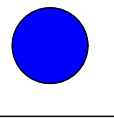

1No. Beaumaris Woodstone Bat Box (or similar)


Suitable for attaching to external walls and should be sited as high up on the façade as possible, at a height of at least 3m from the ground. Avoid siting under artificial lights.

Specification

- Height: 39cm
- Width: 29cm
- Depth: 6cm
- Weight: 4.4kg



Beaumaris Woodstone Bat Box

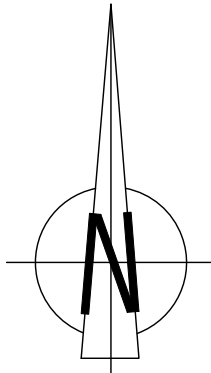

REV	DESCRIPTION	DATE



t: 0845 463 4404
e: info@landscapetreeseecology.com
www.landscapetreeseecology.com

CLIENT:
Mr A. Rehman Sandhu

PROJECT:
Land At Junction Of Brogan Street And Garlick Street, Manchester

DRAWING TITLE:
Bat and Bird Box Plan

SCALE: 1:50 @A1	DRAWN BY: CP	DRAWING No:	REV:
DATE: 19/03/2024	CHKD BY: LK	P.1969.24.E01	-