


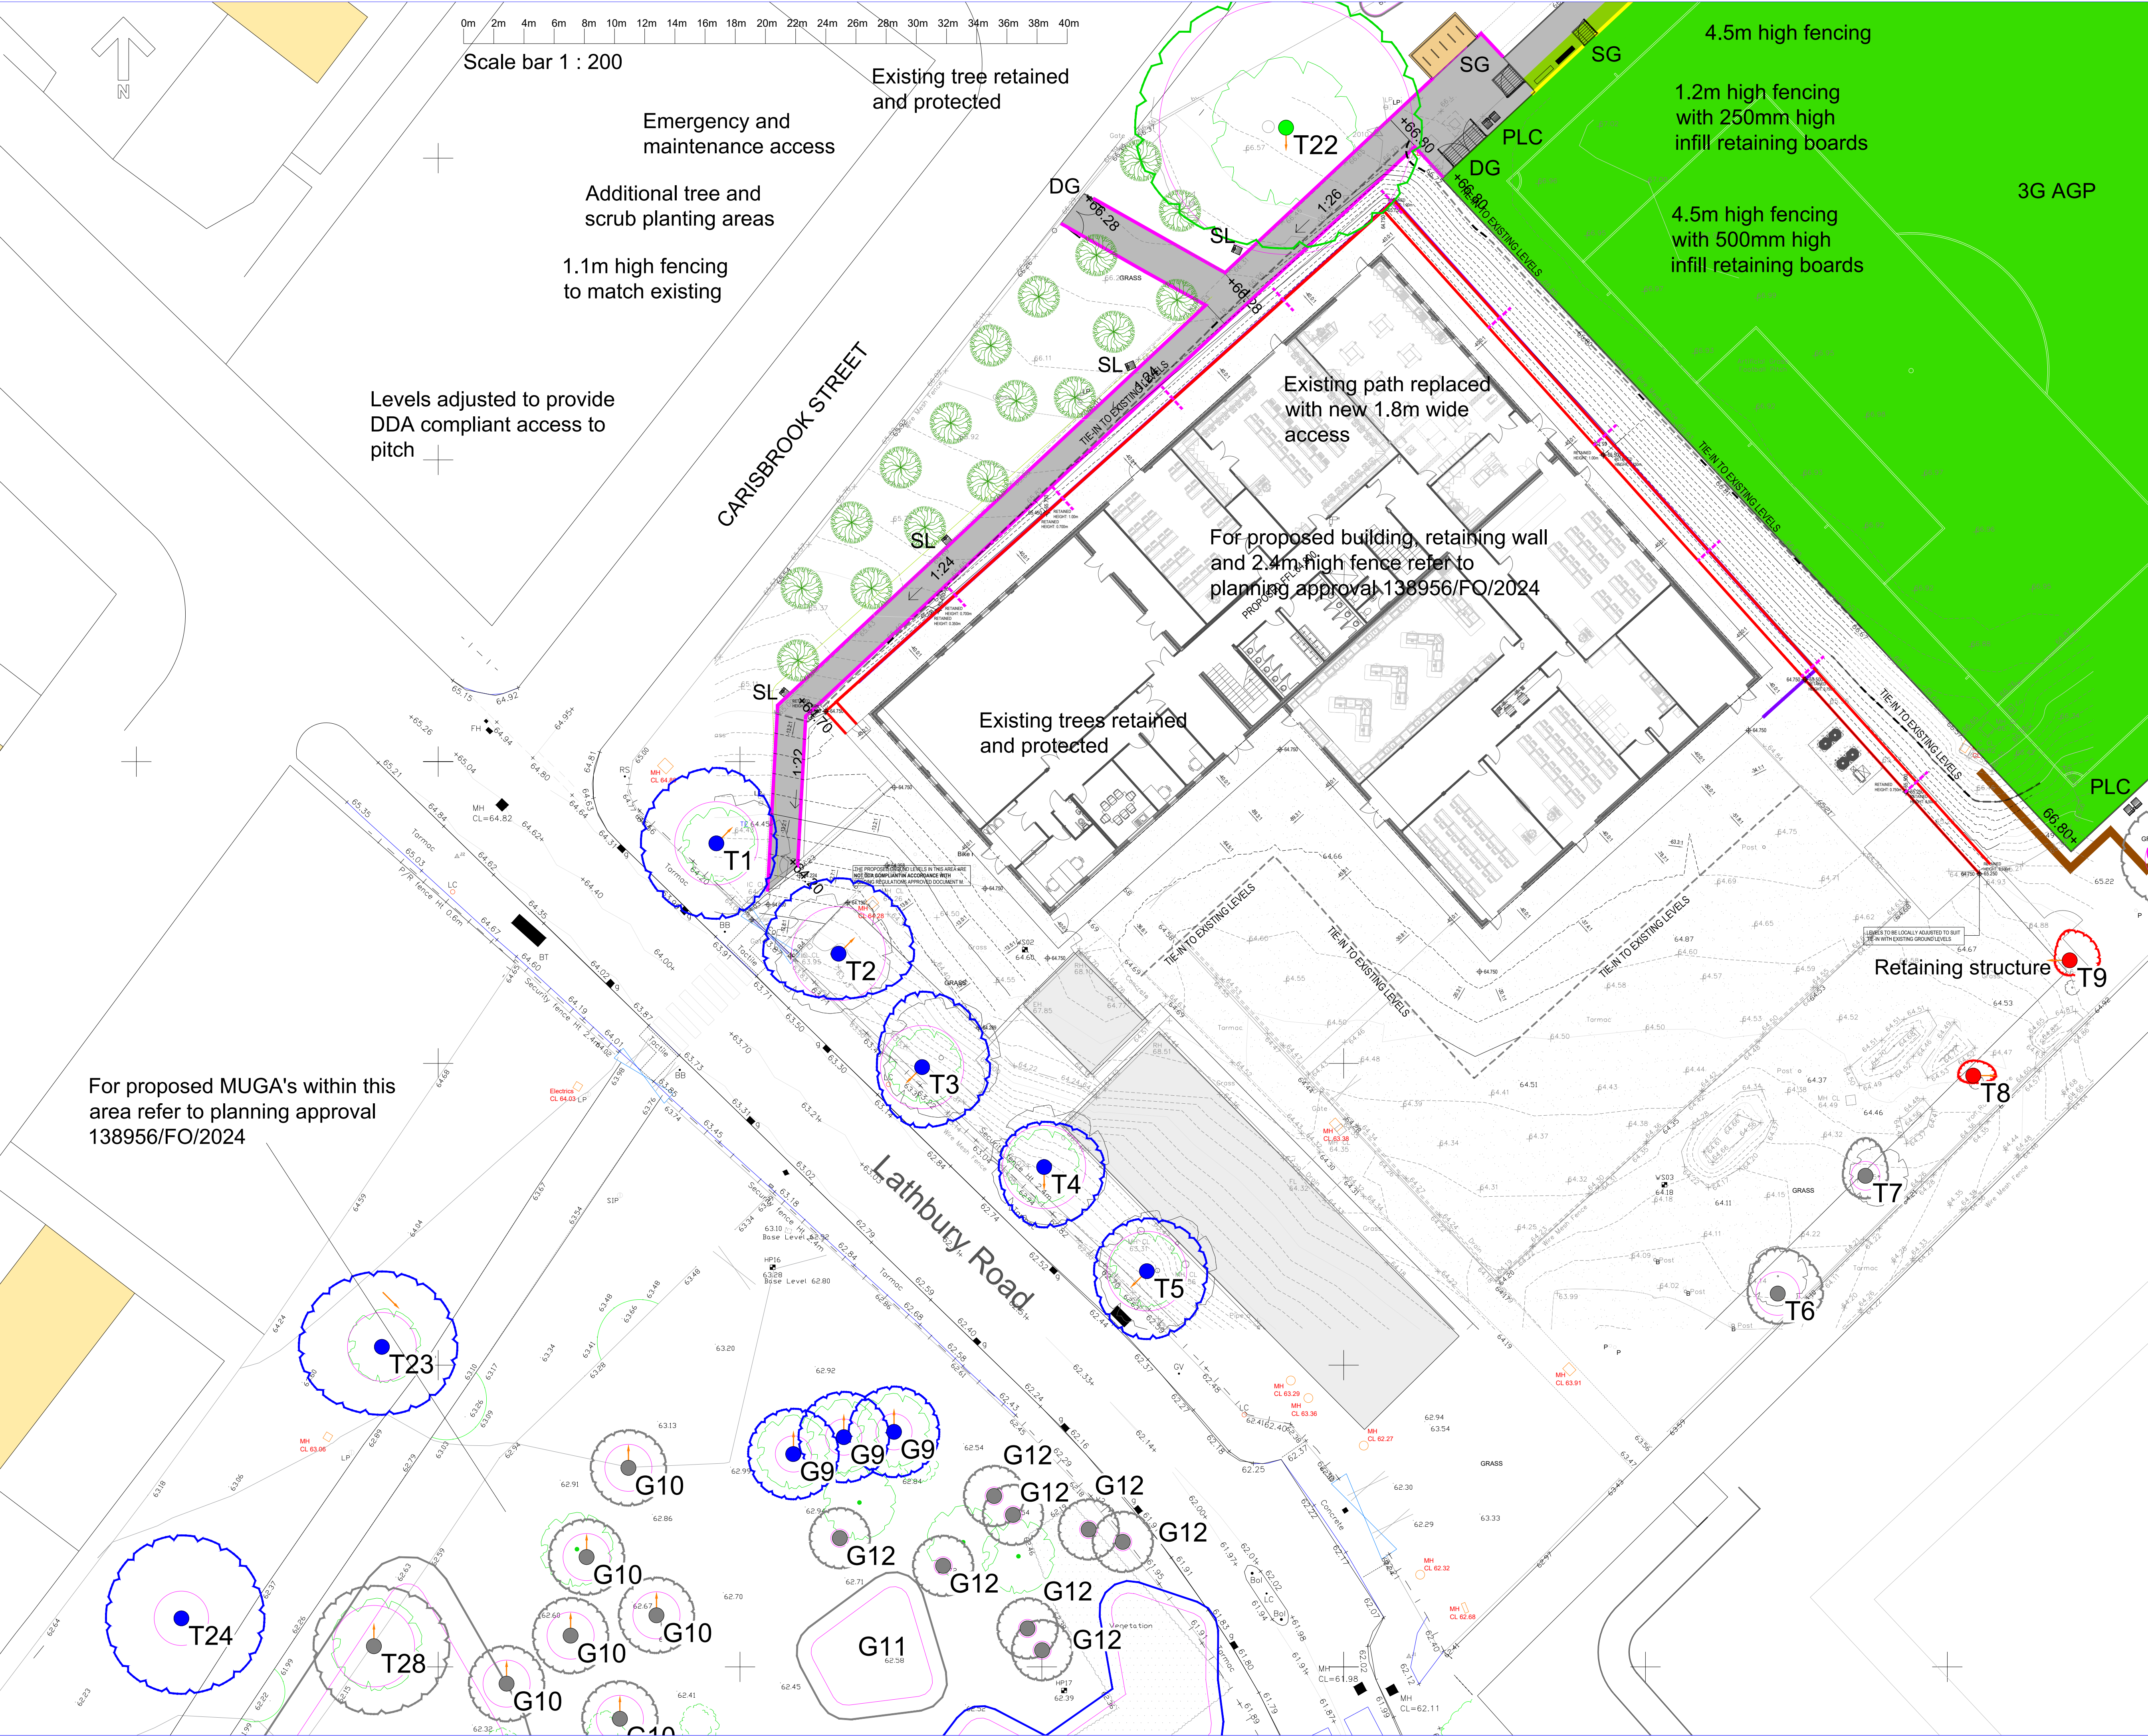

- Porous asphalt
- 3G synthetic turf playing area
- SG Single Gate
- DG Double Gate
- PLC Pitch Light Column (15m high)
- SL Street light column (6m high)
- 1.1m high fencing to match existing
- 1.2m high fencing with 250mm high infill retaining boards
- 4.5m high fencing with 500mm high infill retaining boards
- 4.5m high fencing
- Retaining structure
- For retaining structure and 2.4m high fence refer to planning approval 138956/FO/2024
- New native tree

Initial Issue			
Rev	A	m	e
MANCHESTER COMMUNICATIONS ACADEMY M40 8NT			
3G STP FA FRAMEWORK PROJECT			
PROPOSED DDA PATH PLAN			
McARDLE SPORT TEC			
Drawn	NUM	Date	28-01-24
Checked	01	Plot No	01
Job No	MCA-MUK3213-03		