


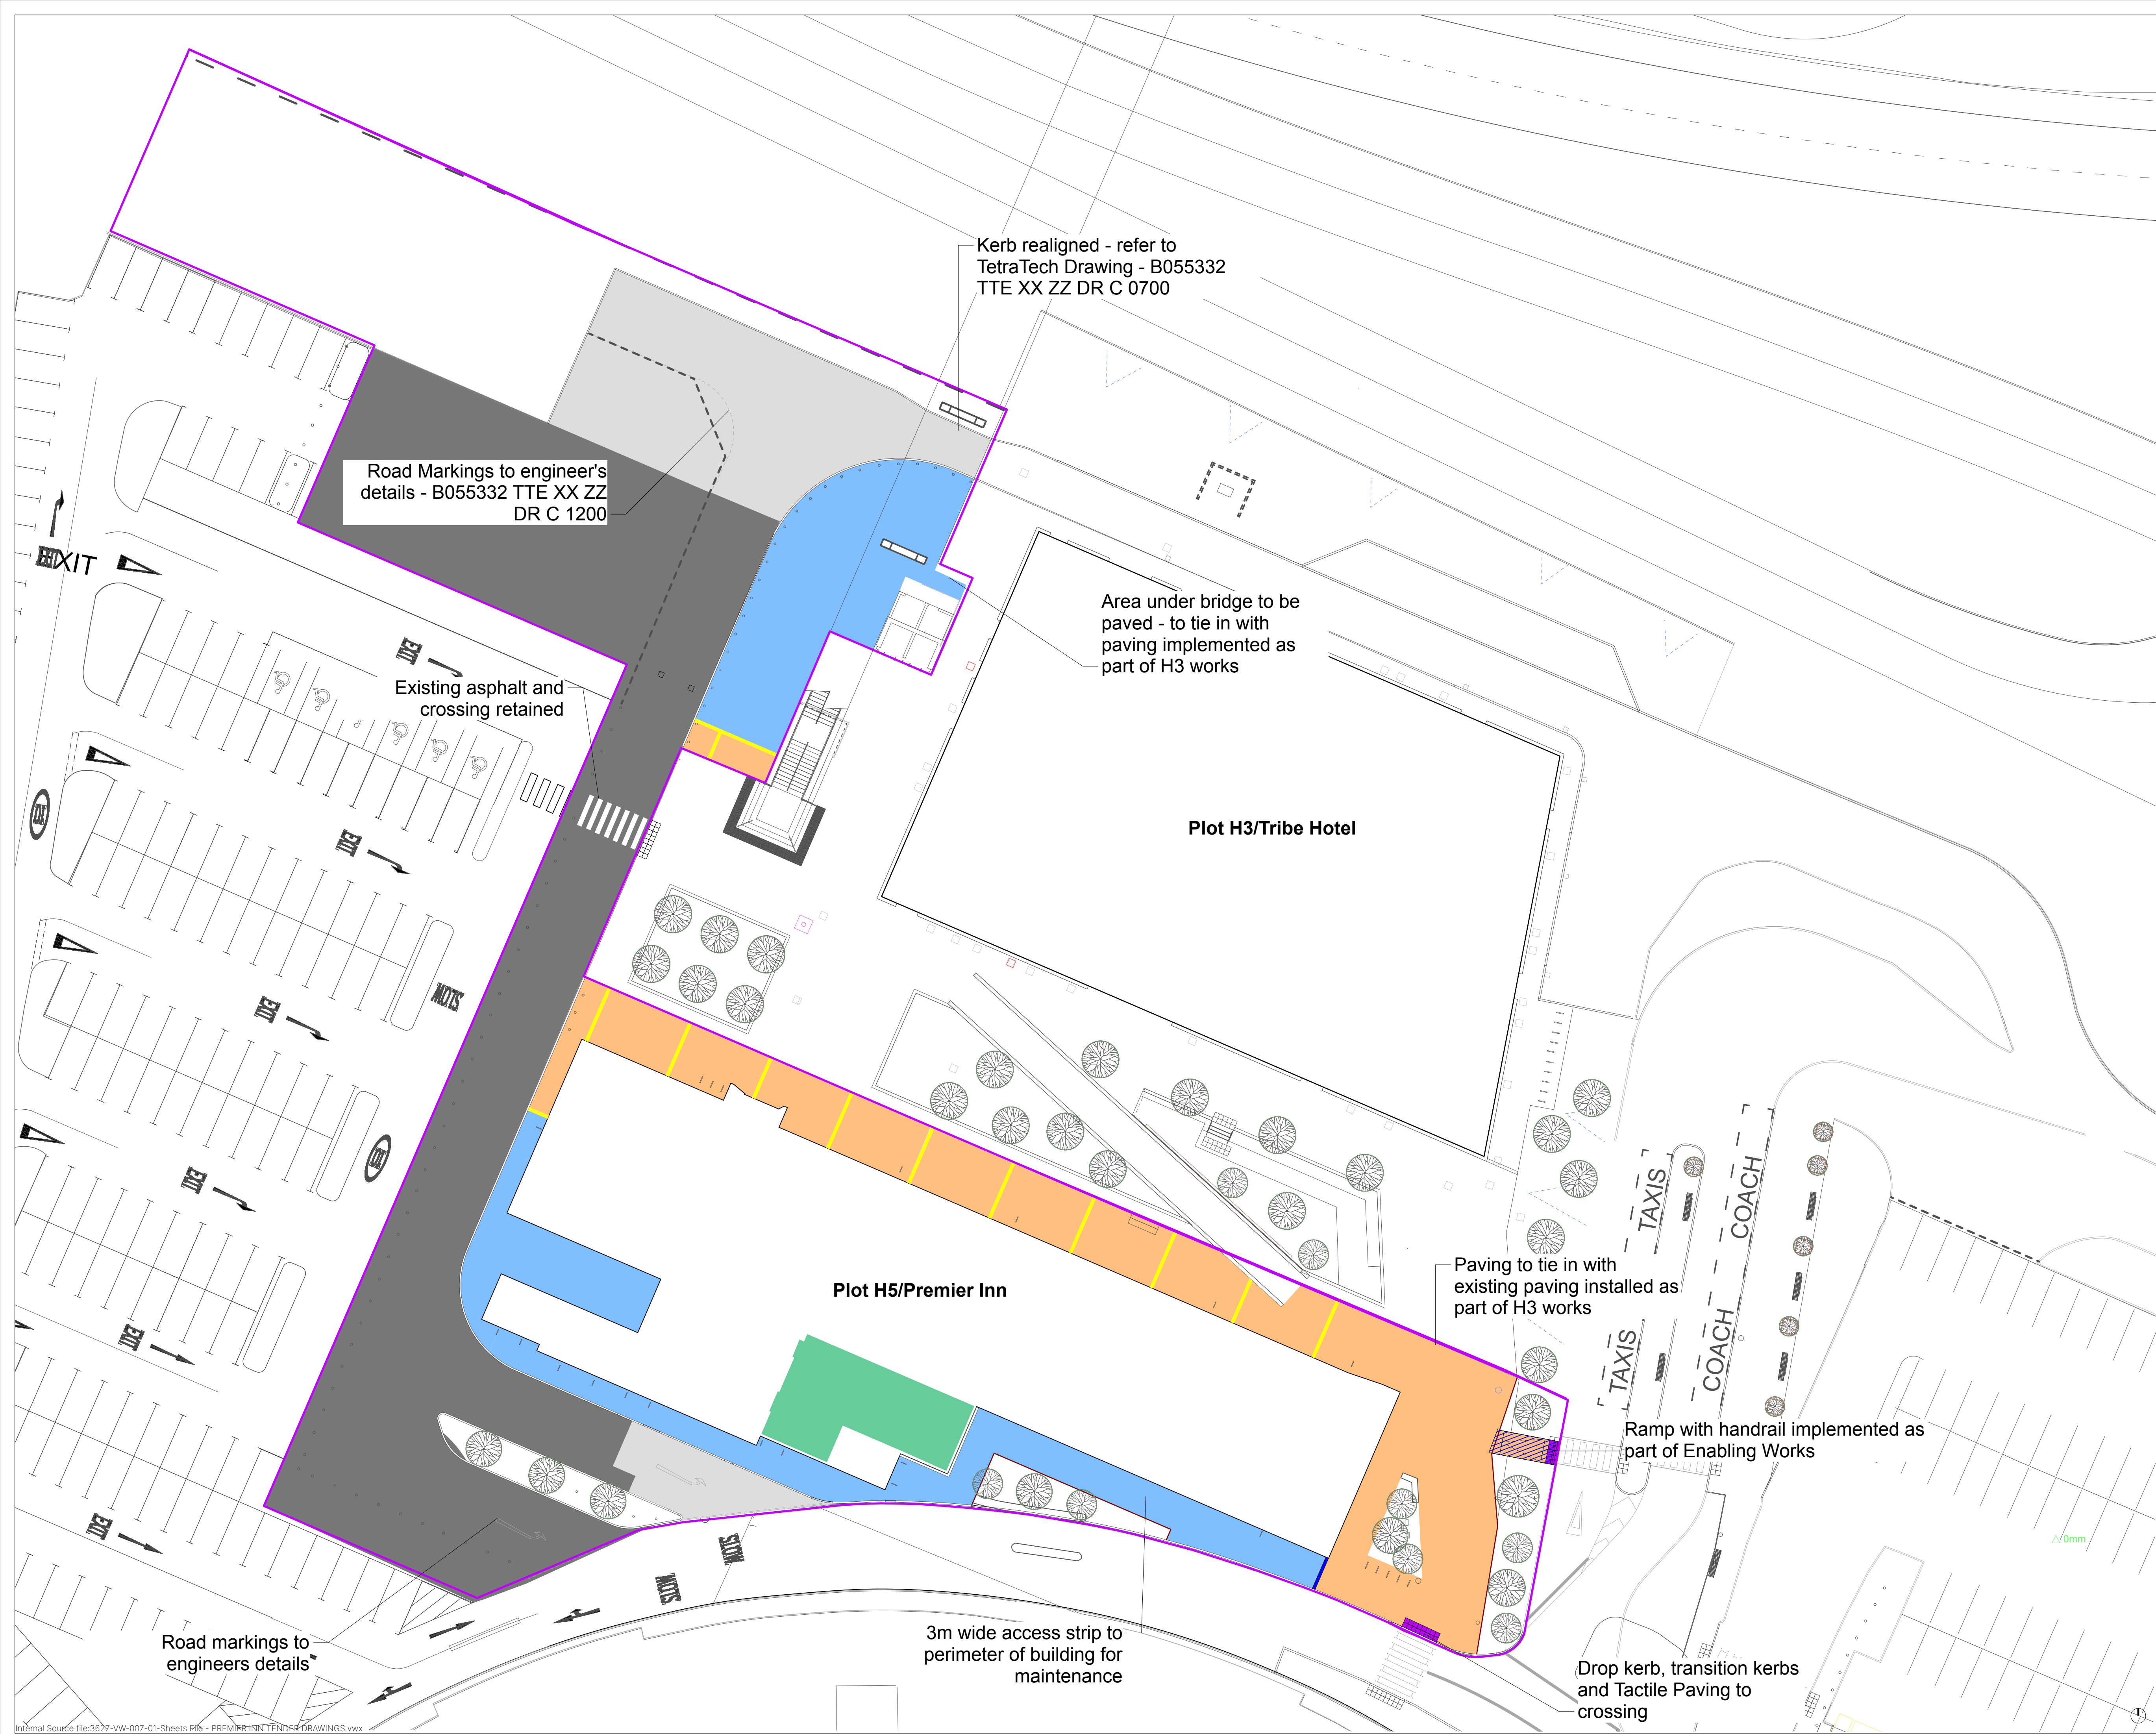

- © This drawing is copyright protected and may not be reproduced in whole or part without written authority from the owner.
- NOTES:
1. Do not scale from this drawing; always work to noted dimensions.
 2. All setting out, levels and dimensions to be agreed on site.
 3. All dimensions are in millimetres unless otherwise stated.
 4. The dimensions of all materials must be checked on site before being laid out.
 5. This drawing must be read with the relevant specification clauses and detail drawings.
 6. Order of construction and setting out to be agreed on site.

WORKS BOUNDARIES

Premier Inn/BCEGI Landscape Works Boundary

HARDWORKS

H2 - Product : Concrete Paving (to primary pedestrian route)
Material: Granite Aggregate Concrete Paving
Product: Braemar
Supplier: Tobermore or equal or approved
Colour: 33% Alto Silver (Ground) 33% Alto Silver (Textured)
33% Jura Grey (Ground)
Size: 200x100, 80mm thickness tbc by engineer
Other: Random stretcher bond, rigid laid
[Build up to engineer's detail]

H2.1 - Product : Concrete Paving (to secondary pedestrian areas)
Material: Granite Aggregate Concrete Paving
Product: Braemar
Supplier: Tobermore or equal or approved
Colour: Alto Silver (Textured)
Size: 200x100, 80mm thickness tbc by engineer
Other: Stretcher bond, rigid laid
[Build up to engineer's detail]

H2.2 - Product : Concrete Feature Banding (to primary pedestrian areas)
Material: Granite Aggregate Concrete Feature Banding
Product: Braemar
Supplier: Tobermore or equal or approved
Colour: Alto Silver (Ground)
Size: 600x300, 80mm thickness tbc by engineer
Other: Single row, rigid laid
[Build up to engineer's detail]

H2.3 - Product : Concrete Edging Banding
Material: Granite Aggregate Concrete Paving
Product: Braemar
Supplier: Tobermore or equal or approved
Colour: Alto Silver (Ground)
Size: 200x100, 80mm thickness tbc by engineer
Other: Double row (st. retcher bond) when units are laid lengthways on edge. Single row full length units when laid perpendicular to edge. Units laid in same direction as H2.
[Build up to engineer's detail]

H5 - Product : Asphalt (to Carriageway)
Material: Asphalt
Colour: Black
[Build up and specification to engineer's detail]

H5.1 - Product : Existing Asphalt retained

H5.2 - Product : Asphalt (to Pedestrian areas)
Material: Asphalt
Colour: Black
[Build up and specification to engineer's detail]

H6 -Product : Tactile Blister Paving (to pedestrian crossings) -
Material: Concrete
Colour: Buff
Supplier: Tobermore or equal or approved
Size: 400 x 400, 50(D) tbc by engineer
Bond: Stack, rigid laid
[Build up to engineer's detail]

H8- White Lining
To engineers details

S2-P08	02/03/2026	Updated tender pack	JD	BM
S2-P07	12/08/25	Updated tender pack	LT	GB
S2-P06	22/01/2025	Updated to planning comments	MI	GB
S2-P05	13/11/2024	Site compound area updated	MI	GB
S2-P04	11/11/2024	Site Boundary and building footprint updated	MI	GB

Revision	Date	Description	Drawn	Apprvd.
----------	------	-------------	-------	---------

PLANIT

Manchester | London | Liverpool | Leeds | Standish

Manchester
2 Back Grafton Street
Altrincham
Cheshire
WA14 1DY

W: planit-ie.com
E: info@planit-ie.com
T: 0151 363 1230

Client Manchester Airport group

Project Plot H5 Premier Inn

Drg Title Hardworks General Arrangement

Created on 04-09-2024
Created by MI
Approved by GB

Scale 1:250
Size A1
Workstage Tender

Drg No. H5PI-PLA-90-XX-DR-L-1100
Suitability S2
Revision S2-P08

© Planit I.E. Limited