


Rhino 100mm section door will weigh
95 kilos per meter square nominal

LINTEL DEFLECTION NOT TO EXCEED
+/- 5mm

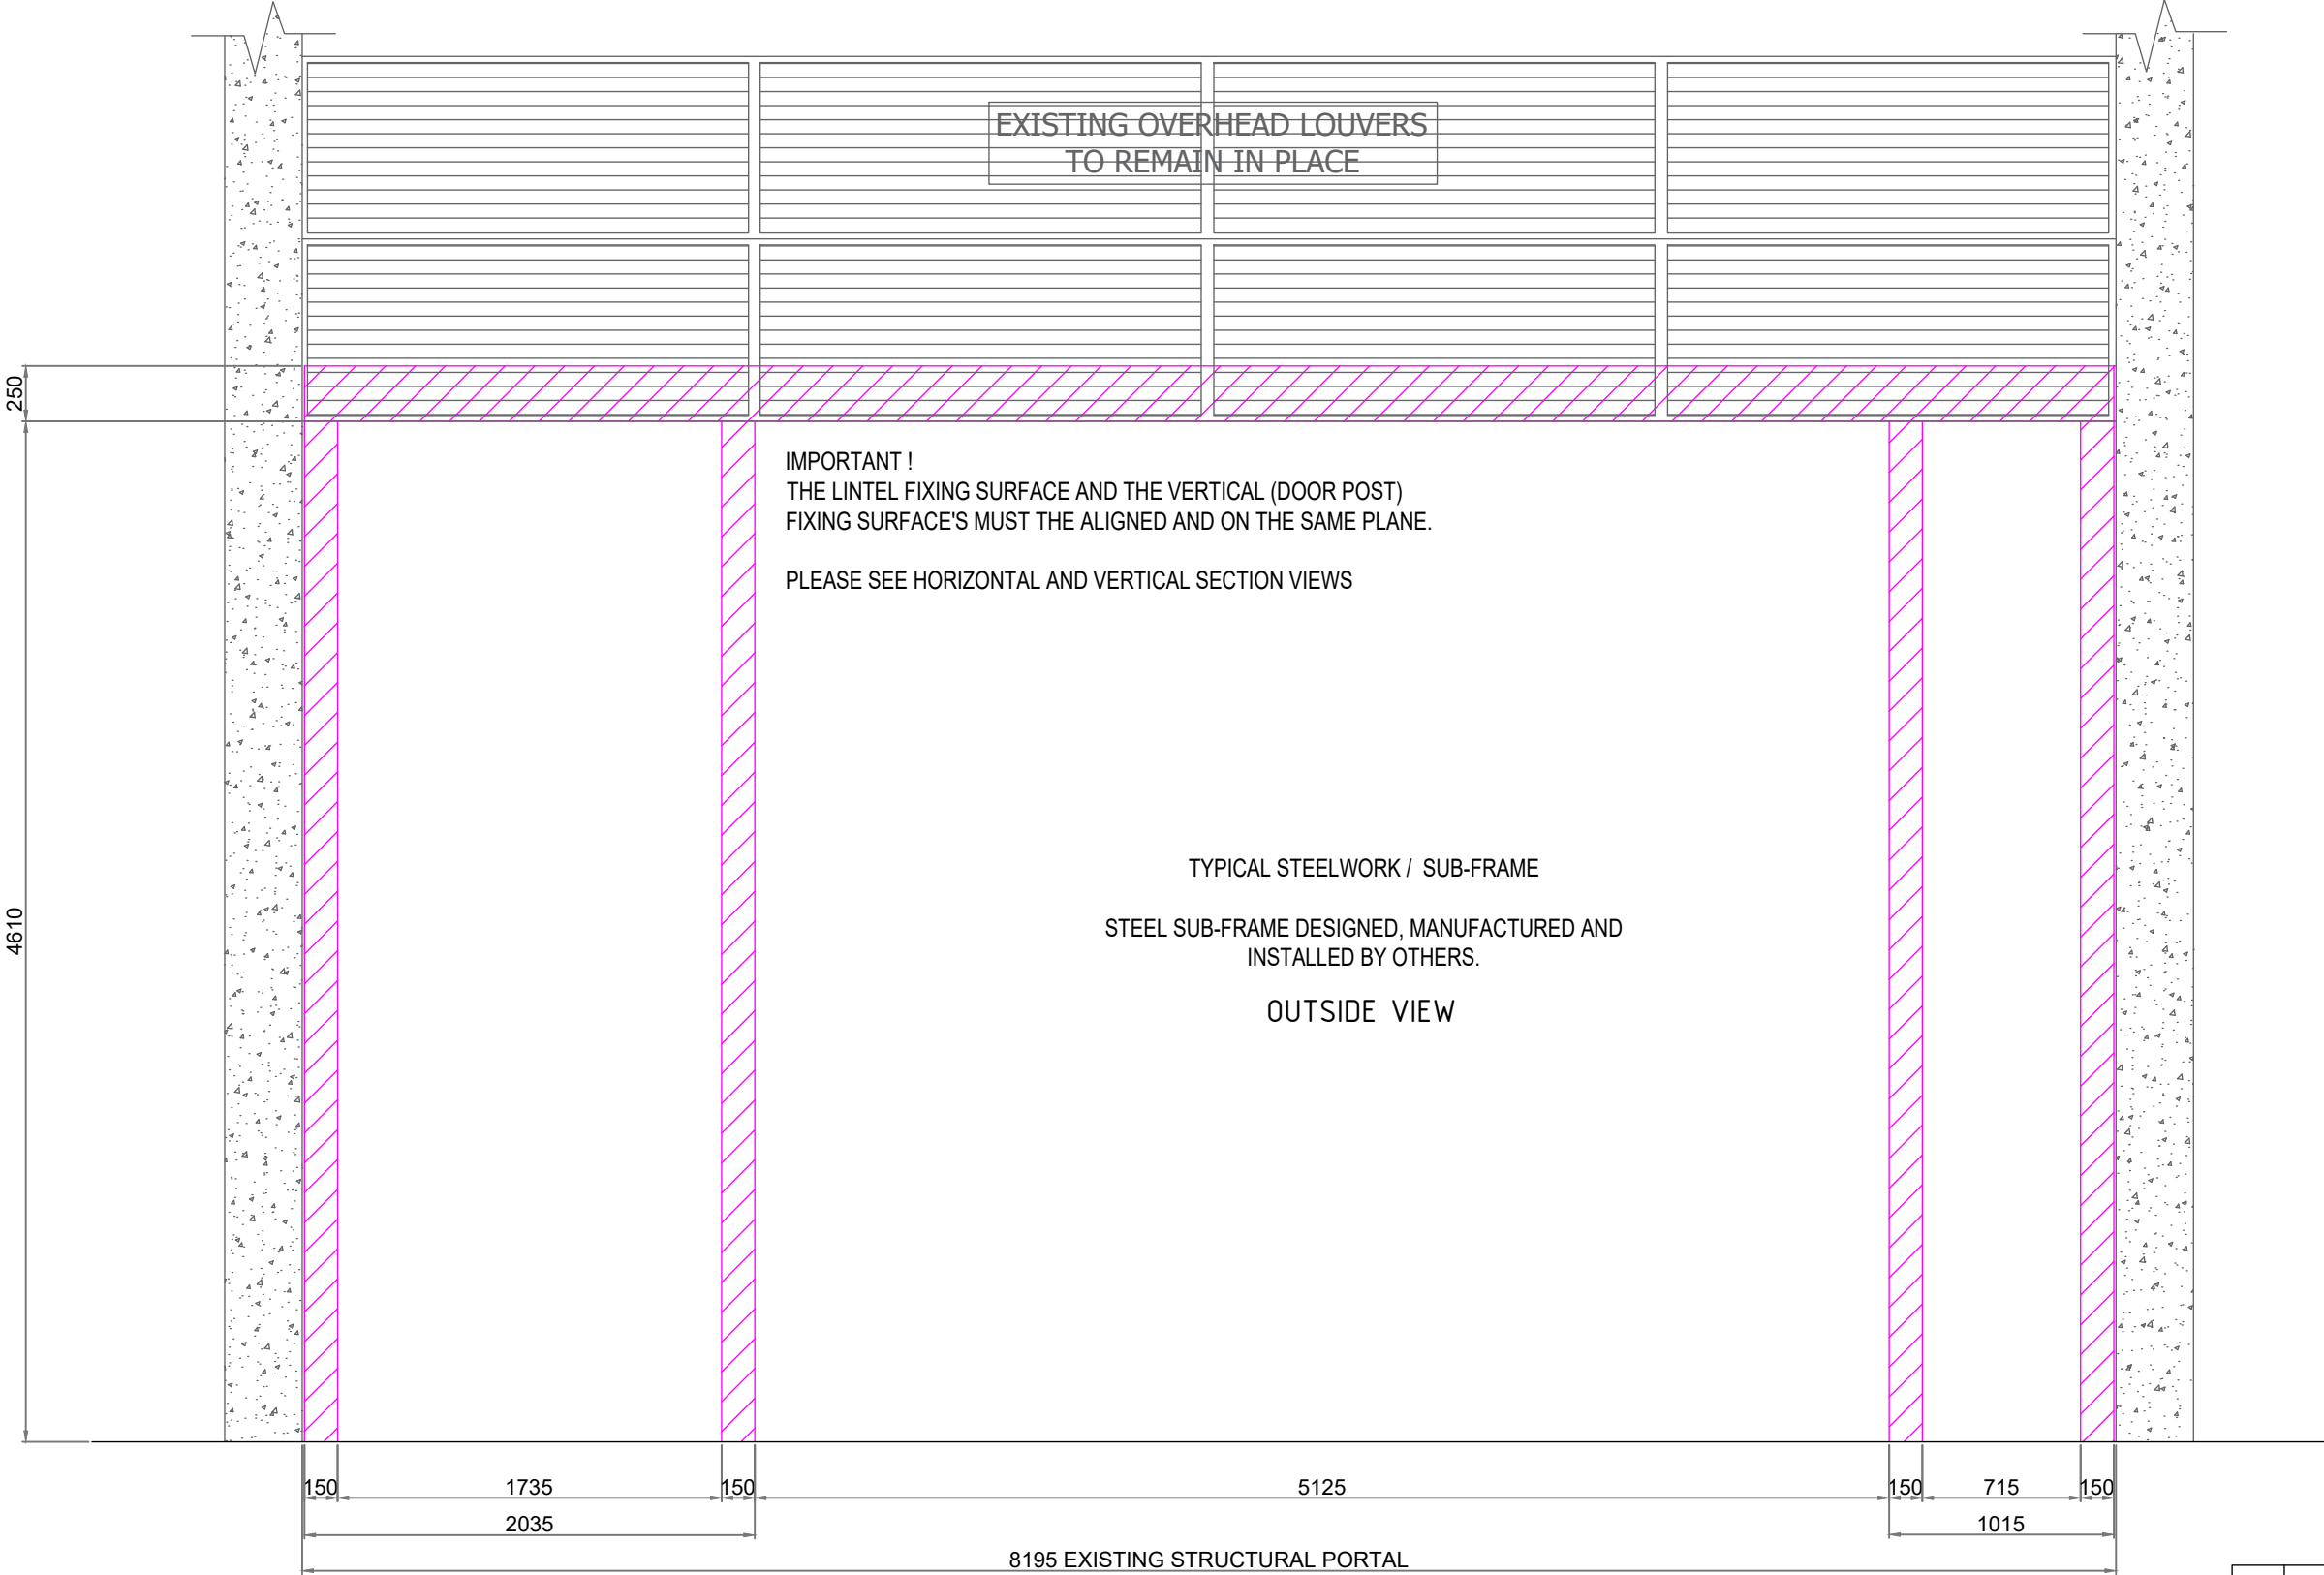

DOOR SECURITY CLASSIFICATION
THIS DOOR WILL BE MANUFACTURED TO THE FOLLOWING STANDARD:
SECURITY STANDARD CPNI (MFES), BASE & ENHANCED

NOTES:
-THIS DOOR DOES NOT INCORPORATE ANY ALARM, LOCK OR BOLT MONITORING FUNCTIONS
MONITORING CAN BE PROVIDED AT AN EXTRA COST IF REQUIRED

COLOUR:
LEAVES
REFER TO DRAWING NO. : 9110-02



Rhino Systems Ltd.
Maritime Road
Llewellyns Quay
Port Talbot, SA13 1RF
T +44 (0)1639 888 119
info@rhinodoors.com
www.rhinodoors.com

DESIGNED BY C.C	CHECKED BY O.D	APPROVED BY J.H	DATE 19.12.2025
This design drawing is confidential and the property of Rhino Systems Limited. The contents must not be reproduced or copied without prior permission © 2025 Rhino Systems Limited			

00	FOR REVIEW	19.12.2025
REV	DESCRIPTION	DATE
SCALE	DATE	SIZE
NTS	19.12.2025	A3
DWG NUMBER	CLIENT DOOR REF.	CUSTOMER
9110-04	MAG LOADING BAY DOOR	ROBERTSON
JOB NO	TYPICAL STEEL SUB-FRAME	ISSUE
9110 - MAG	5 WING SFC	00
		SHEET
		1/1