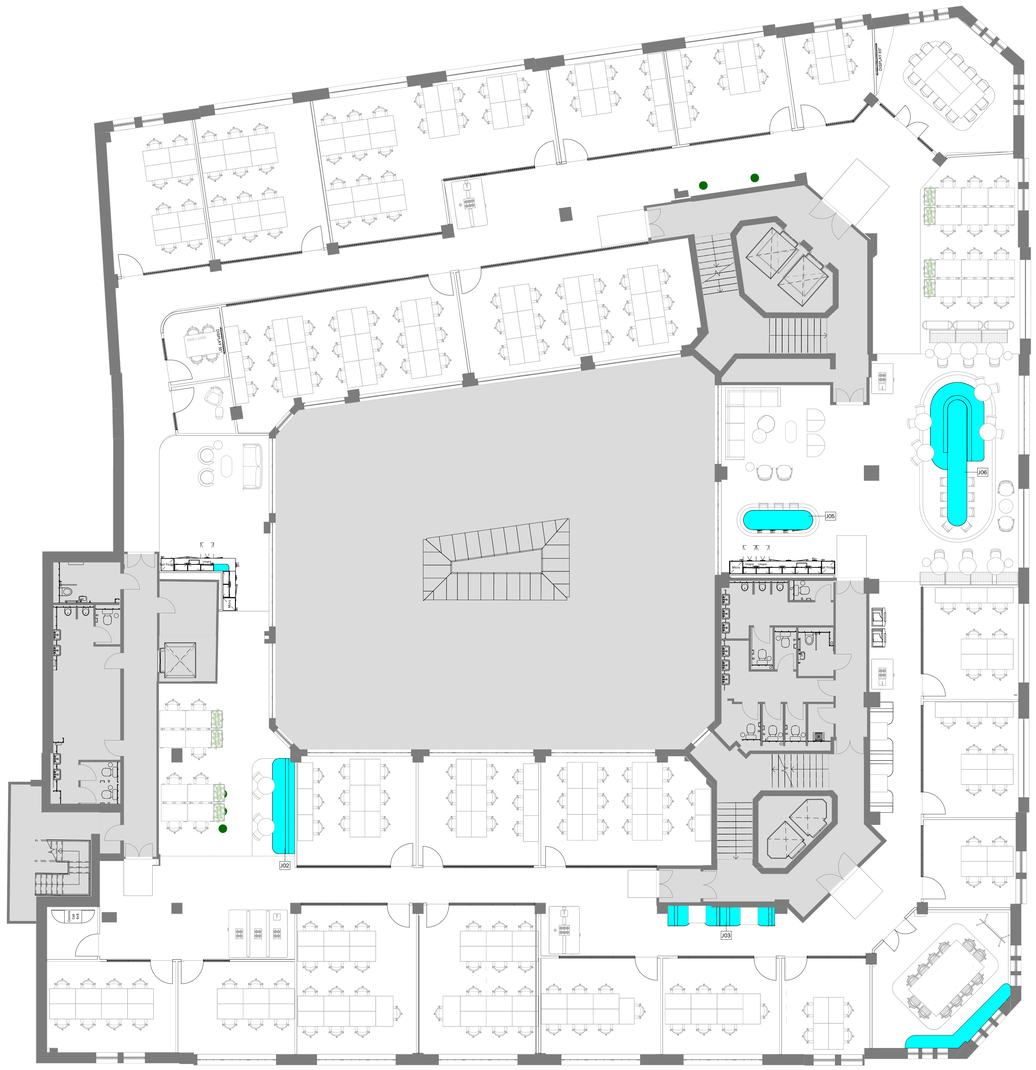


Joinery Allocation- 02

1 : 100

Drawings are the sole property of Interaction, and may not be used, transferred, or disclosed to a third party without the express permission of Interaction. Do not scale from this drawing. Contractor to verify all dimensions, levels, and components on-site. Any discrepancies shall be addressed in writing to Interaction prior to the commencement of the work, otherwise the Contractor shall bear full responsibility for any associated cost. This drawing is to be read in conjunction with all other documentation. Building parameters taken from as built drawings provided. Check survey undertaken only, subject to statutory approval. All dimensions shown are in millimetres unless otherwise shown.

0 1 2 3 4 5 6 7 8

Metres

N

W E

S

42 - Joinery Notes

1. Drawing to be printed in colour
2. All dimensions to be confirmed on site before manufacture.
3. All joinery items to be designed for assembly on site where needed.
4. All samples and finishes to be approved by designer before manufacture and construction.
5. All joinery to be designed & constructed with environmental sustainability in mind. All board materials, adhesives, fixing methods & finishes to comply.All item quantities to be taken from elevations.
6. All drawings to be read in conjunction with schedule pack
7. All Timber to be FSC certified.

Symbol Key

Joinery item

Type Mark — Joinery tag & item ID

Elevation Mark

1 / 10-100 — Reference Drawing Number / Sheet Number

Detail Section Mark

Similar Label

Sim

1 / 20-400 — Reference Detail Number / Sheet Number

P02	LBC Amends	30/01/2026
P01	LBC Issue	11/12/2025
P00	Issued for comment	05/12/2025
REV	DESCRIPTION	DATE

Project: Block-Sunlight House

Address: Little Quay St, Manchester M3 3HP

interaction

The Quarter, 3-4 Edgar Mews, Bath, BA1 2FX
01225 465 600 | info@interaction.uk.com
interaction.uk.com

Drawing Title: Joinery Allocation- 02 — Level 02

File Name: BLK-INT-SH-02-DR-I-42-102

Project Number	Level	Drawing Number
B2473	02	42-102

Drawing Status	Revision
For Information	P02

Drawing Scale @ A0	Drawn by	Checked by	Date
1 : 100	SM	GD	30/01/2026