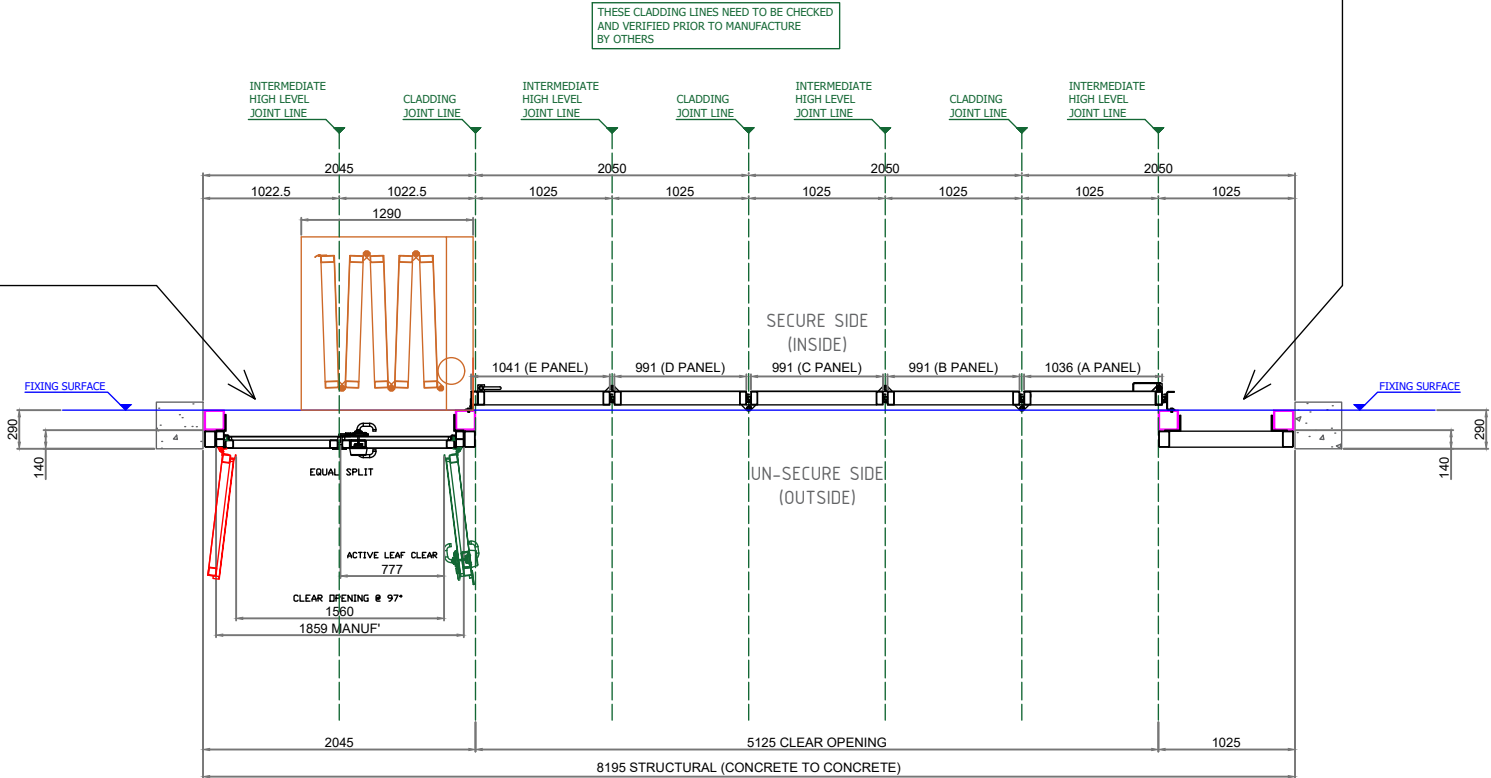
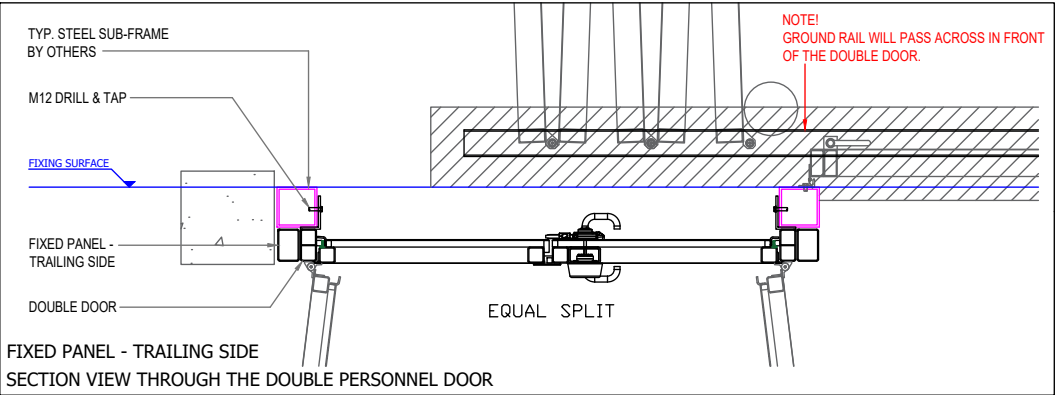
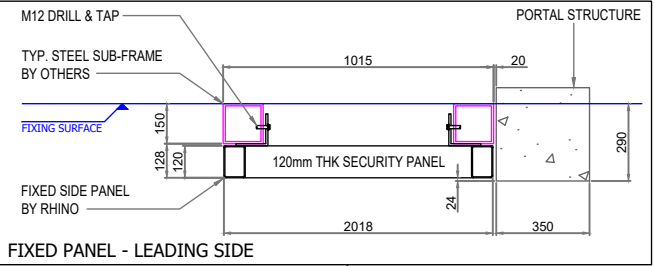
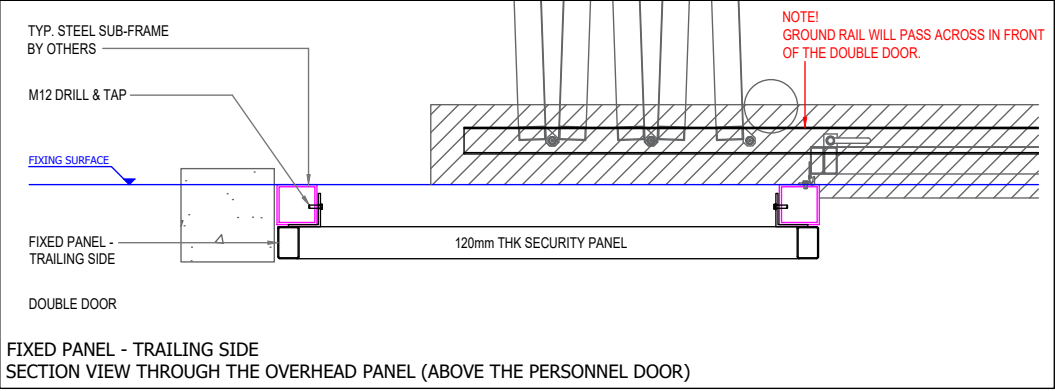


DOOR SECURITY CLASSIFICATION
THIS DOOR WILL BE MANUFACTURED TO THE FOLLOWING STANDARD:
SECURITY STANDARD CPNI (MFES), BASE & ENHANCED

NOTES:
-THIS DOOR DOES NOT INCORPORATE ANY ALARM, LOCK OR BOLT MONITORING FUNCTIONS
MONITORING CAN BE PROVIDED AT AN EXTRA COST IF REQUIRED

COLOUR:
LEAVES
REFER TO DRAWING NO. : 9110-02


Rhino Doors
Rhino Systems Ltd.
Maritime Road
Llewellyns Quay
Port Talbot, SA13 1RF
T +44 (0)1639 888 119
info@rhinodoors.com
www.rhinodoors.com

DESIGNED BY
C.C

CHECKED BY
O.D

APPROVED BY
J.H

DATE
19.12.2025

This design drawing is confidential and the property of Rhino Systems Limited. The without prior permission contents must not be reproduced or copied
© 2025 Rhino Systems Limited

00	FOR REVIEW	19.12.2025
REV	DESCRIPTION	DATE
SCALE	DATE	SIZE
NTS	19.12.2025	A3
DWG NUMBER	CLIENT DOOR REF.	CUSTOMER
9110-03	MAG LOADING BAY DOOR	ROBERTSON
JOB NO	PLAN SECTION VIEWS	ISSUE
9110 - MAG	5 WING SFC	00
		SHEET
		1/1