


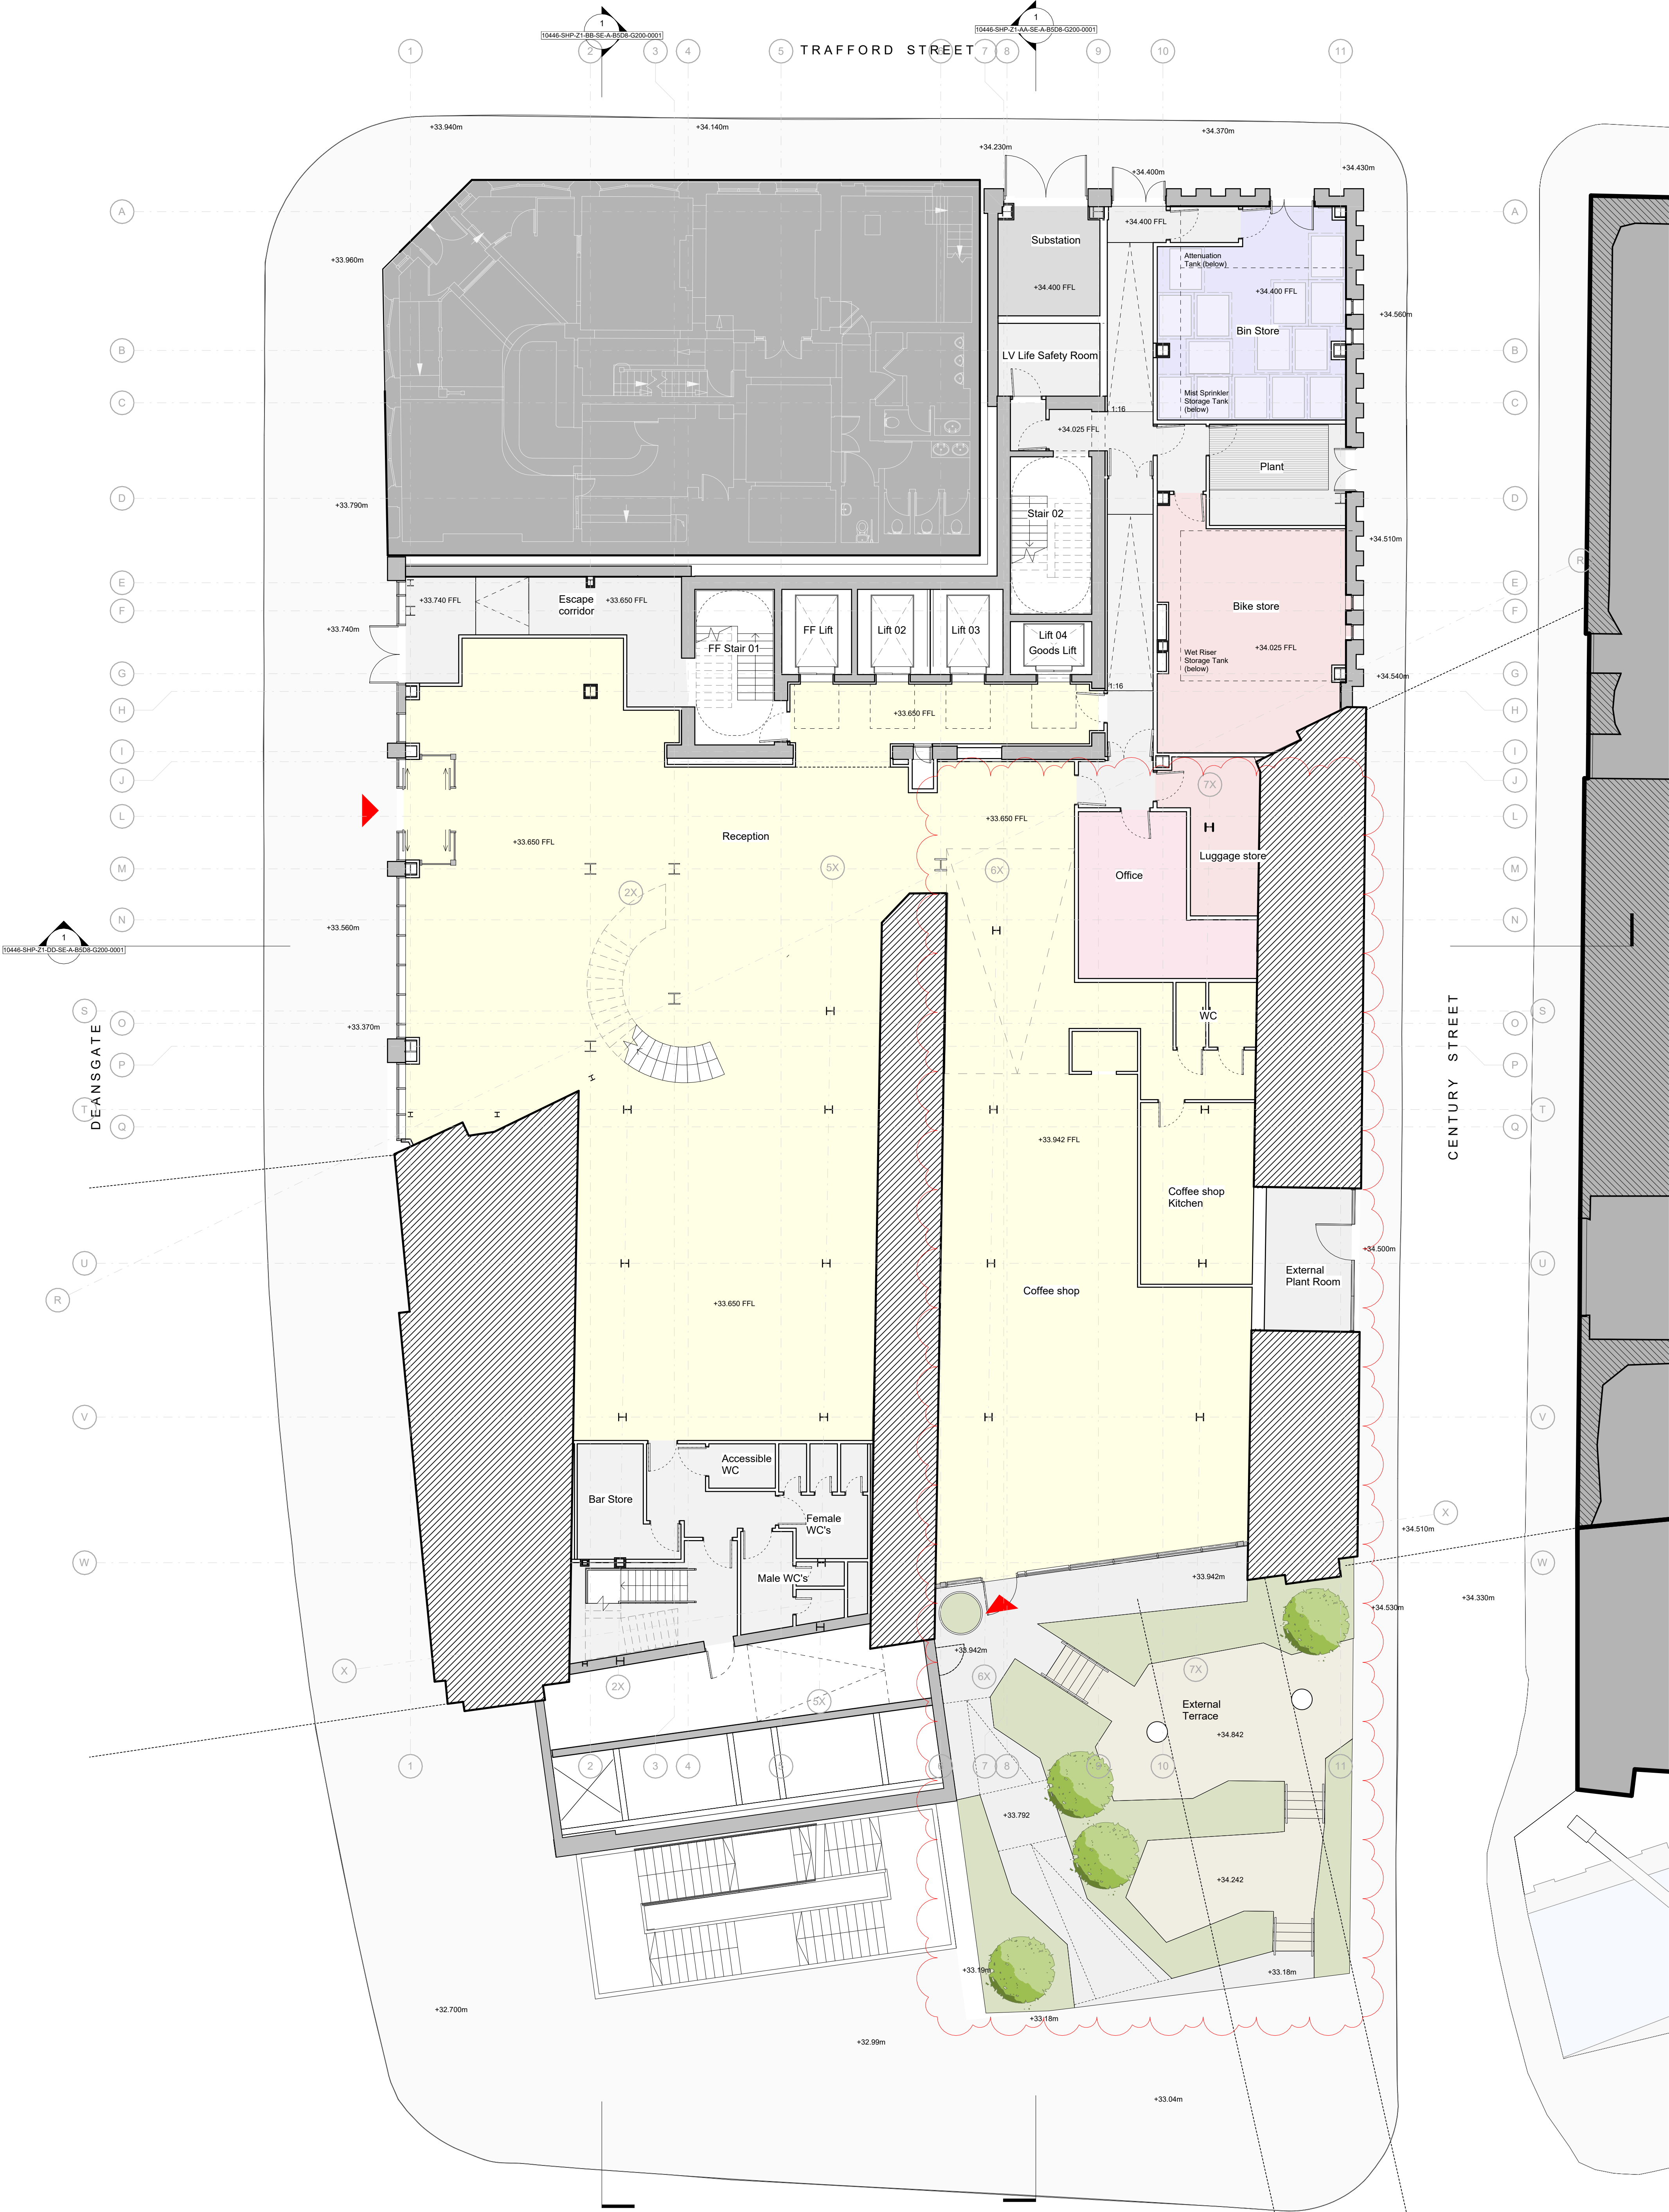

This drawing is copyright
Do not scale off dimensions.

All dimensions to be checked on
site by contractor.

Contractor to report any dimensional
discrepancies, errors or omissions
prior to commencing on site.

Rev	Date	Description
00	2018-11-09	First Issue - Planning Submission
01	2020-02-26	Planning Update - Additional 500mm height
02	2022-08-23	Updated Planning Submission
03	2023-12-18	Section 73 Application
04	2025-12-16	Section 73 Application



Project Title
**325 Deansgate
Manchester**

Status
PLANNING

Drawing Title
**General Arrangement Plan
Ground Level 00**

Project No
10185

Scale

**1:200 @ A3
1 : 100 @ A1**

Revision

10185-SHP-Z1-00-PL-A-B5D8-G200-0001

04

simpsonhaugh

Manchester +44 (0)161 835 2345 London +44 (0)20 7549 4000 Birmingham +44 (0)121 233 1874