




P:\LONDON PROJECTS\2025\25043 CHAPMAN STREET, GORTON\01 BIM\02 CAD\03 SHEET LAYOUT\01 RIBA 1-3 PLANNING\25043-EXA-ZZ-DR-L-00103.DWG

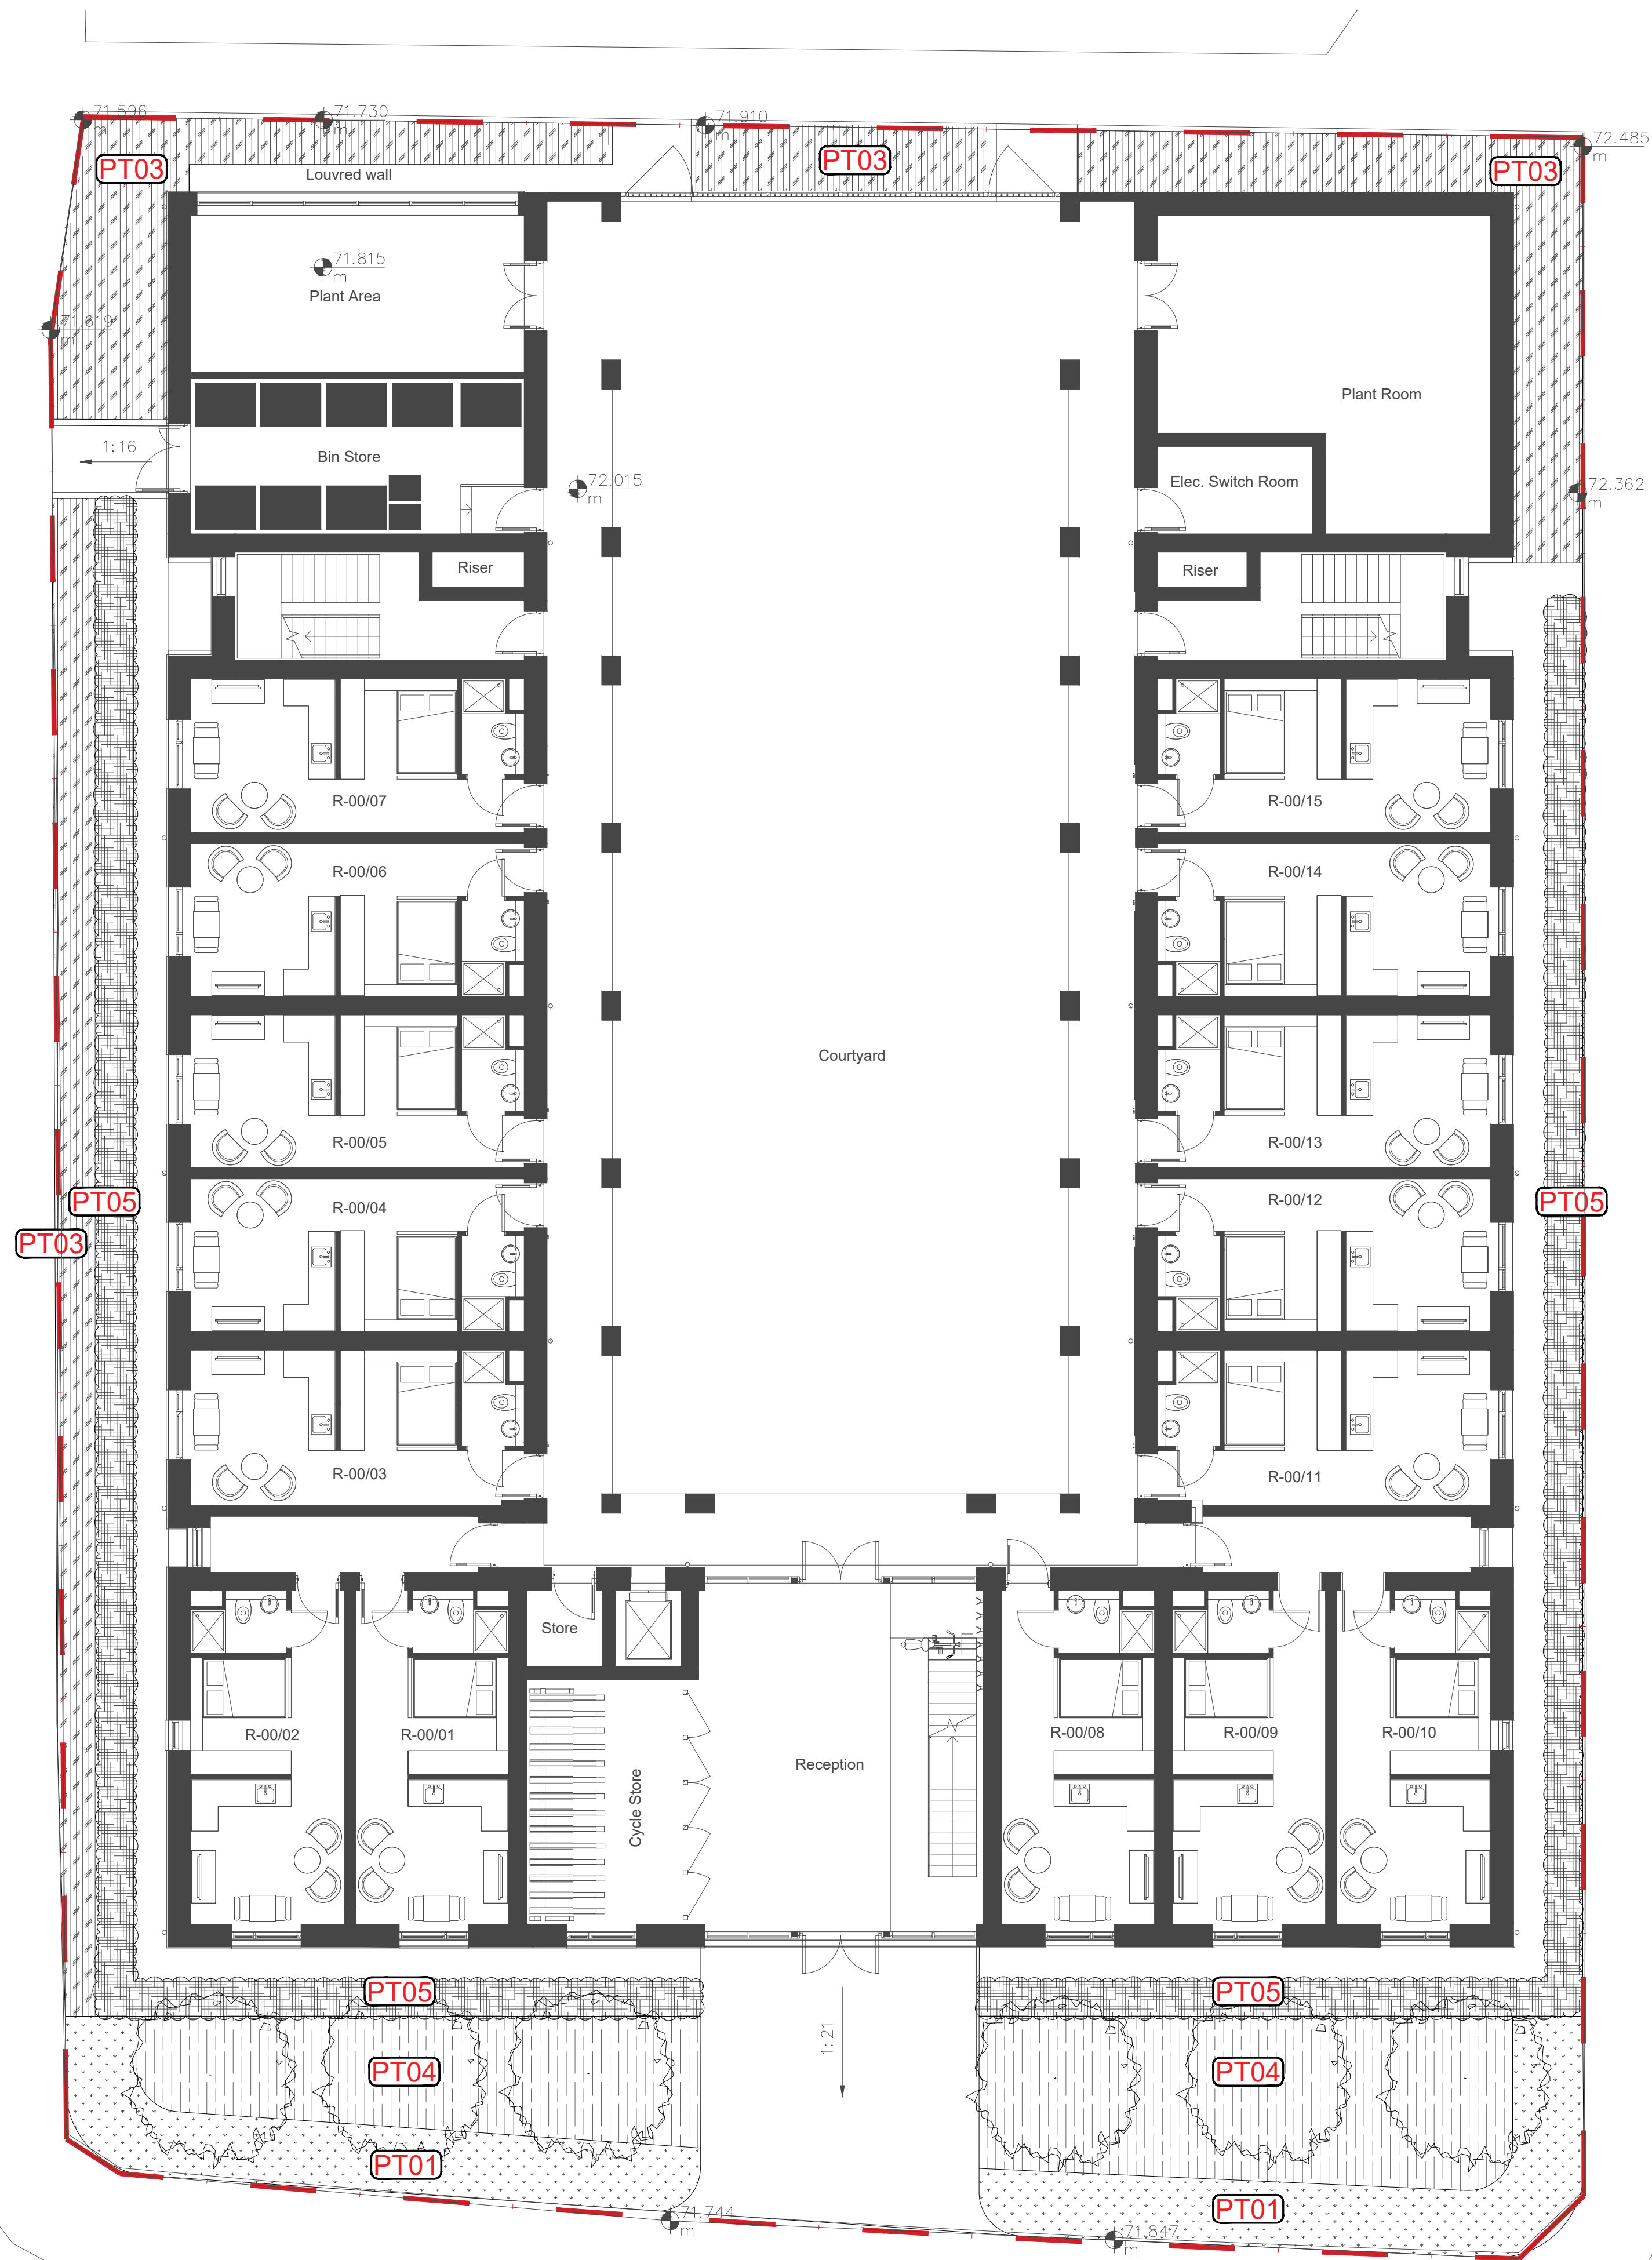


SOFT LANDSCAPE

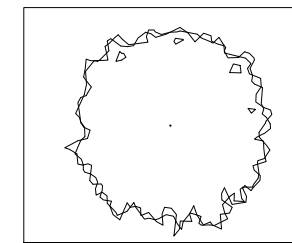


PROPOSED TREES

 


SITE BOUNDARY

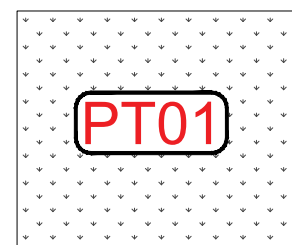


PLANTING TYPE 02
AMENITY LAWN

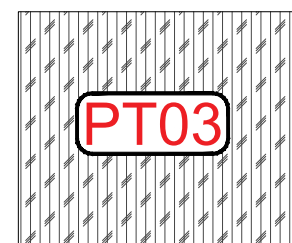

PLANTING TYPE 03
DEFENSIBLE SHRUB PLANTING

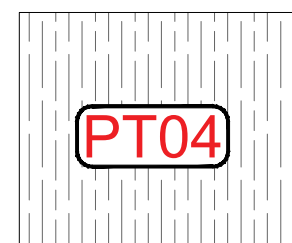

PLANTING TYPE 04
RAIN GARDEN

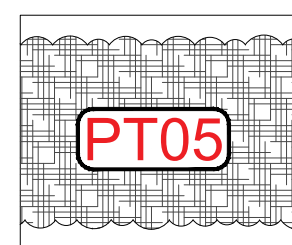

PLANTING TYPE 05
HEDGE



NOT TO SCALE



No dimensions are to be scaled from this drawing.
All dimensions are to be checked on site.
Area measurements for indicative purposes only.

This drawing is the property of Exterior Architecture Ltd.
No part of the drawing may be reproduced in any manner
without permission from Exterior Architecture Ltd.

Client
CENTREPOINT

----	----	----
----	----	----
----	----	----
----	----	----
----	----	----
----	----	----
----	----	----
P02	REISSUE WITH UPDATED ARCH	06.02.2026
P01	DRAFT PLANNING ISSUE	22.01.2026
Rev	Description	Date

EXTERIOR
ARCHITECTURE
LONDON
Unit 17.2, The Leather Market, 11-13 Weston Street, London, SE1 3ER
MANCHESTER
Studio 537, The Royal Exchange, St Anns Square, Manchester, M2 7DH
E-MAIL office@exteriorarchitecture.com
WEB www.exteriorarchitecture.com

Project title
**LAND AT CHAPMAN STREET,
GORTON**

Drawing title
BOUNDARY TREATMENT PLAN

Issued By	London	T: 020 7978 2101
Scale	1:100 @ A1	Drawn ExA
Status	STAGE 2	Checked SL
Date	06.02.2026	Approved SM

Drawing number	Revision
25043-EXA-ZZ-DR-L-00103	P02