


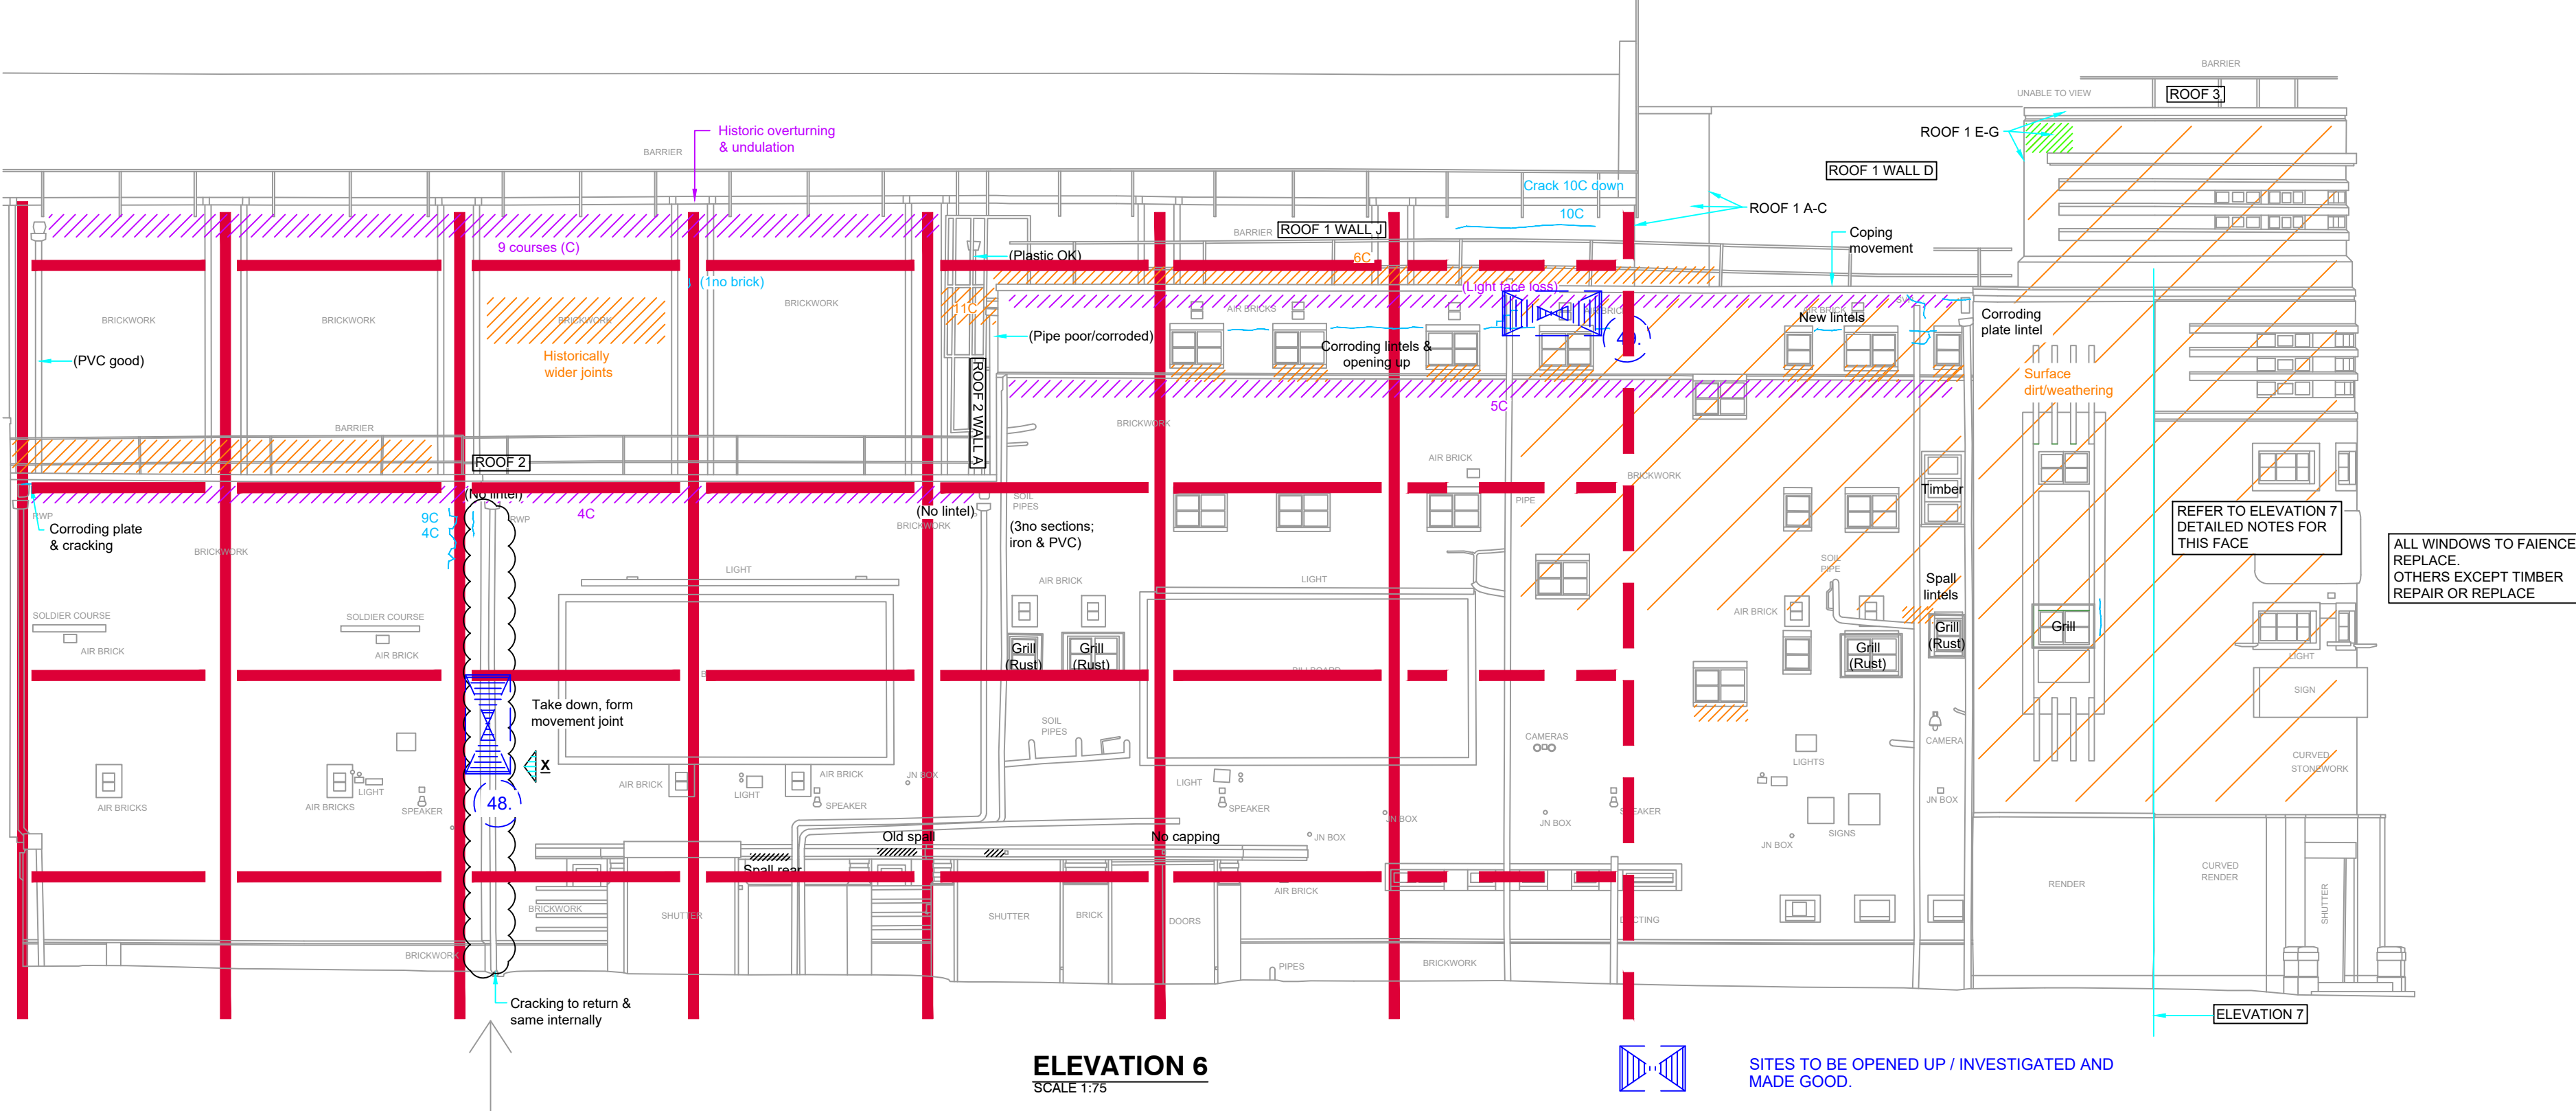

ELEVATION 6
SCALE 1:75

SITES TO BE OPENED UP / INVESTIGATED AND MADE GOOD.

- SITE 48. INC. CONC. ENCASEMENT TO BEAMS + COLUMNS INC. INTERIOR FINISHES PLASTER + PAINT PROV - 2m HEIGHT.
- SITE 49. BRICKWORK WINDOW HEAD / LINTEL BRICKWORK 0.3 X 1.5m INC. INT. FINISHES PLASTER + PAINT.
- SITE 50. BRICKWORK TO SLAB INTERSECTION (SEE 51 FOR ROOF OPENING UP SHEET 010) INC. EXPOSURE OF CONC. SLAB EDGE TOP INC. INT. FINISHES PAINT 1.0 X 0.6
- SITE 52. BRICKWORK INC. SLAB EDGE, INC. INTERNAL FINISHES PLASTER PAINT 1.0 X 0.6

ROOF 1 WALL F

ROOF 1 WALL G

ELEVATION X

ROOF 2 WALL A

ROOF 1 WALL A

ROOF 1 WALL B

ROOF 1 WALL C

ROOF 1 WALL D

ROOF 1 WALL E

2no spalled brick
Pointing good
Windows req.
overhaul/replace

8C

8C

52. 12C suffering displacement

8C down joint opening

8C 12C 5C

LEGEND

- DENOTES SPALL TO FAIRACE
- DENOTES EXISTING REPAIR TO FAIRACE
- DENOTES CRACKING/DEFECTS
- DENOTES LOSS OF BRICK FACE
- DENOTES DETERIORATION OF POINTING
- DENOTES PRESENCE OF VEGETATION
- DENOTES APPROX. LOCATION OF EXISTING STEELWORK (COLUMNS/BEAMS) IMMEDIATELY BEHIND FACADE BASED ON ARCHIVE DRAWING RECORDS

ASSUMED FRAME TO AUDITORIUM

Copyright. This drawing and design and all the information contained therein is the sole copyright of Blik, and reproduction in any form is forbidden unless permission is obtained in writing.

CONTRACTORS PLEASE NOTE:

- Warning: no dimensions to be scaled from this drawing. All Contractors must visit site and be responsible for taking and checking all dimensions relative to this work. The Designer must be advised of any discrepancies in writing.
- This drawing must be read in conjunction with the Specification/Bill of Quantities and related drawings. Any structural work must be carried out to the exact specification and requirements of the Client's appointed Structural Engineer and any amendments must have his express prior written authority.
- All structural work must be inspected at all relevant stages by the Structural Engineer and the Local Authority's Building Surveyor and comply with their requirements. Any costs and claims for damages, loss of trade, etc. incurred by failing so to do are the sole liability of the Contractor.
- Any discrepancies between drawings and specification should be reported to the Designer prior to any work commencing.

JBH DEVELOPMENTS LTD

Ian Heald BSc MRICS
JBH Developments Ltd
Silverwell Chambers
15 Silverwell St
Bolton
BL1 1PP

M: 07714 431 608
E: ian.heald@jbh-developments.co.uk

blik
INTERIOR DESIGN & ARCHITECTURAL CONSULTANCY

Job title
Apollo (Club Apollo)
- Manchester

Drawing title
Test sites and repairs

Scale 1:100.	Drawing No. 1141 - 01- 06A
Date Jan. 2026	
Drawn by	