
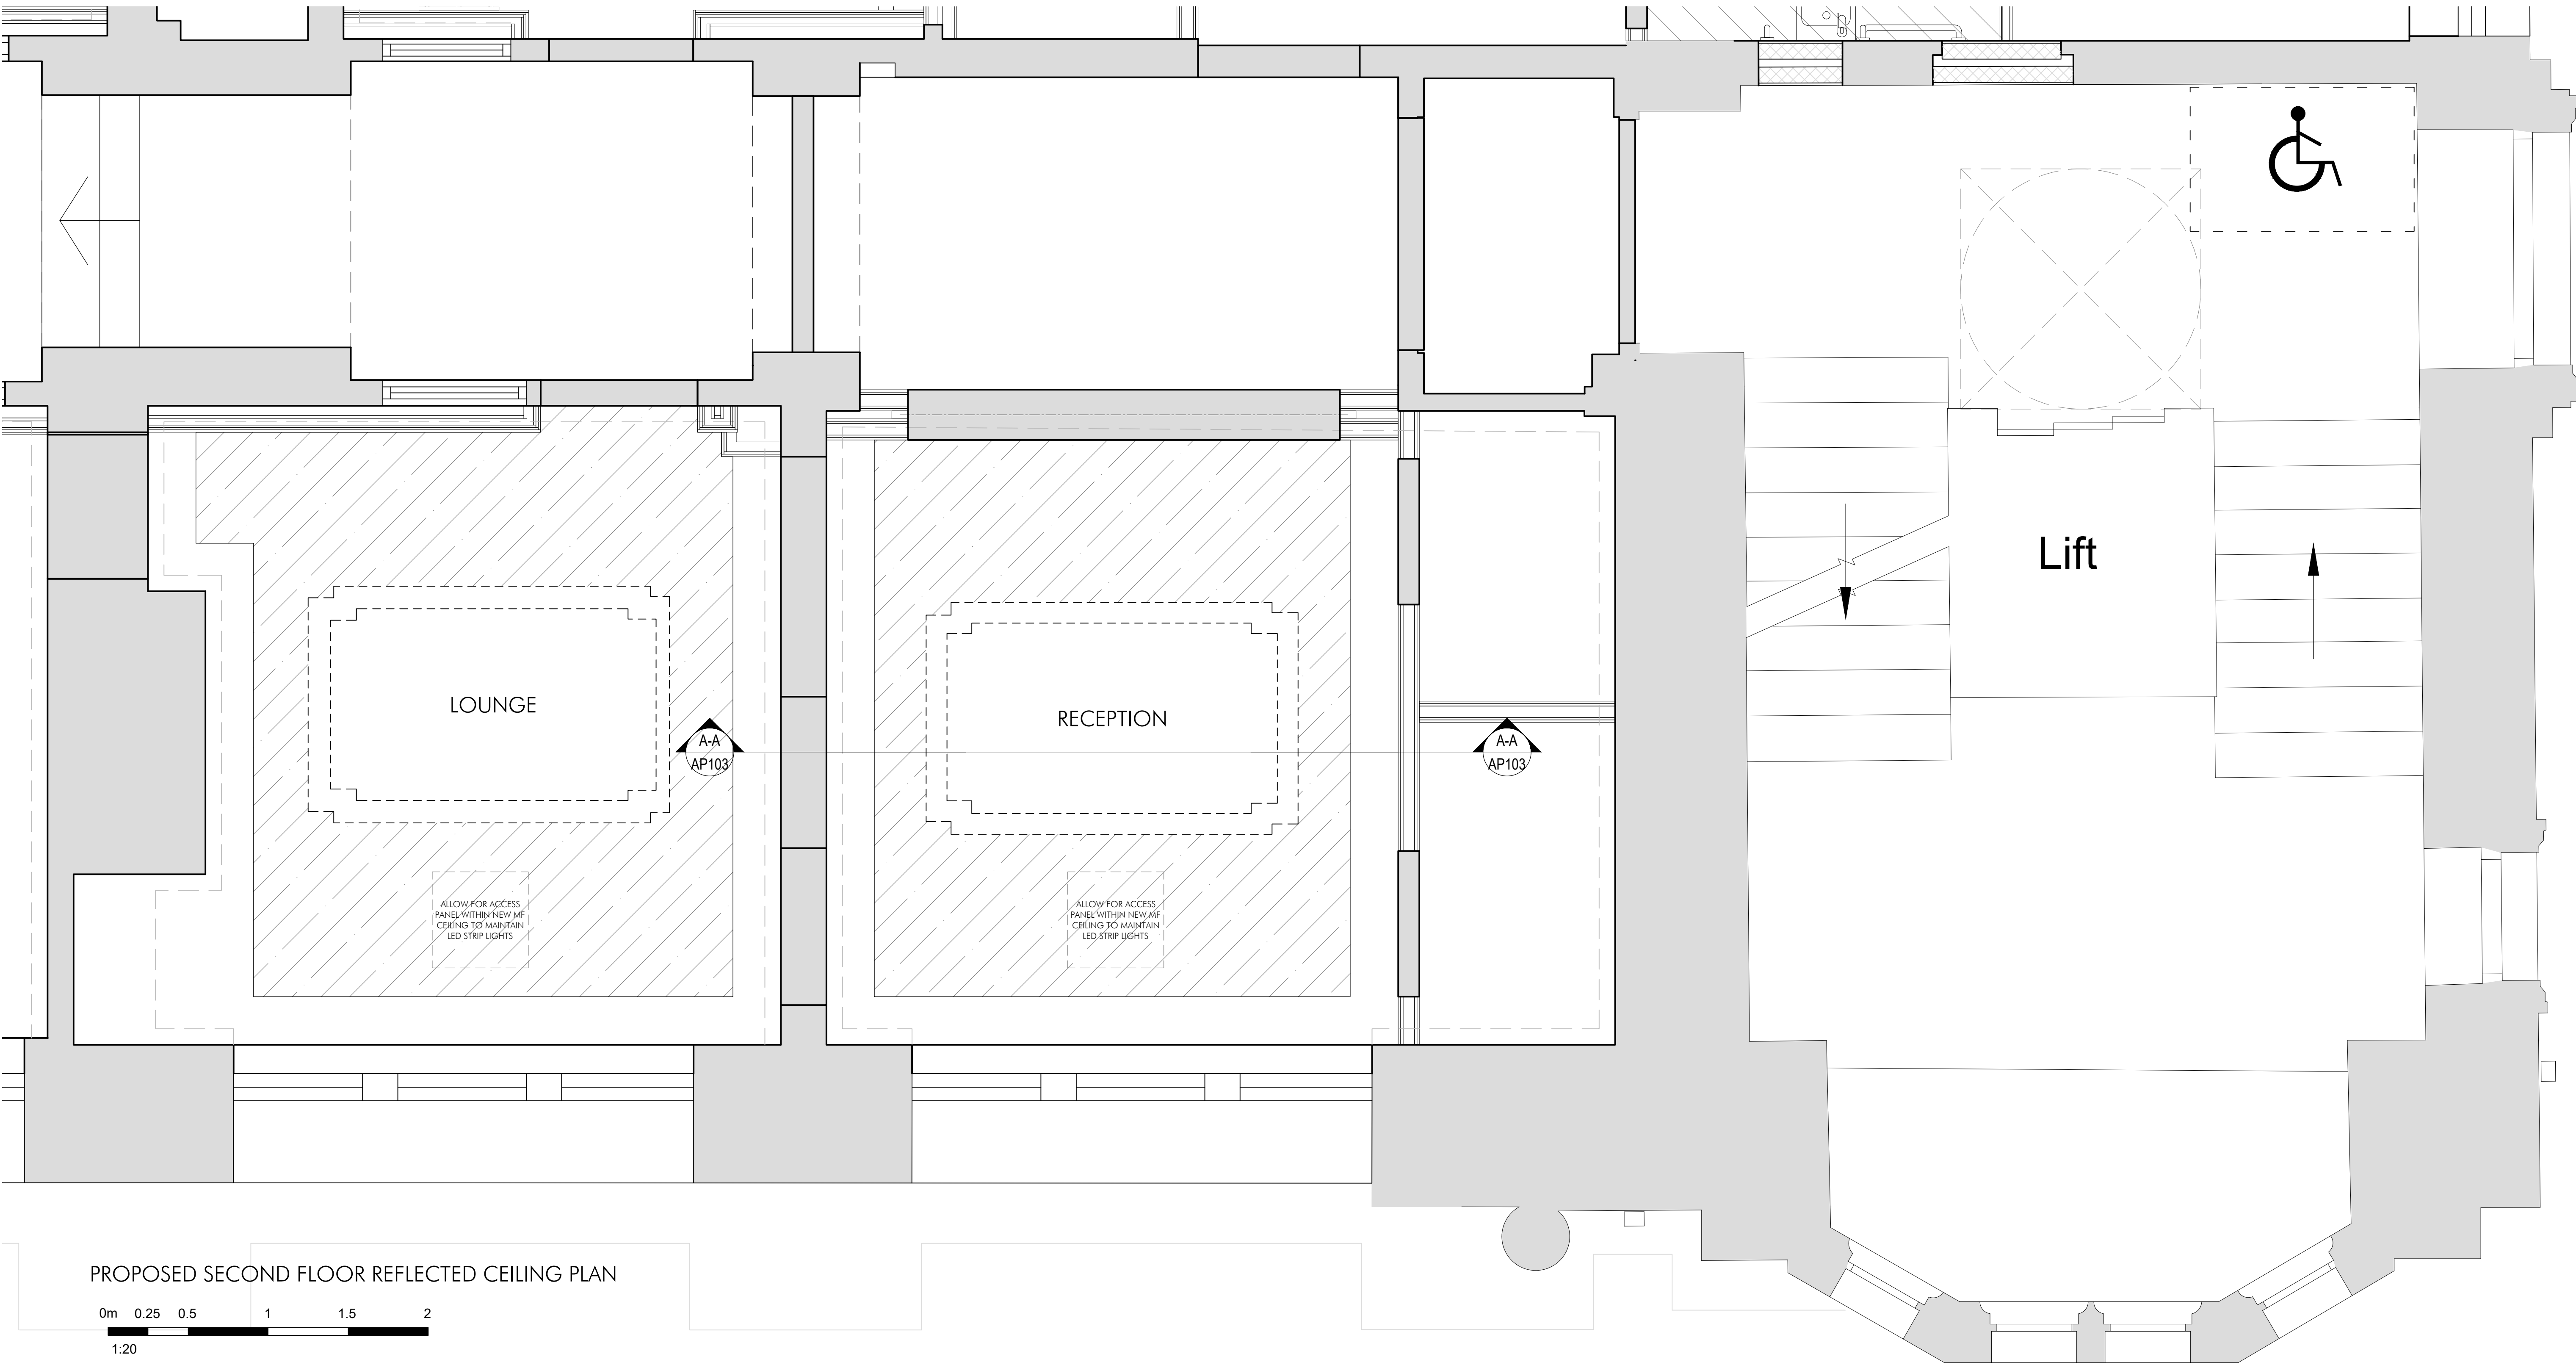
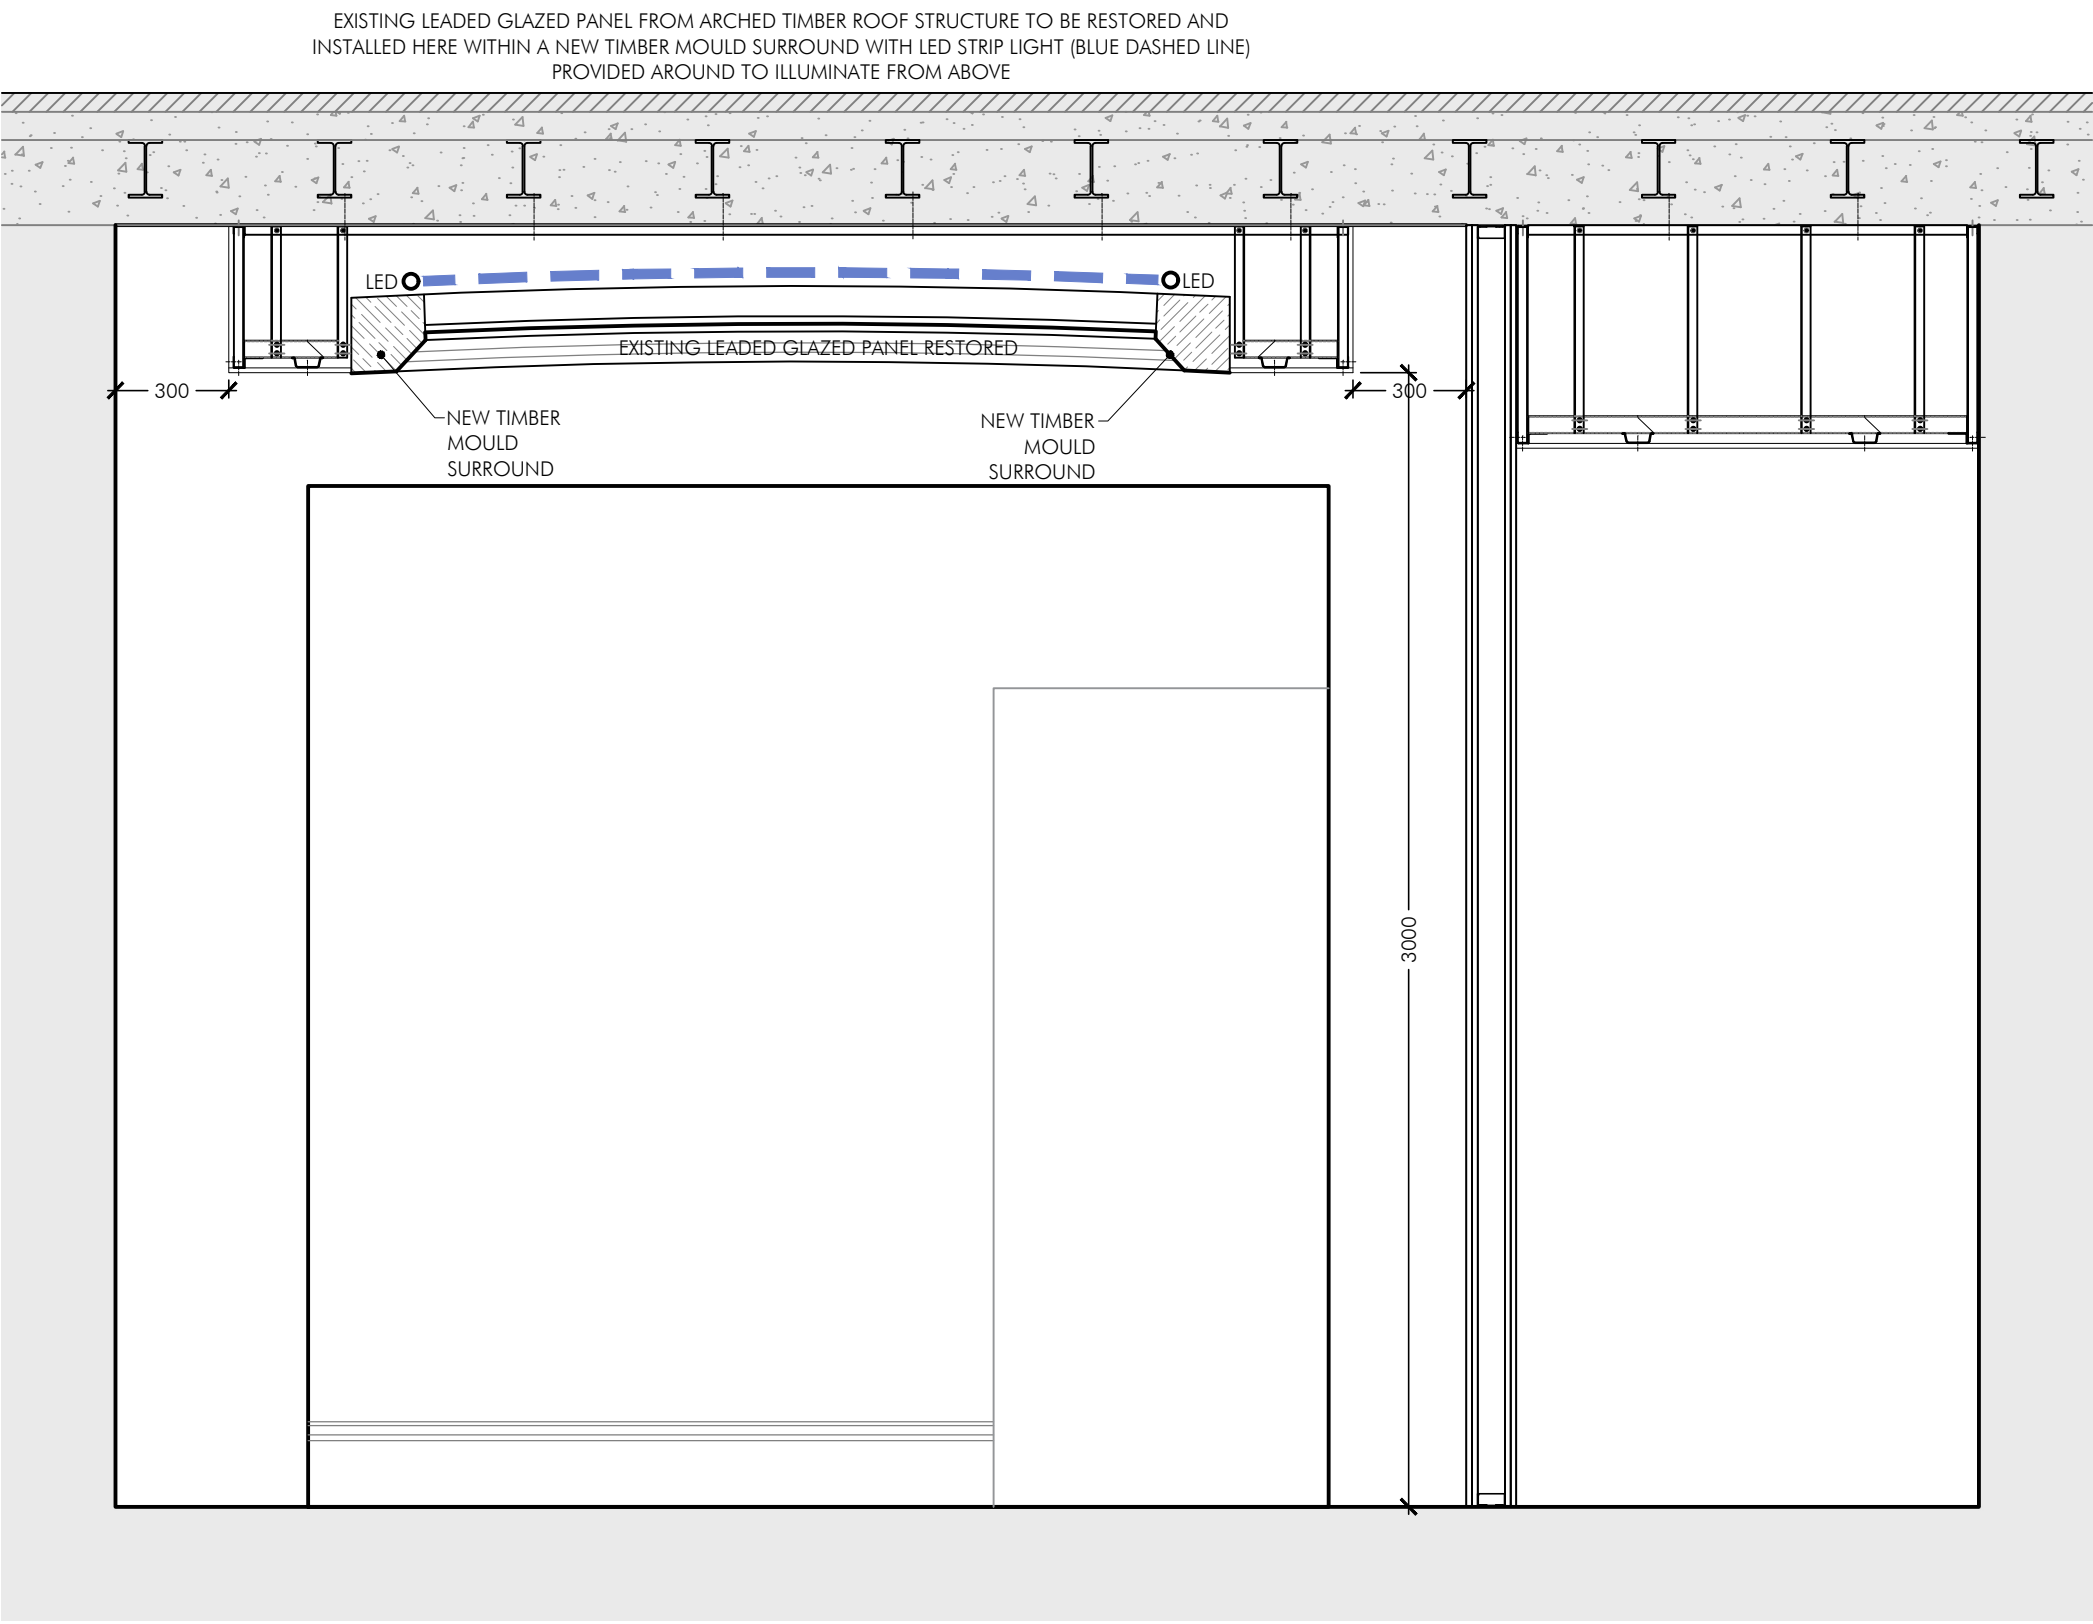


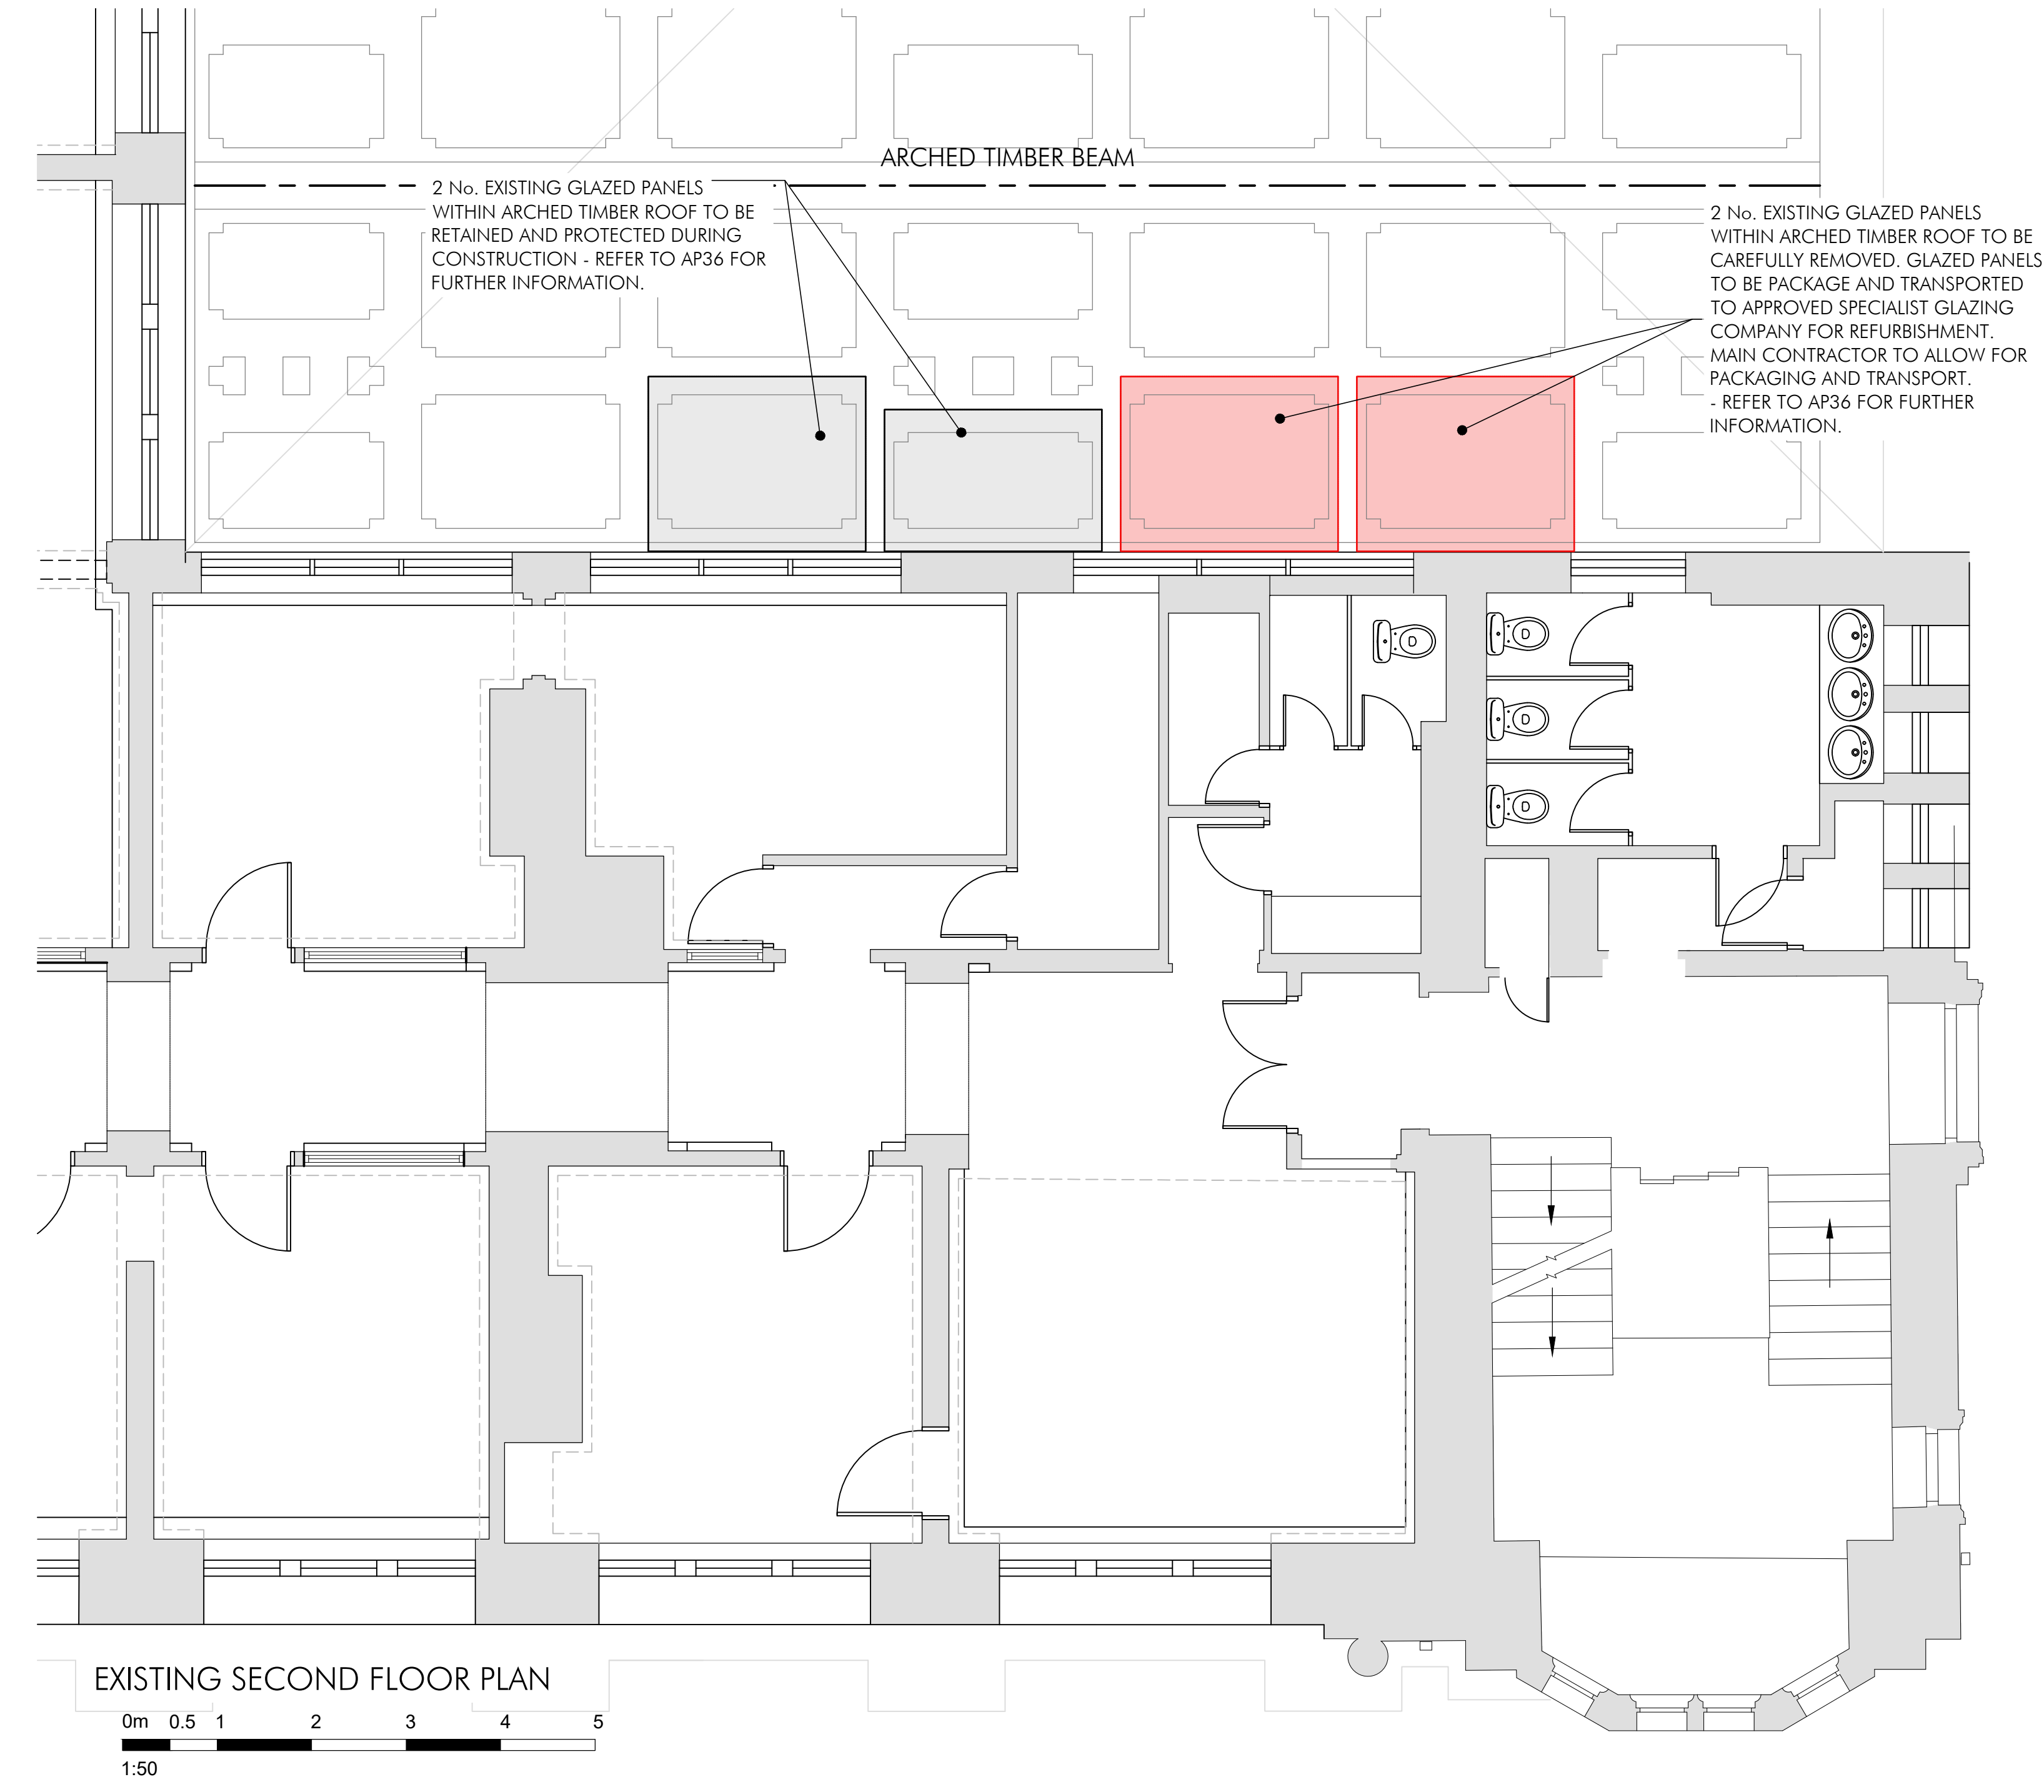

PLANNING ISSUE	PC DRAWN	DRAWN REVISION	DEC 25 DATE	SP VER
	<div>AP</div> <div>ALLISON PIKE</div> <div>ARCHITECTS & DESIGNERS</div>			
	7 SUTTON ROAD WEST, DOLY, STOCKPORT, CHESHIRE, SK12 2AE Telephone: 01663 763000 Facsimile: 01663 766772 Email: studio@allisonpike.com			
	© Allison Pike Partnership Limited.			
PROJECT	INNKEEPERS COLLECTION 1-3 YORK STREET (BROWNS) MANCHESTER			
	TITLE CLERK'S HALL RELOCATION DETAILS			
	SCALE 1:50 @ A0			
JOB No MAB46	DRAWING No AP103	REV -		