


CHEETHAM HILL ROAD

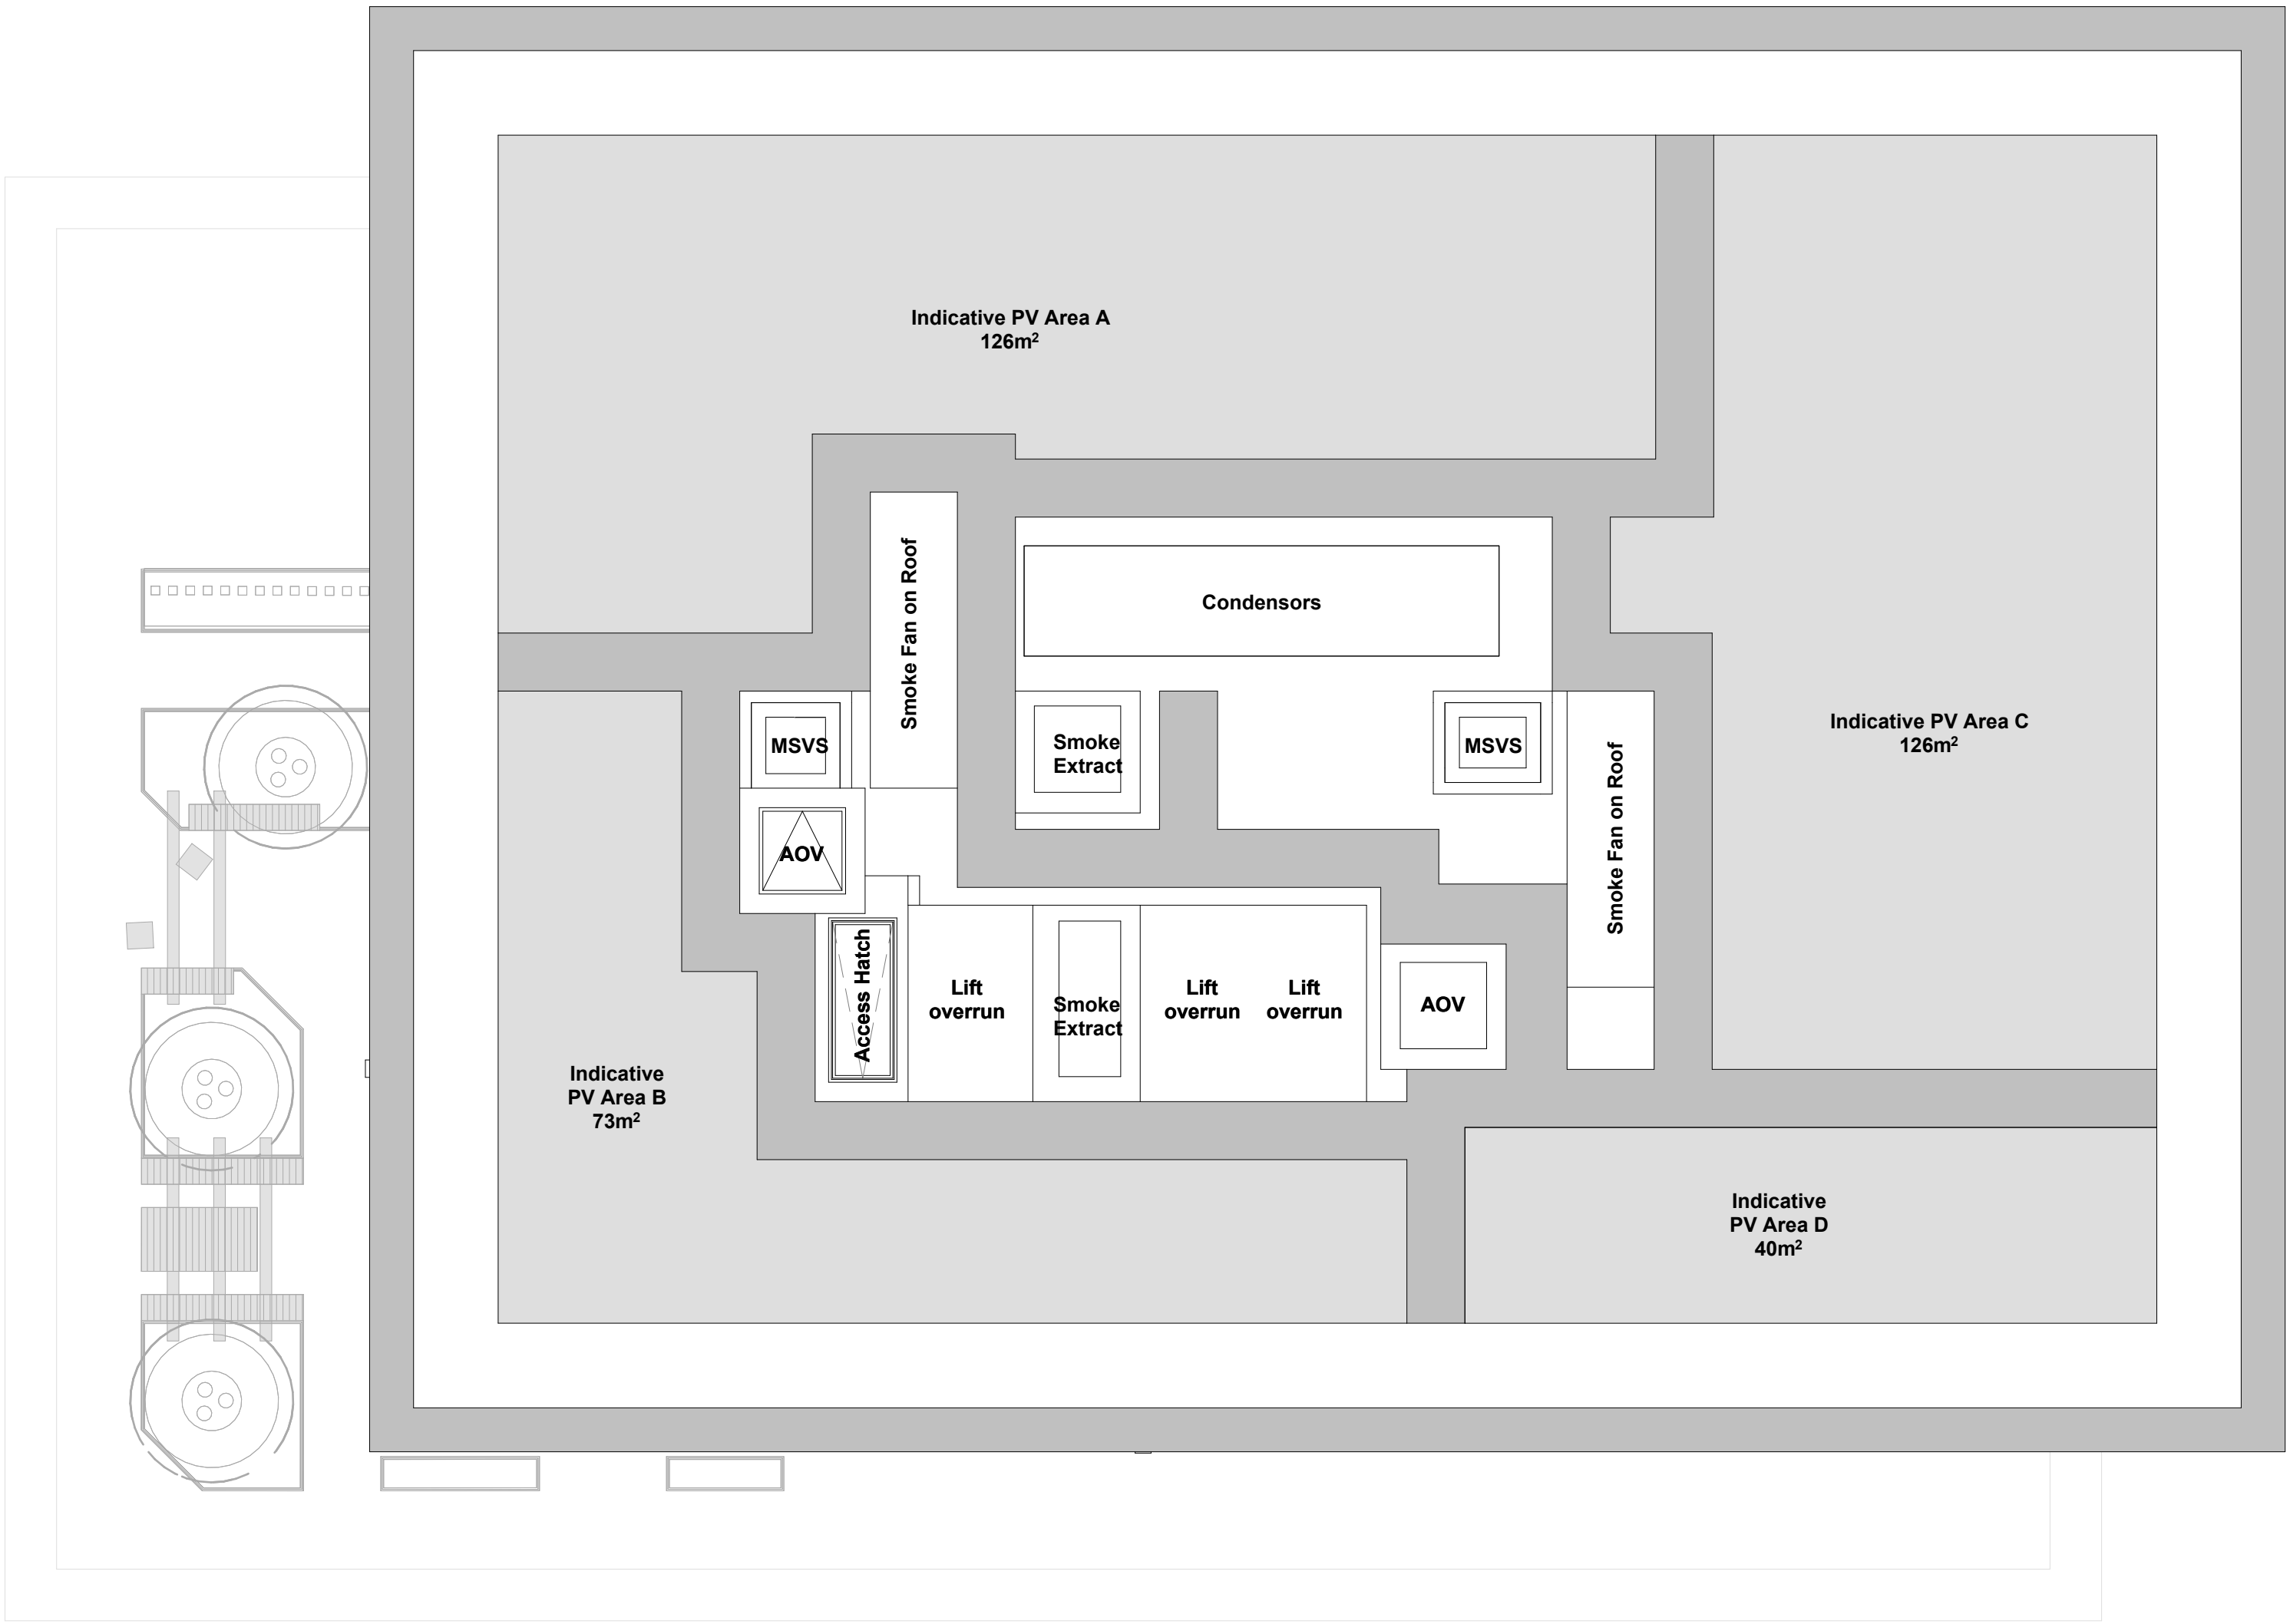

FERNIE STREET

LORD STREET

NOTES

- All dimensions and levels are to be checked on site.
- Any discrepancies are to be reported to the architect before any work commences.
- Whilst information on this sheet is issued to scale, scaling directly from this drawing may result in inaccuracies. For precise measurements, refer to the stated dimensions or contact the Architect.
- This drawing shall not be reproduced without express written permission from AEW.
- Title overlay drawings and ownership boundaries are produced using all reasonable endeavors. AEW cannot be responsible for the accuracy or scale discrepancy of base plans supplied to them.
- All works are to be undertaken in accordance with Building Regulations and the latest British Standards.
- All proprietary materials and products are to be used strictly in accordance with the manufacturers recommendations.

This drawing contains the following model files: -
NO1LOR-AEW-B1-ZZ-M3-A-00100
NO1LOR-CIV-XX-XX-M3-S-00001
0 1 2 3 4 5m
Scale @ 1:100

P02	30/01/26	Additional Notes added for planning submission.	BS	PBH
P01	19/01/25	Drawing number revised to facilitate additional plans. Scheme proposal updated to reflect latest design.	BS	PBH

Rev	Date	Description	Drawn by	Checked By
S2		For Planning		

drawing stage **Stage 3**

client

Linear UK

project

Manchester, Lord Street

drawing title

Proposed GA Plan - Roof

date	07/07/25	drawn	RC
scale @ A1	1 : 100	checked	PBH

Rev

P02

Dwg No

NO1LOR-AEW-XX-RF-DR-A-05207

aew architects
0161 214 4370
www.aewarchitects.com

