
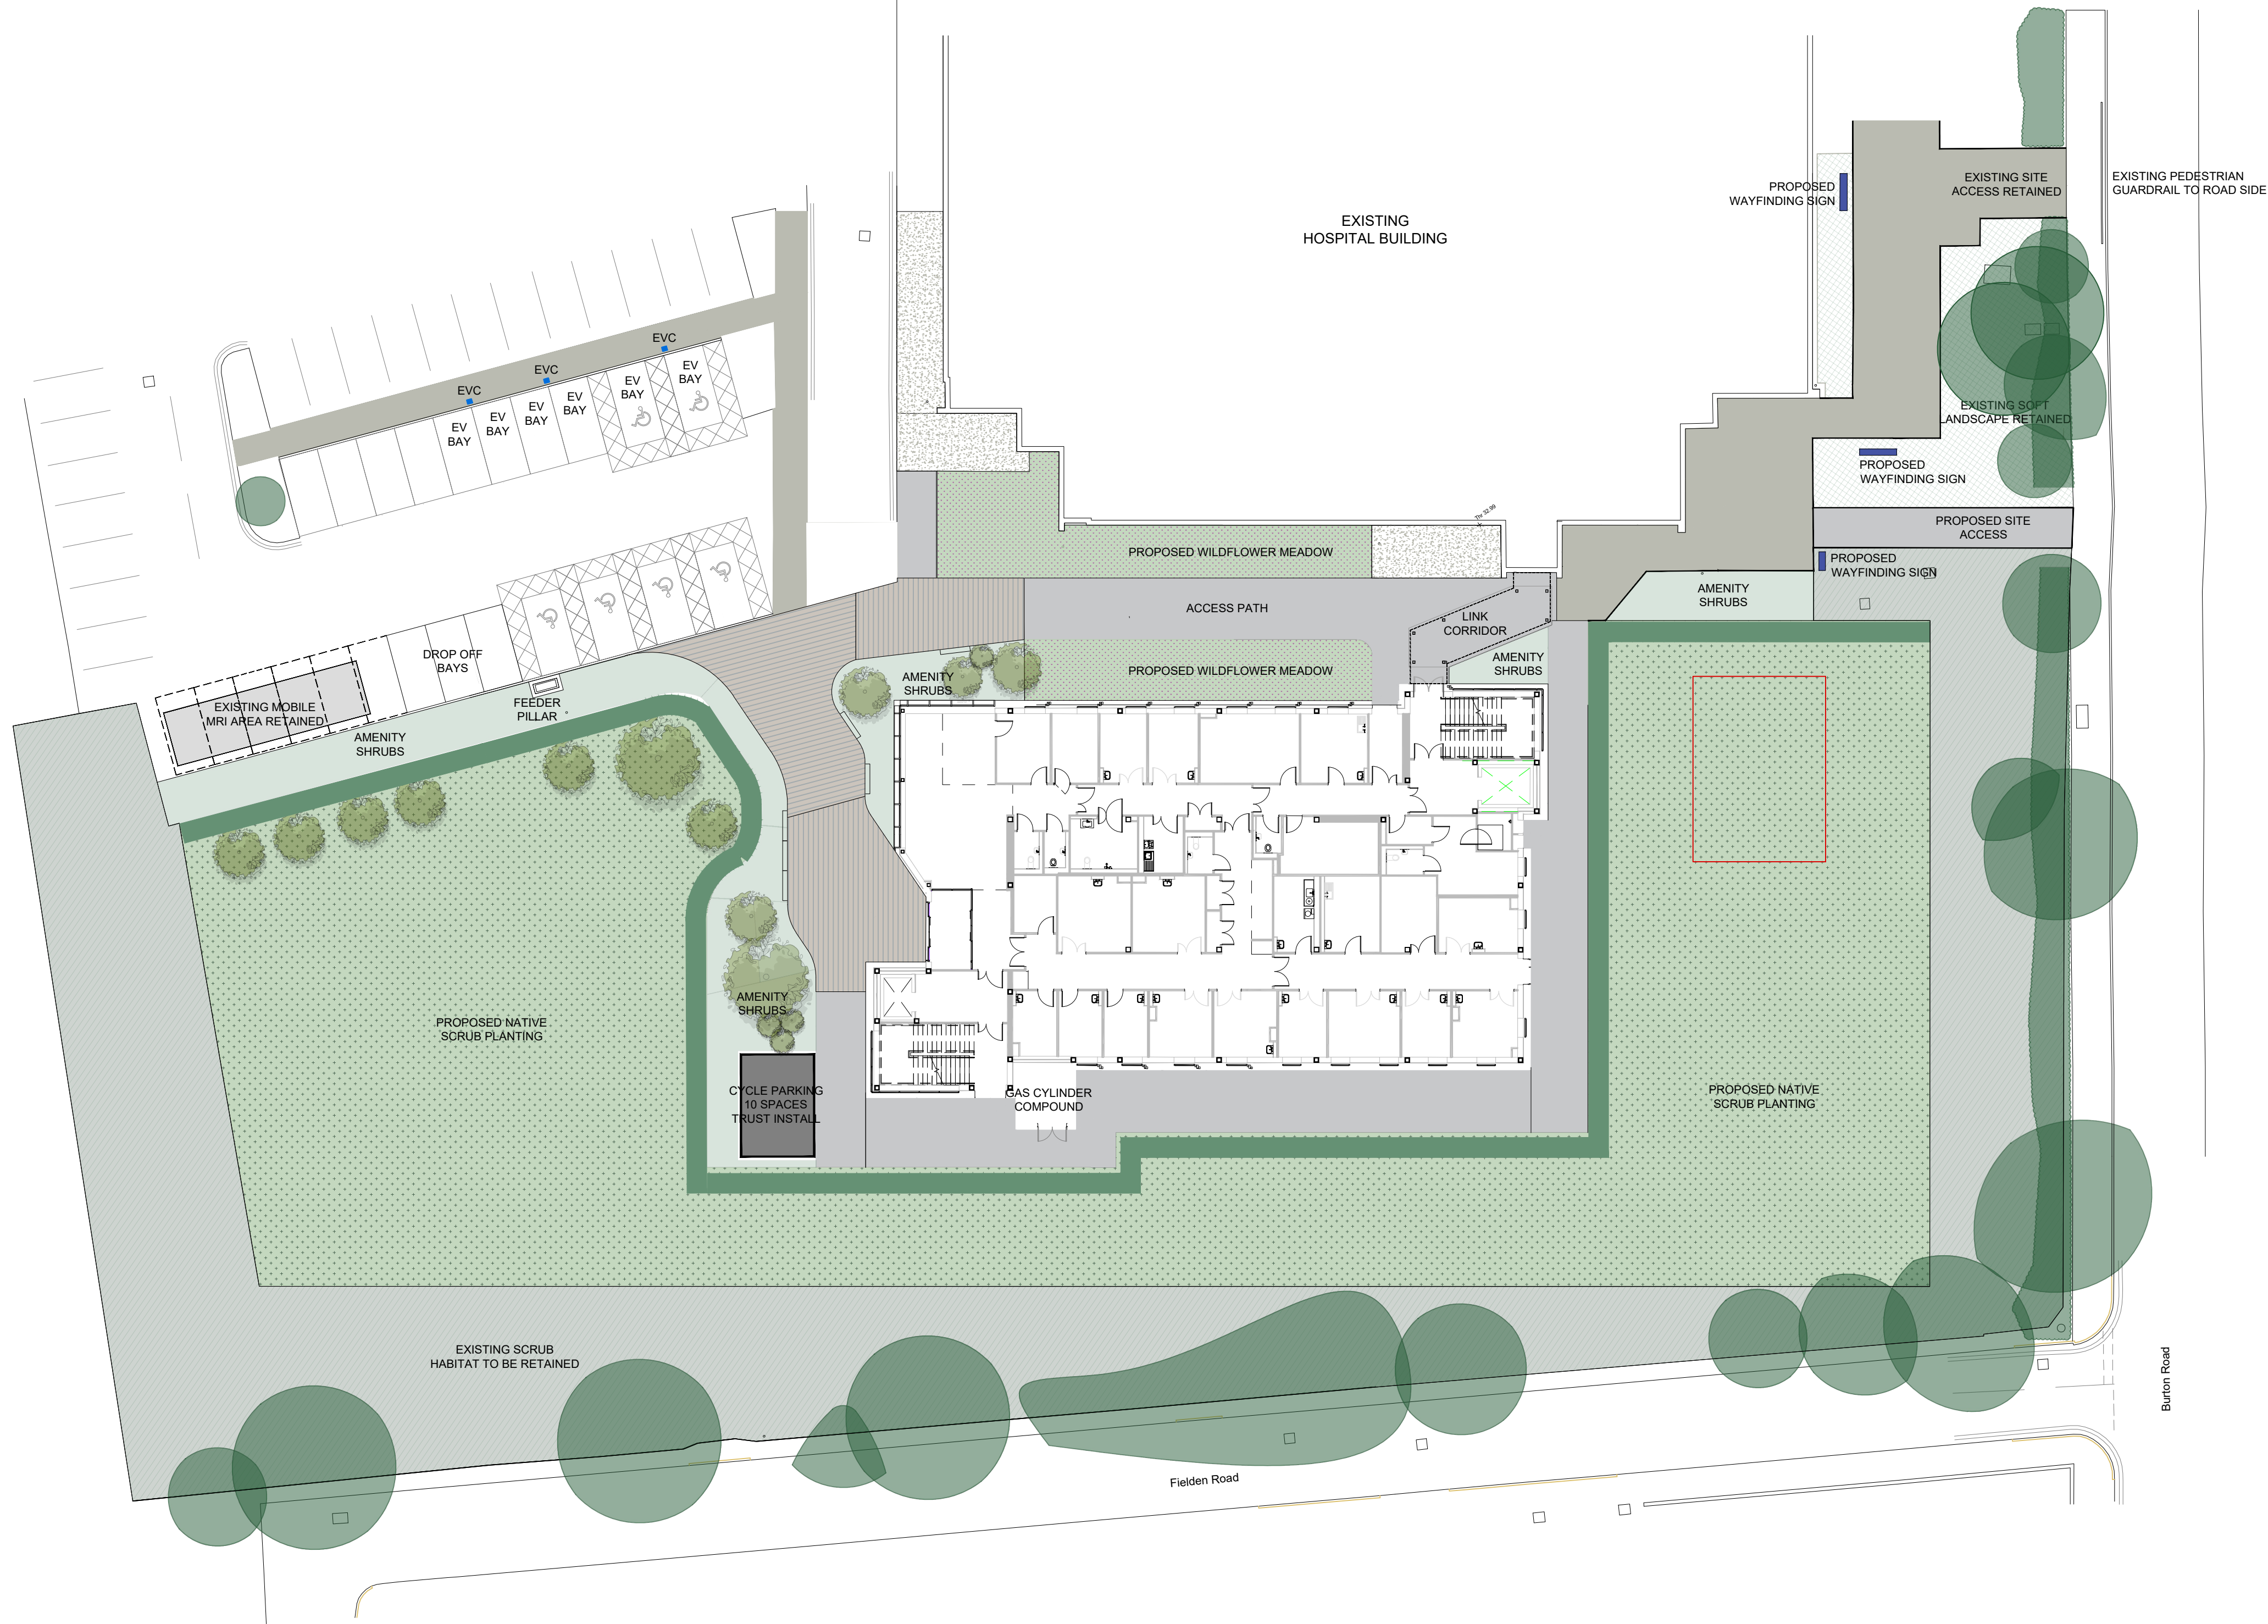


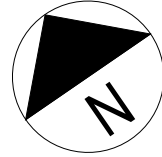

0m 5m 10m 15m 20m 25m
SCALE 1:250

YD2 LTD.
Landscape Architecture

Email - studio@yd2.co.uk
Web - www.yd2.co.uk
Tel - 07514 281 452

Address:
Suite 10 - Hardman Business Centre,
New Hall Hey Road,
Rossendale

GENERAL NOTES:

- DIMENSIONS GOVERN
- ALL DIMENSIONS ARE IN MILLIMETERS UNLESS NOTED OTHERWISE ON THE DRAWINGS
- ALL DIMENSIONS SHALL BE VERIFIED ON SITE PRIOR TO ANY CONSTRUCTION
- YD2 SHALL BE NOTIFIED OF ANY DISCREPANCIES

DRAWING NOTES:

P19	PATH WIDTH AMENDED	MG	AV	11/07/2025
P20	PARKING DETAIL MARKING AND EV CHARGER ADDED	MG	AV	29/08/2025
P21	CAR PARKING AND SOFT LANDSCAPE UPDATED	MG	AV	02/10/2025
P22	PARKING BAYS ADDED AND KEY UPDATED	MG	AV	20/10/2025
P23	LINK CORRIDOR ADDED AND ENTRANCE PAVING UPDATED	MG	AV	27/10/2025
REV	DESCRIPTION	DRAWN	CHECKED	DATE

PROJECT TITLE

**WITHINGTON HOSPITAL
BURTON ROAD
WITHINGTON**

DRAWING TITLE

**EXTERNAL WORKS
SITE WIDE GENERAL ARRANGEMENT**

PROJECT NUMBER

YD2_23_01

DRAWING No.

22182-Y2D-WCH006-00-XX-L-00900

SCALE

**@ A1
1:250**

DATE

OCT 2025

REVISION

P23

P1	DRAFT ISSUE FOR COMMENT/COORDINATION	AV	AV	27/04/2023
P2	DRAFT ISSUE FOR COMMENT/COORDINATION	MG	AV	10/05/2023
P3	DRAFT ISSUE FOR COMMENT/COORDINATION	MG	AV	07/06/2023
P4	DRAFT ISSUE FOR COMMENT/COORDINATION	MG	AV	03/07/2023
P5	DRAFT ISSUE - PARKING AND ACCESS UPDATED	MG	AV	18/07/2023
P6	DRAFT ISSUE - BOLLARDS ADDED	MG	AV	07/08/2023
P7	DRAFT ISSUE - AREAS FOR CONSTRUCTION WORKS ADDED	MG	AV	19/10/2023
P8	DRAFT ISSUE - WASTE COMPOUND AREA UPDATED	MG	AV	24/10/2023
P9	DRAFT ISSUE - GROUND FLOOR UPDATED	MG	MG	03/11/2023
P10	DRAFT ISSUE - GROUND FLOOR UPDATED	MG	AV	22/03/2024
P11	DRAFT ISSUE - GROUND FLOOR UPDATED	MG	AV	26/03/2024
P12	DRAFT ISSUE - EXISTING BUILDING OUTLINE AMENDED	MG	AV	28/05/2024
P13	EV BAYS LOCATION ADDED	MG	AV	20/06/2024
P14	PATH ADDED TO MAIN ROAD - EXISTING PATHS SHOWN	MG	AV	30/10/2024
P15	PROPOSED SCRUB AREA REINTRODUCED	MG	AV	05/11/2024
P16	ACCESS PATH REVISED	MG	AV	11/11/2024
P17	ACCESS PATH ADDED FROM BURTON ROAD	MG	AV	25/11/2024
P18	ISSUED FOR DISCHARGE OF CONDITION	MG	AV	23/05/2025

0m 5m 10m 15m 20m 25m
SCALE 1:250