


1 Levels 0-2 - GA Existing and Proposed
1 : 200



Notes - Plans
A Existing Levels 0, 1 and 2 to remain as existing.

2 Level 3 - GA Proposed
1 : 200

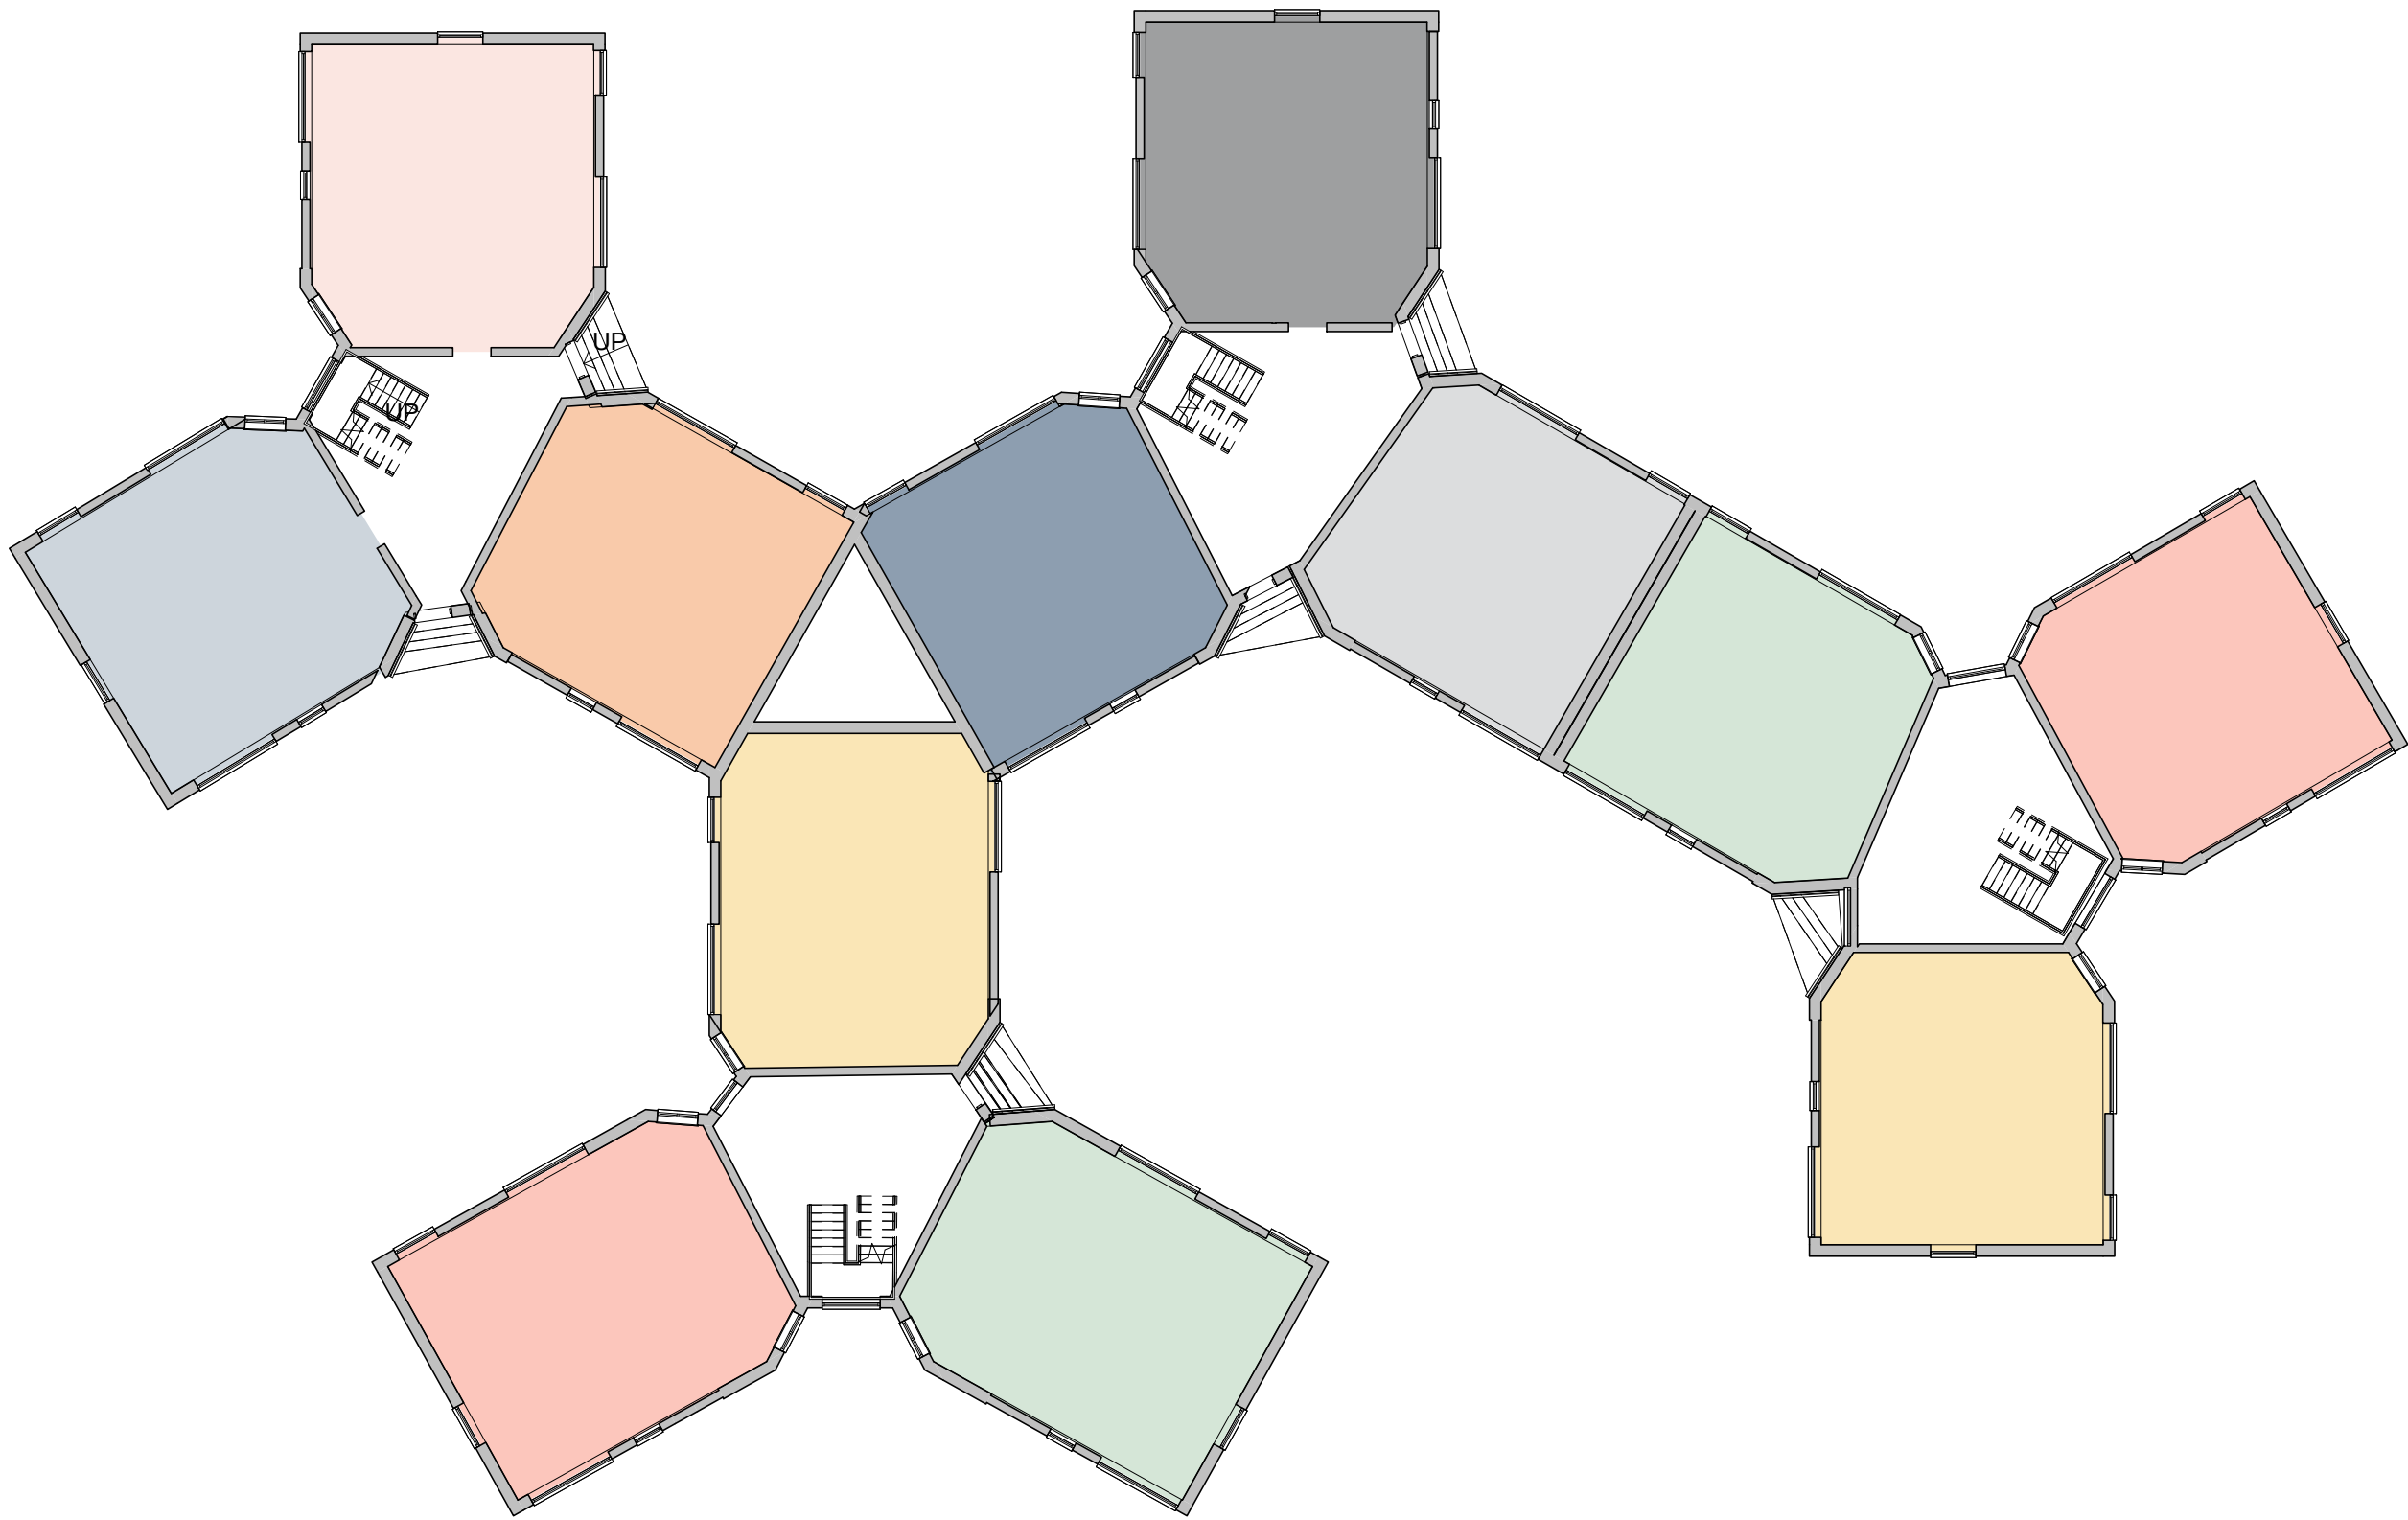

Schedule - Apartments - Proposed			
Level	Apartment Name	Area	Occupancy
LEVEL 3	301	71 m ²	2B3P
LEVEL 3	302	117 m ²	2B4P
LEVEL 3	303	124 m ²	2B4P
LEVEL 3	304	77 m ²	2B4P
LEVEL 3	305	101 m ²	2B4P
LEVEL 3	306	96 m ²	2B4P
LEVEL 3	307	121 m ²	2B4P
LEVEL 3	308	76 m ²	2B4P
		782 m ²	

Schedule - Apartments - Occupancy		
Level	Occupancy	Count
LEVEL 3	2B3P	1
LEVEL 3	2B4P	7
		8