


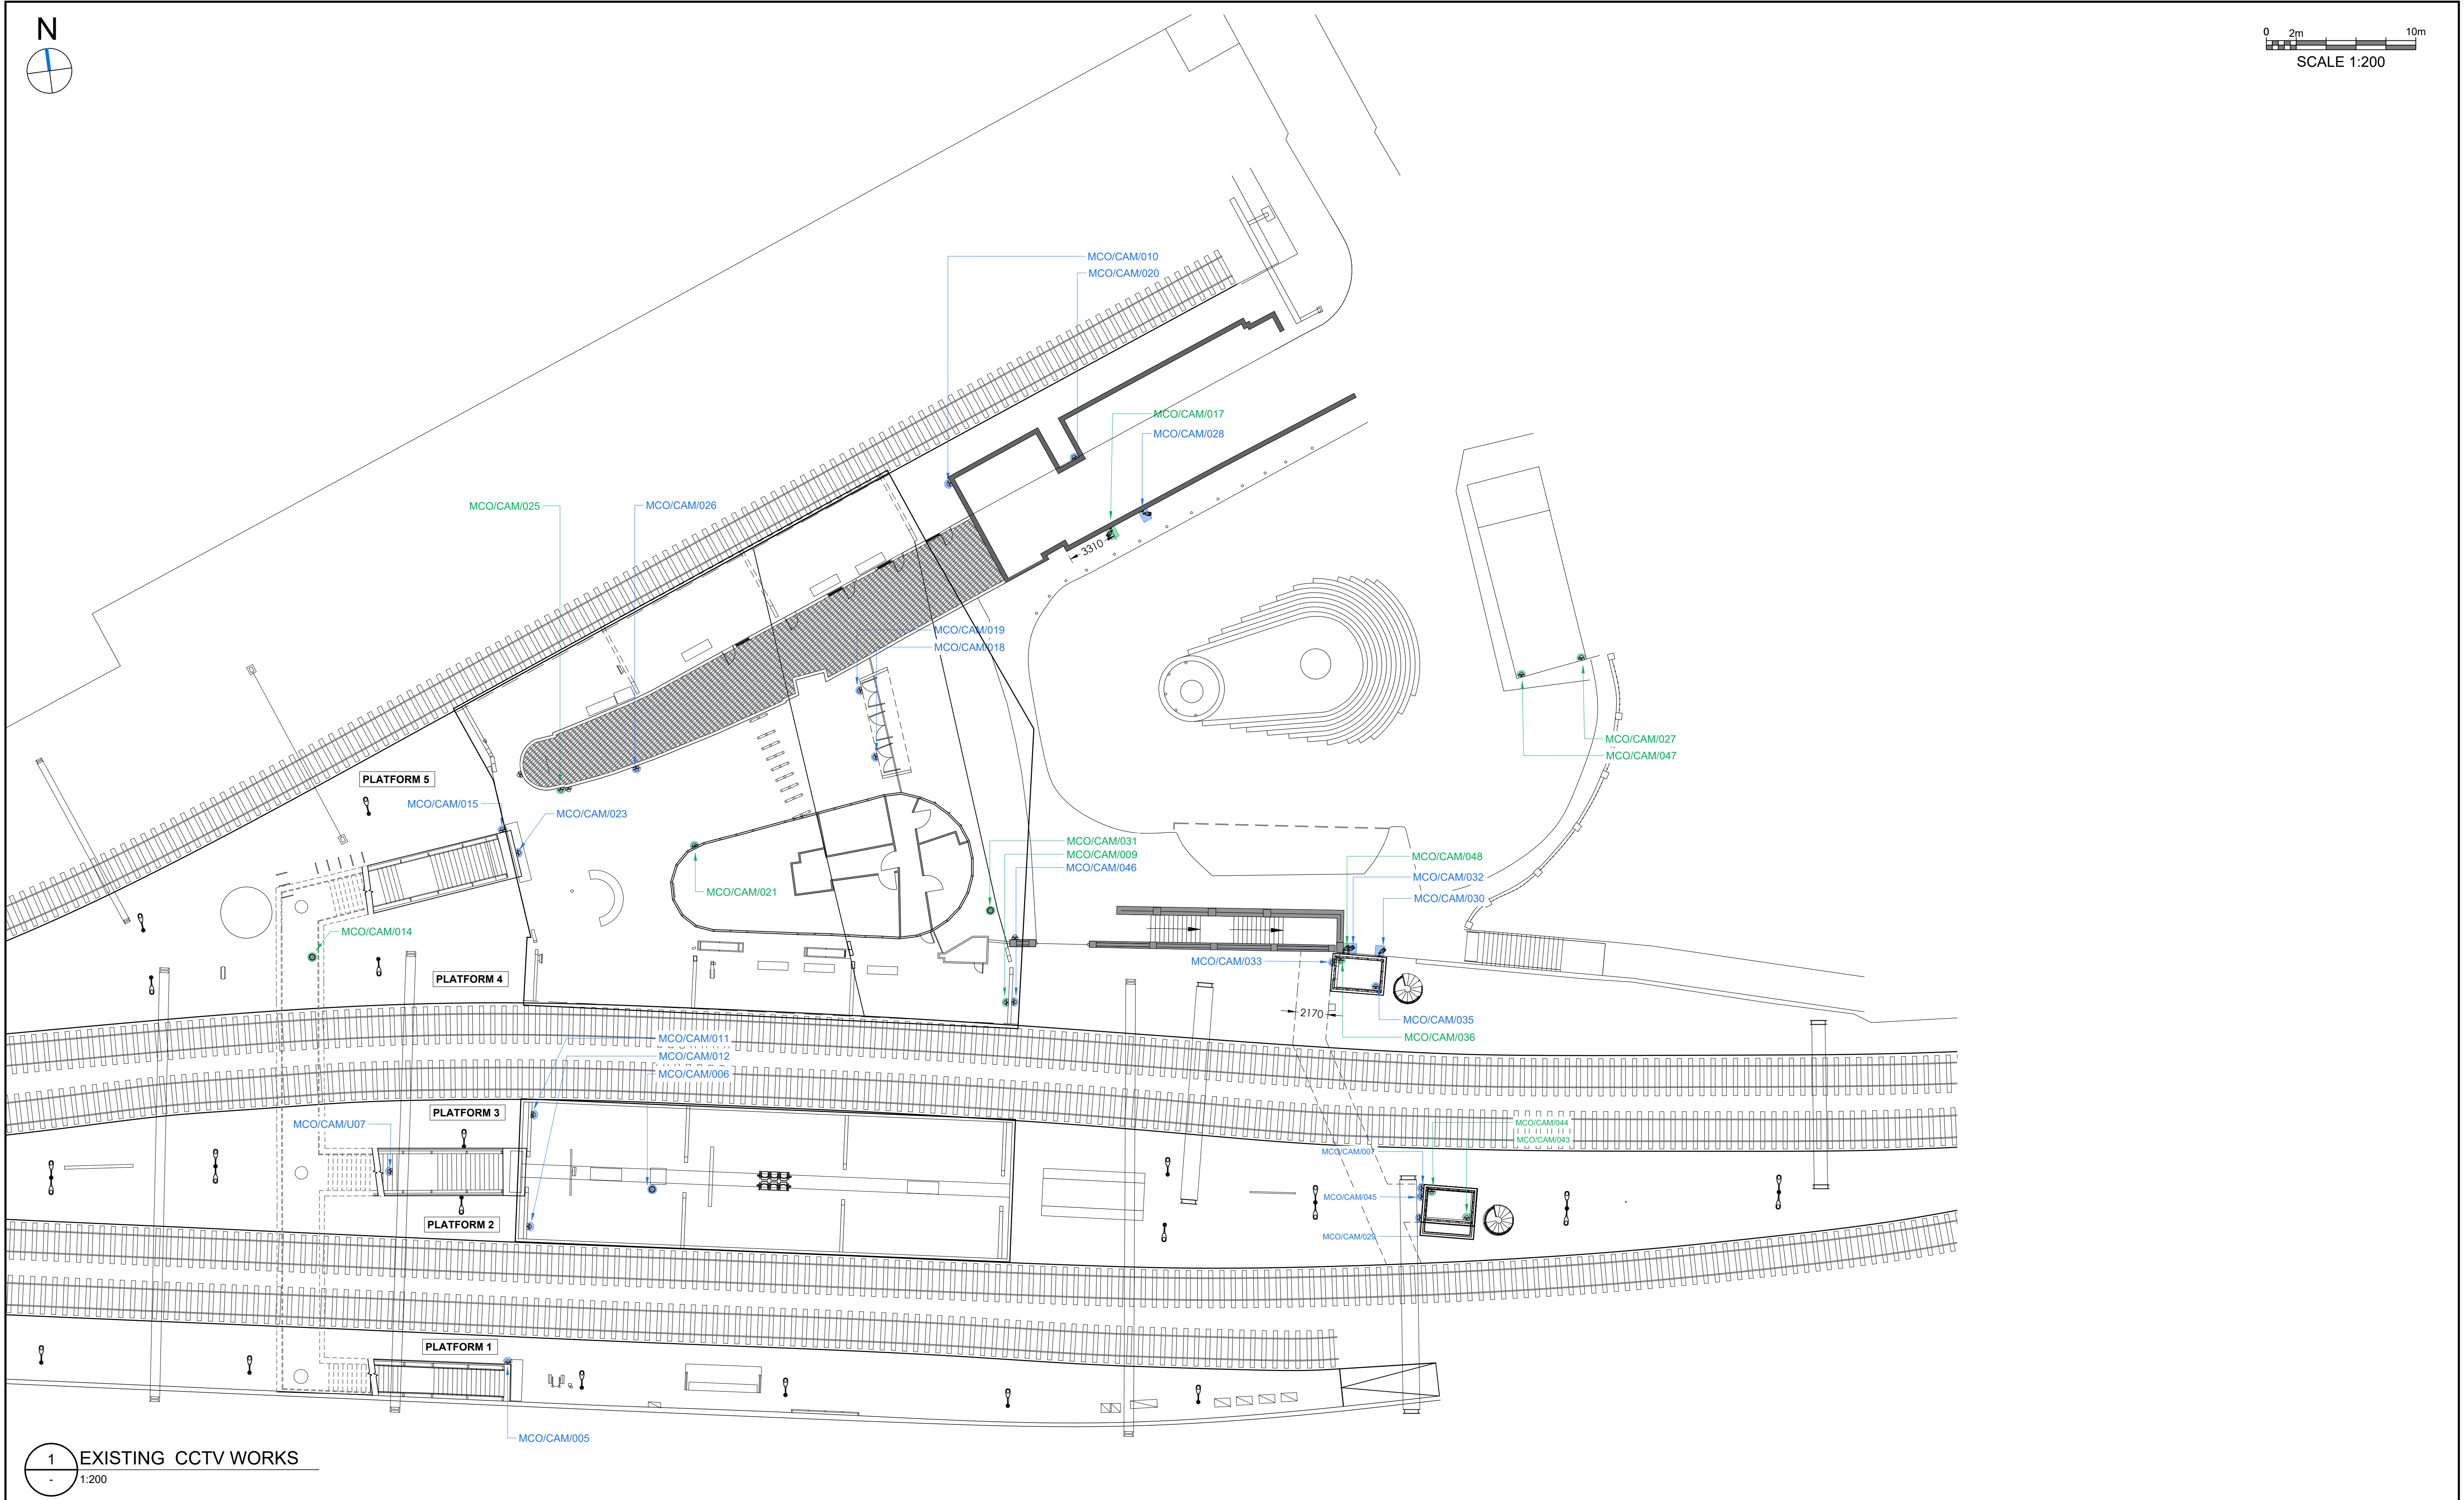

DRAWING NOTES

Do not scale from this drawing. All dimensions must be verified on site. This drawing is to be read in conjunction with all referenced specifications and relevant consultant information.

Existing data has been derived from a 3D point cloud survey. Some discrepancies may be present and should be understood as inherent to the nature of scan-derived data. All such information should be considered approximate..

KEY PLAN

KEY

Ceiling fixed dome camera

Wall fixed dome camera

Wall fixed bullet camera

Existing device to be replaced

Existing device to be removed

Version	Revision History	Source Record Updated		
		Prod	Check	Approve
P01	Issued for draft review.	BR	MS	GB
P02	Device location revision	BR	MS	GB

Produced

BR

09/07/25

Checked

MS

Approved

GB

NORTHERN TRAINS LIMITED

1089CCTV-NTL CCTV LOT 1

MANCHESTER OXFORD ROAD STATION
EXISTING CONCOURSE & PLATFORMS

Drawing No

P1055-PWM-MCO-XX-DR-Z-050020

Sheet	1 of 1	Scale @A1
Date	08/07/25	1:200
Version	P01	