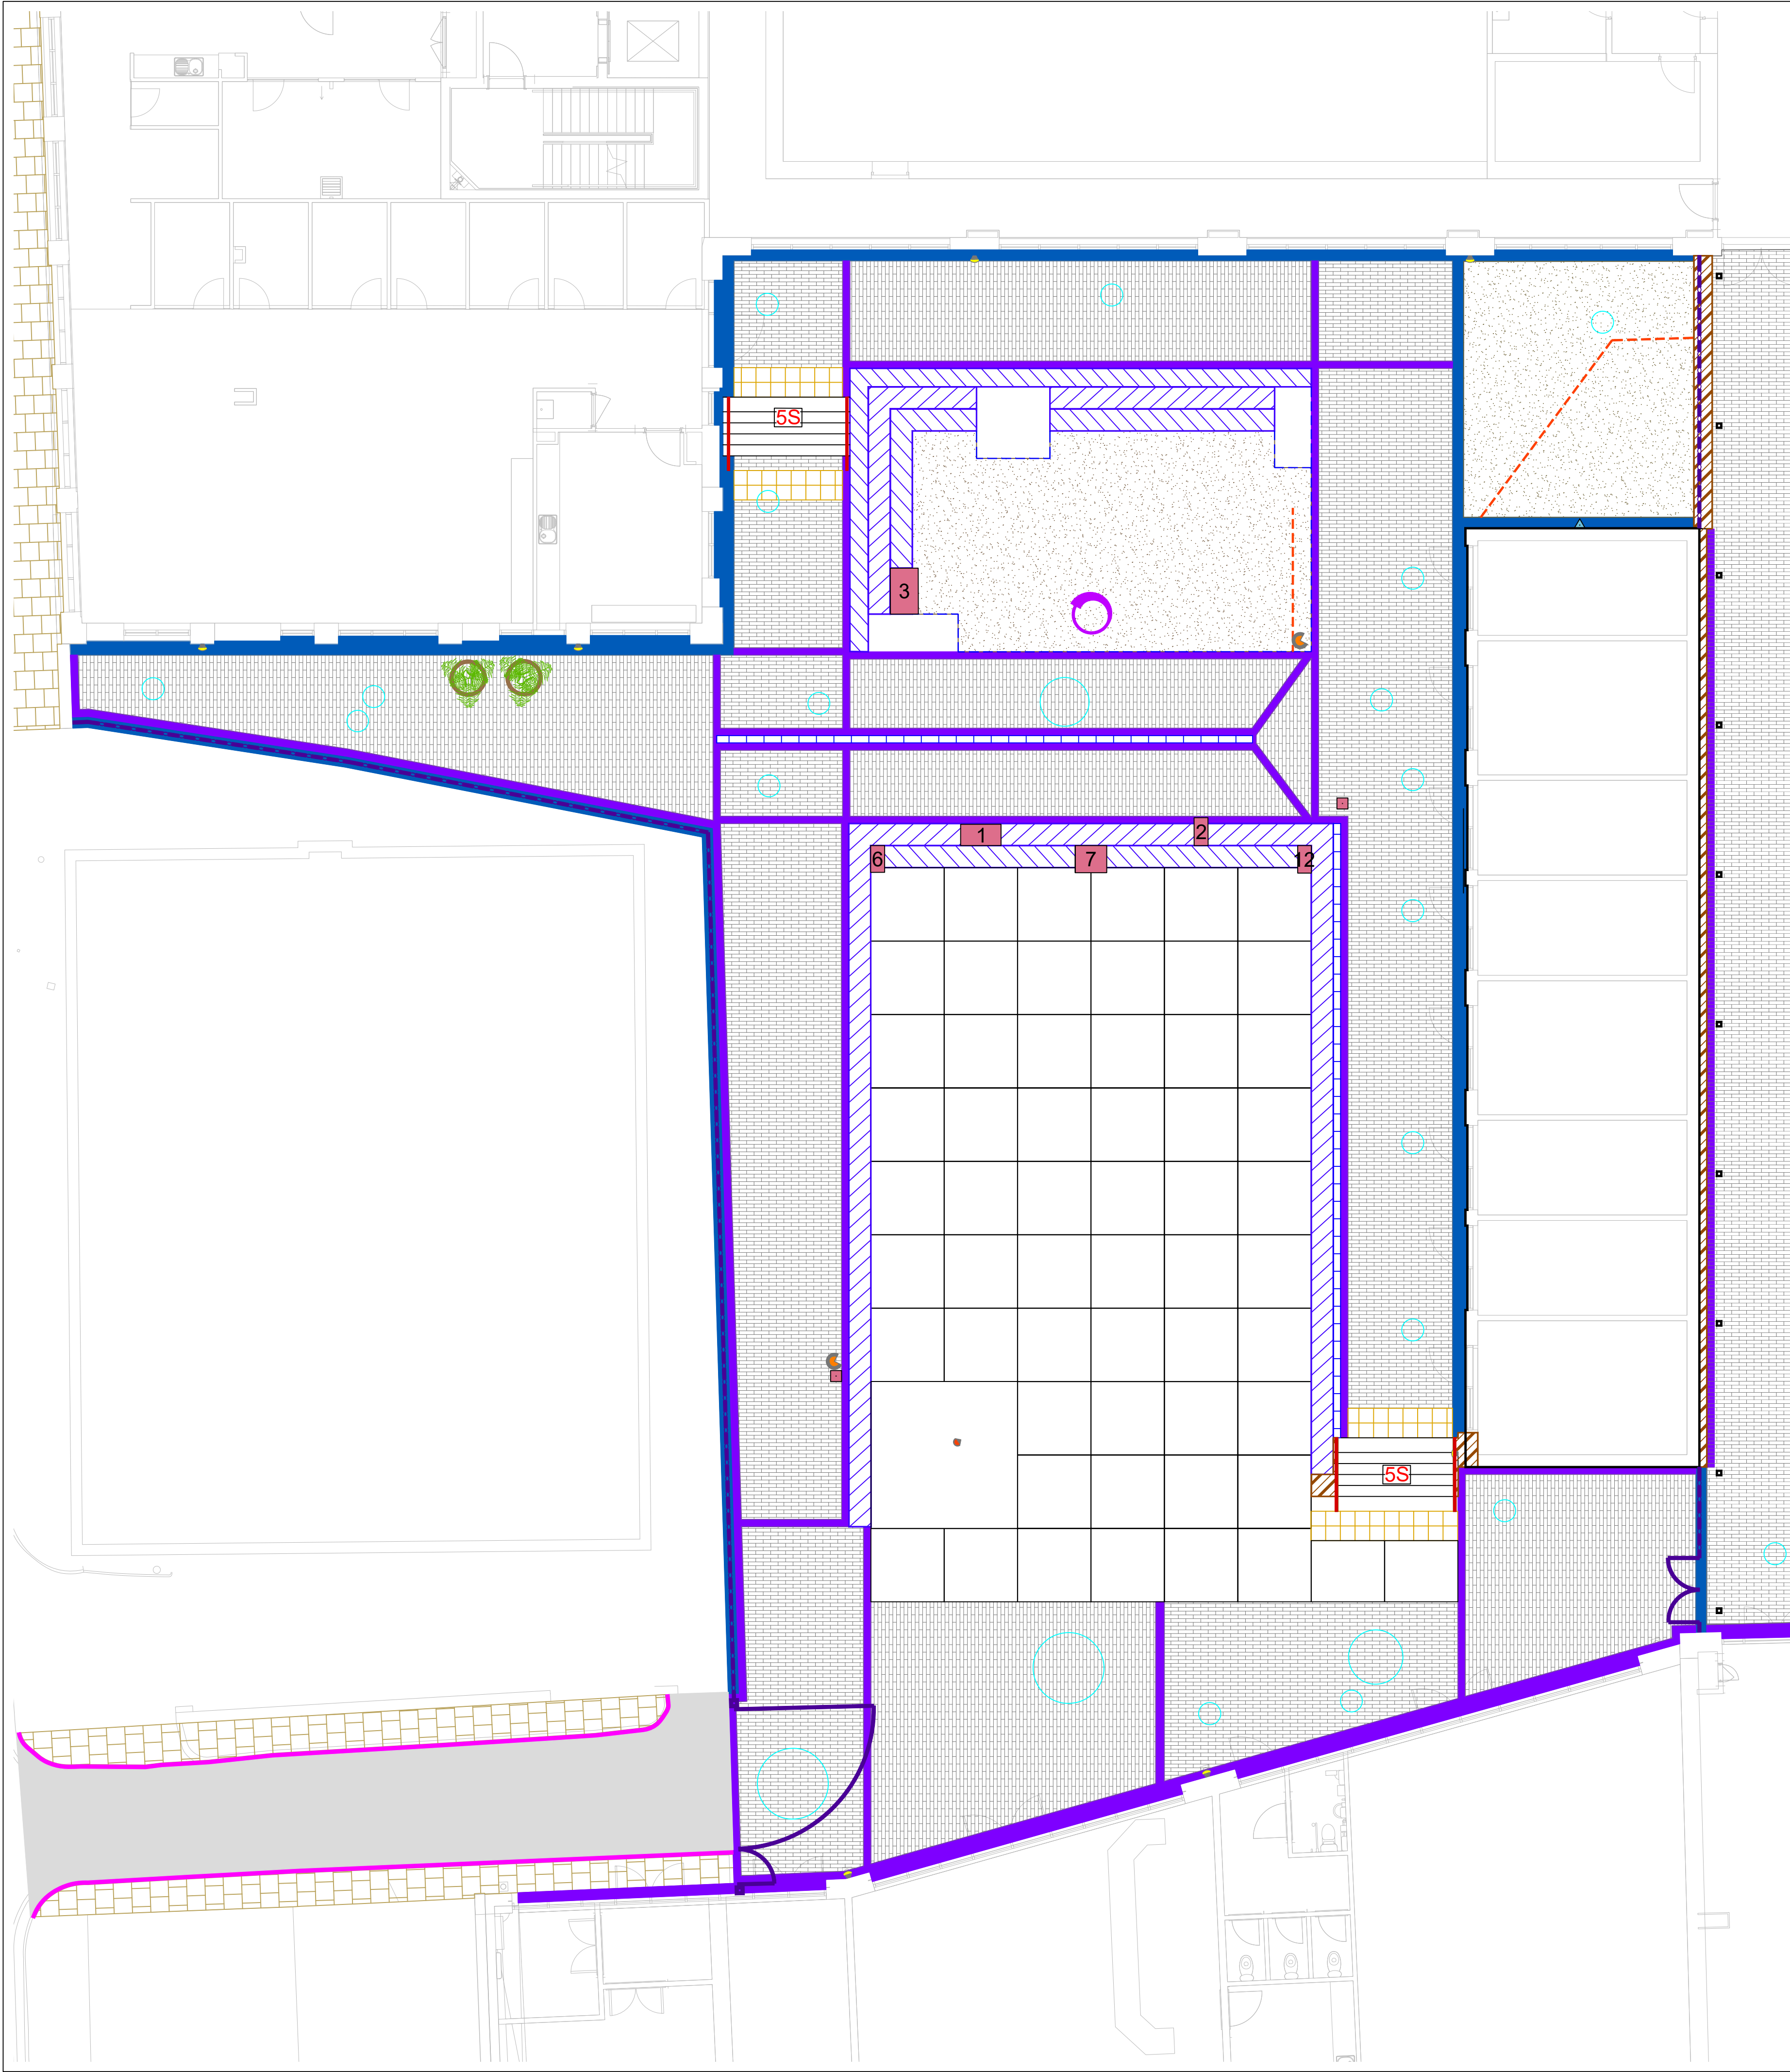
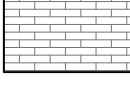
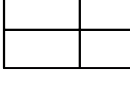
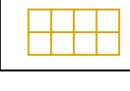




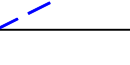
KEY

Hard Works

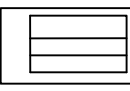
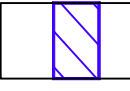
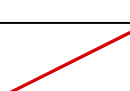
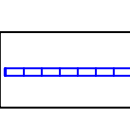
Paving / Surfacing

- **Clay Paving** [760m²]
Hardscape Wienerberger Atlas Alder UWF Tumbled,
Dark grey colour, Size: W: 60/50 X L: 200 X D: 50/60
mm, Laid: Stretcher
- **Large Format Concrete Slabs** [234m²]
Hardscape Double Excel
Finish: Stippled, Colour: Gris (grey), Size: W: 1995
X L: 1995 X D: 140 mm, Other: with metal edges and
lifting holes not filled in, Laid: Stack bond
- **Corduroy/Blister Tactile Paving** [21m²]
Hardscape Granite
Finish: Flamed, Colour: XR Red, Size: W: 400 X L:
400 X D: 50 mm
- **Reinforced Gravel/Gravel Strip** [223m²]
Heritage Quartz Gravel 14 mmECCOGGravel 40
gravel grid 40 mm
Supplier Stone Warehouse

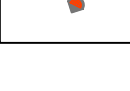
 
 
Edging

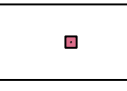
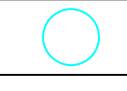
- **Clay Paver** [117m²]
Hardscape Wienerberger Ares UWF Tumbled
Colour and specification to match adjacent paved areas
Laid in soldier course
- **Granite Edge T1** [636m²]
300mm wide
Kobra Grey granite
- **Granite Edge T2** [10m²]
200mm wide
Kobra Grey granite
- **Steel Edge** [292lin. m]
Mild Steel
Size: 8(W) X D Varies mm, L Varies, Finish:
Untreated

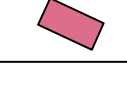
Steps & Walls

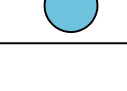
- **Steps**
Granite with cast metal anti-slip nosing
Kobra Grey granite, As per detail:
240010-UG-ZZ-XX-D-L-0000204
- **Sitting wall / Retaining wall**
Solid granite
Colour: Kobra Grey, Sizes 680 (d) x 600 (w) x
various (l) mm
- **Retaining wall - Brick faced**
Concrete retaining wall with toe and face with
brickwork to match lower brick course to building.
Colour: Match Building Brickwork
- **Handrails** [47lin. m]
Steel
Finish: Dulux MIO Protecting coating, Colour:
'Natural Grey'
- **Fall Protection Balustrade** [48lin. m]
As per detail:
240010-UG-ZZ-XX-D-L-0000202
- **Proposed Drainage Channel** [31lin. m]
Aco RainDrain Channel or equal and approved
To engineers detail

Furniture & Fencing

- **Proposed Fence & Gates** [54lin. m fence]
Metal Mesh UK Expanded mesh
with a concrete plinth
As per detail: 240010-UG-ZZ-XX-D-L-0000200
- **Proposed Feature Gates** [1no.]
Vertical iron bar, black colour.
As per detail: 240010-UG-ZZ-XX-D-L-0000205
- **Outdoor Projection Screen** [1no.]
Retractable outdoor projection screen, mounted to
P1 pergola.
- **Metal Pergolas** [7no.]
White Stores Legacy Aluminium Metal Pergola
W20210 or equal and approved
Colour: 'Graphite Grey'
- **Sail Shades** [2no.]
Rectangle Orange Sun Shade Sail by Clara Shade Sails
or similar and approved, High density polyethylene
Colour: Orange, Demountable - With all fixings
- **Artwork** [1no.]
Concrete Sculpture Base with bespoke sculpture or
equal and approved
- **Plant Pots** [2no.]
Marshalls Strada Circular Planter, Charcoal
Conservation or equal and approved
- **Lighting Bollards** [14no.]
Bollard Head: Bega System 84 691 K3 Bollard Head
Bollard Tube: Bega System 84 008 Bollard Tube
or equal and approved
- **Lighting Columns** [2no.]
Round pole with iGuzzini MaxiWoody Compact or
equal and approved
- **Repositioned Lighting Columns** [4no.]
Final position: Agree with local highway authority as
part of S278 works.
- **Tree Uplighters** [8no.]
iGuzzini MiniWoody or equal and approved
- **Wall - / Pergola- Mounted Lighting** [25no.]
iGuzzini MaxiWoody Compact or equal and approved
- **Outdoor Tap** [3no.]
Brass Hose Bibtap - Water Irrigation or equal and
approved
- **Pop Up Power Point** [2no.]
PUPS 05 - Pop Up Power or equal and approved

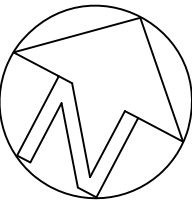
- **External Power Socket Recessed** [2no.]
In sitting wall
SLIM In-Ground Unit - Power Up Power or equal and
approved
- **Proposed Manholes** [54no.]
To engineer's specification
- Re-used artefacts

**Stone Blocks** [9no.]
For use as decorative features or seating

**Millstones** [3no.]
For use as decorative features

Do not scale this drawing (printed or electronic version).
Contractors must check all dimensions from site.
This drawing is copyright and is for use on this site only. This drawing should be read in conjunction
with all relevant consultants drawings and specialist subcontractors / supply chain drawings and
specifications.
All works to be carried out in accordance with the latest British Standards / Codes of Practice unless
specifically directed otherwise in the specification.
Responsibility for the reproduction of this drawing in paper form, or issued in electronic format, lies with
the recipient to check that all information has been replicated in full and is correct when compared to
the original paper or electronic image.
Graphical representations of equipment on this drawing have been co-ordinated, but are
approximations only. Please refer to the specifications and / or details for actual sizes and / or specific
contractor construction information.

Notes:-



P01	10/03/26	PLANNING: FIRST ISSUE	IG	SW
REV.	DATE	DESCRIPTION	DRAWN	CHK'D

U R B A N
G R E E N

A: Ground Floor, The Tower,
Deva City Office Park, Trinity Way,
Manchester M3 7BF

T: +44 (0) 161 312 3131

weareurbangreen.co.uk

Client: ERIC WRIGHT CONSTRUCTION				
Project: PHOENIX IRONWORKS				
Title: Hard Landscape Plan- Makers Yard				
Issue: PLANNING				
Drawn: IG	Checked: SW	Approved: SA		
Project: UG2890	Scale @ A1: 1:100	Date: 10/03/26		
Dwg No: 240010-UG-ZZ-XX-D-L-0000152			Revision: P01	

