
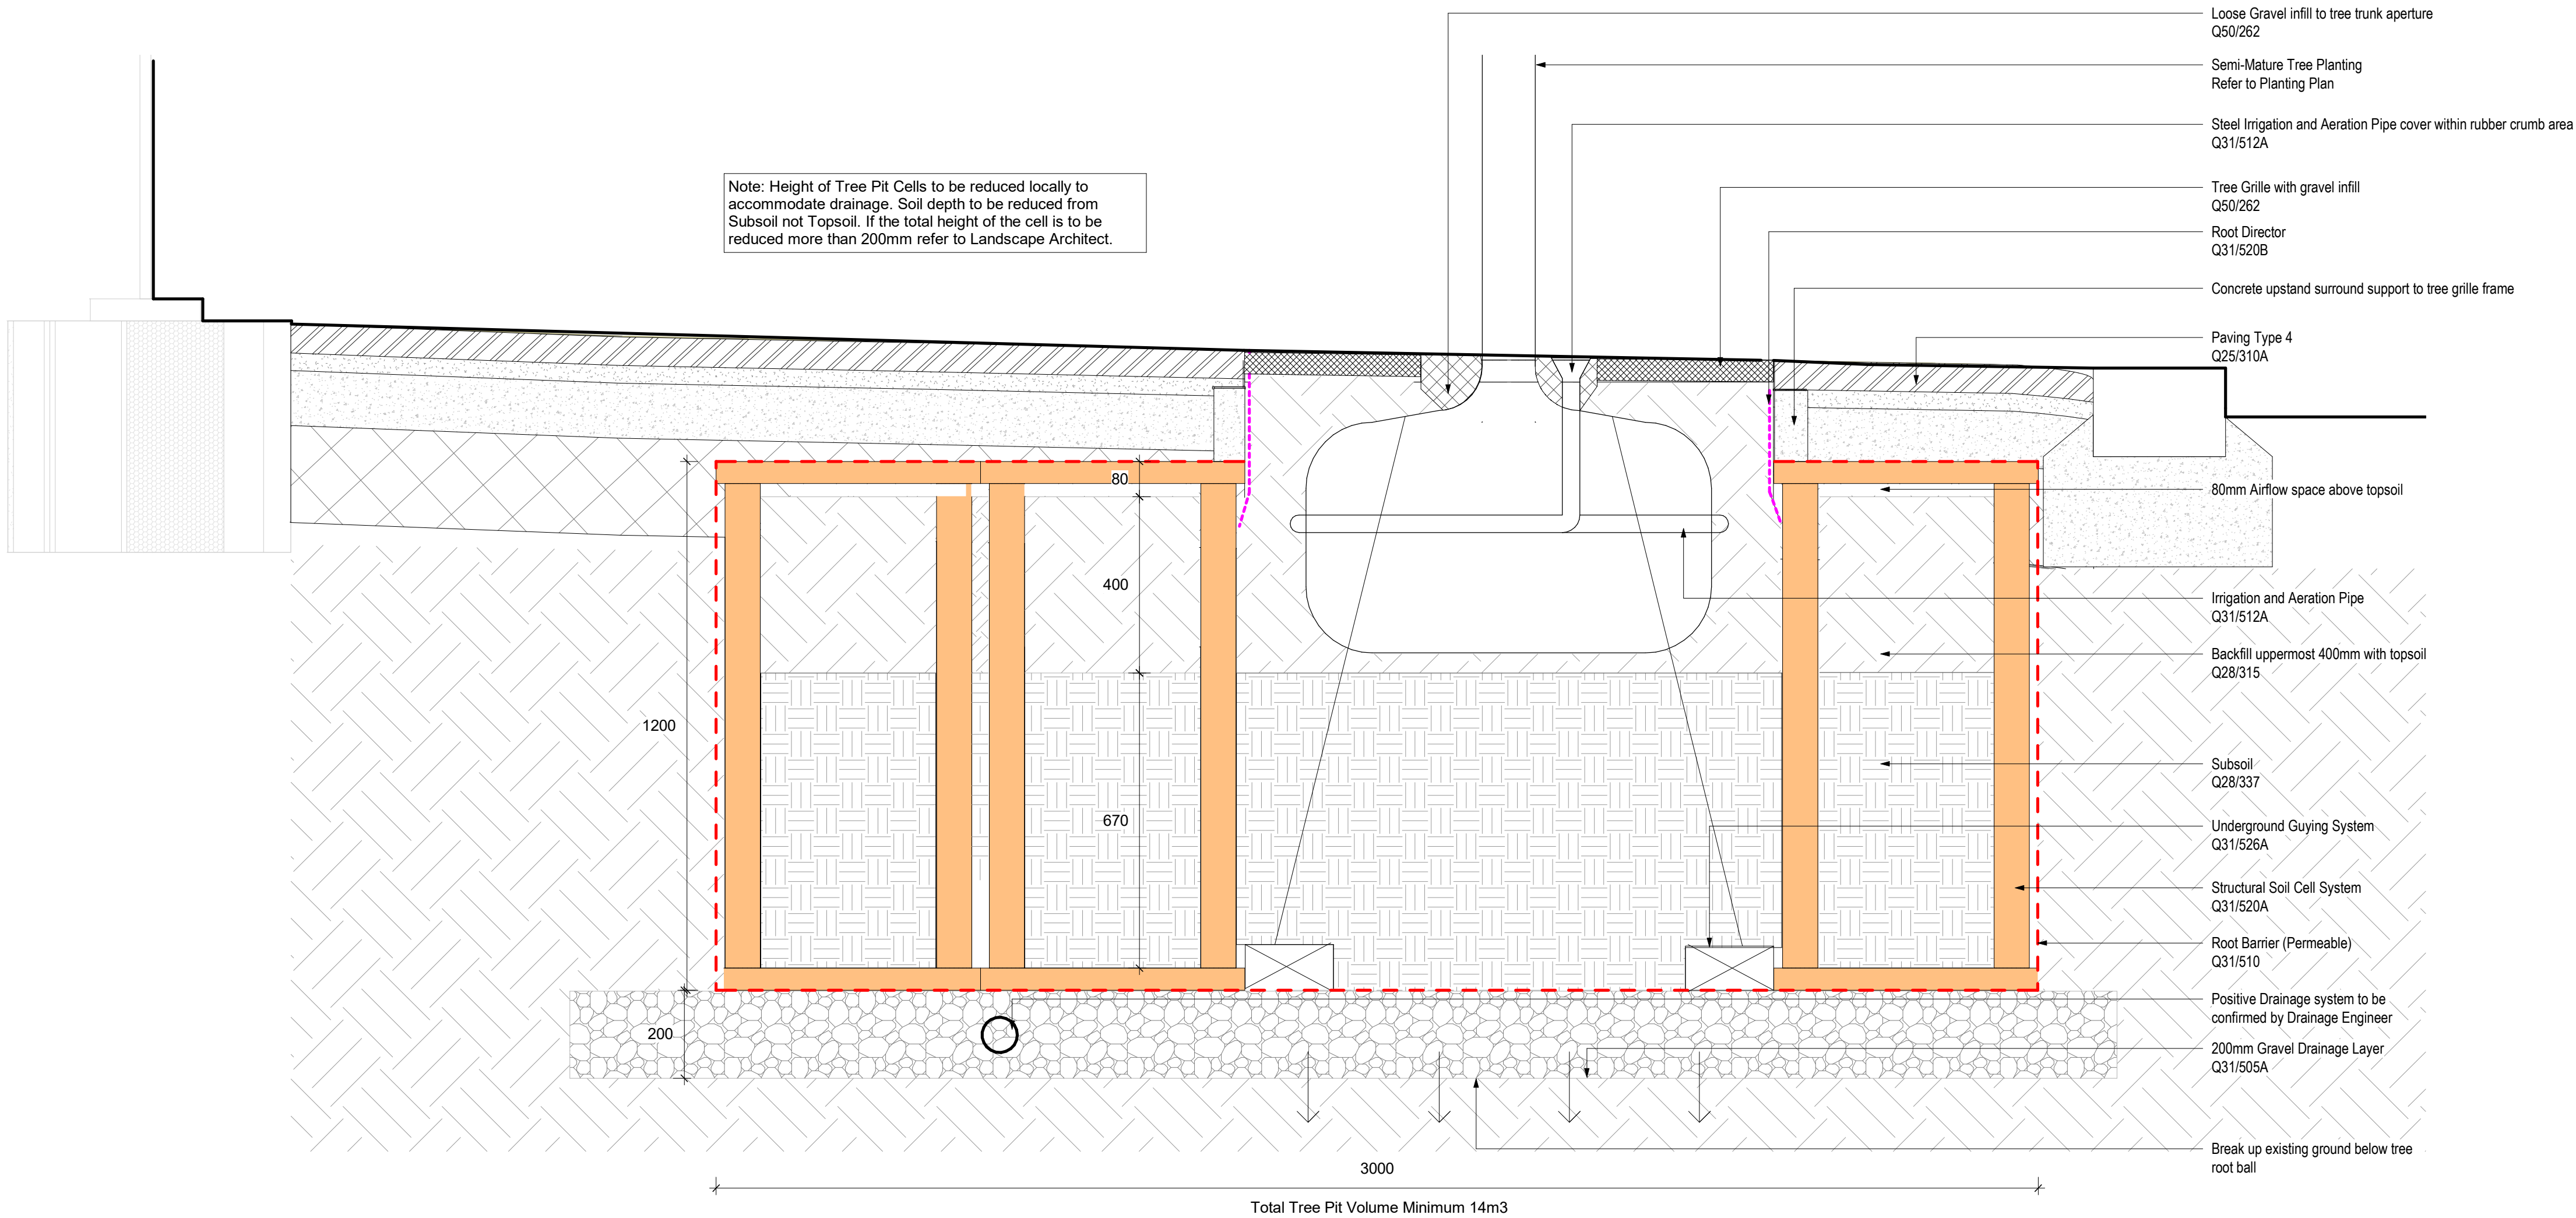


rev	details	by	date
P02	STAGE 5	ER	21.01.2025
P03	PLANNING NMA	ER	28.05.2025
P04	FOR S278 APPROVAL	OC	09.07.2025
P05	STAGE 5 SITE BOUNDARY ALIGNMENT	ER	28.08.2025
P06	PLANNING NMA	OC	16.09.2025
P07	PLANNING NMA	OC	22.09.2025
P08	STAGE 5	ER	13.10.2025
C01	CONSTRUCTION	ER	30.10.2025
C02	CONSTRUCTION	ER	20.11.2025
C03	CONSTRUCTION	ER	20.11.2025
C04	CONSTRUCTION	ER	20.11.2025

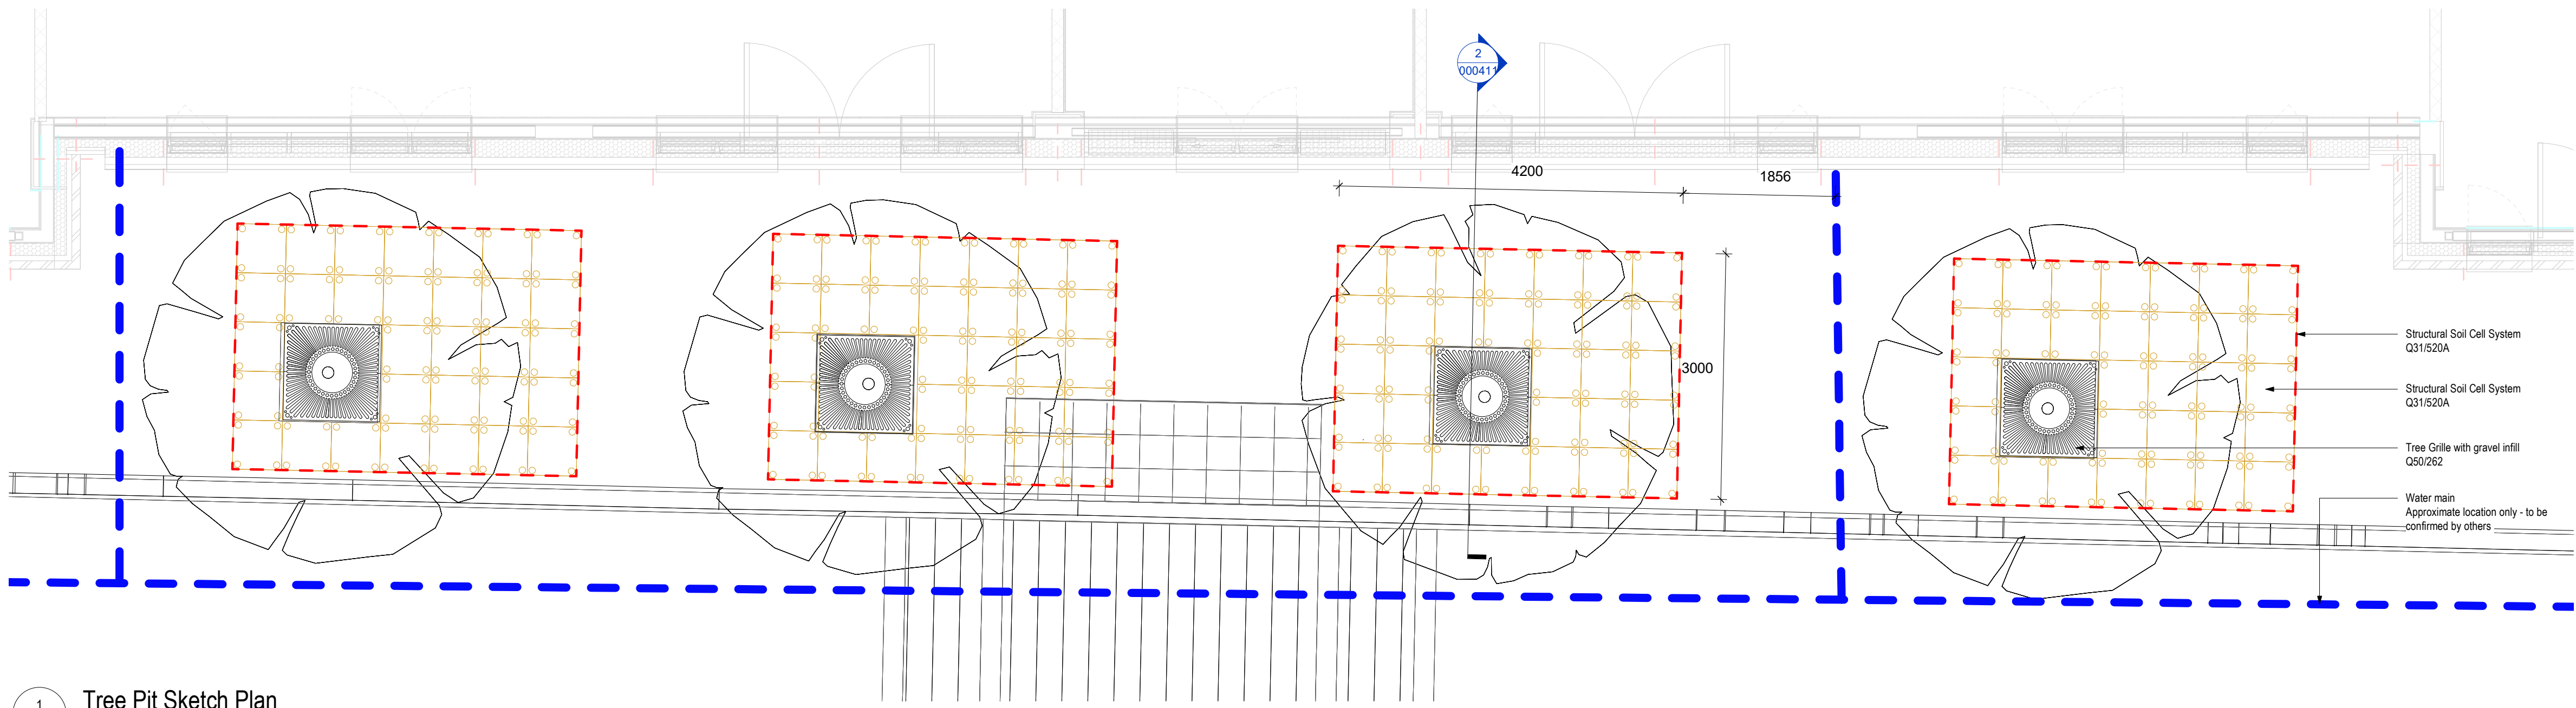

Project Title

Eliza Yard, Ancoats
P21641-00-001

Drawing Title

Tree Pit in Hard Landscape

Purpose of Issue	Scale	Drawn
CONSTRUCTION	As indicated @A1	SB
	Date	Checked
	09/08/2024	SB
	Drawing Number	Revision
EYJW-GIL-EX-00-DR-L-000411		C04
	Drawing Status	

A5 - FOR AUTHORISATION & ACCEPTANCE

Client

John Sisk and Sons Ltd
John Sisk & Son Ltd
2410 Regents Court
The Crescent
Birmingham Business Park
Birmingham
B37 7YE

Gillespies

5th Floor, Phoenix House, 3 South Parade, Leeds, LS1 9DQ.
P. + 44 (0)113 247 0550 E. Rachel.Taylor@gillespies.co.uk