
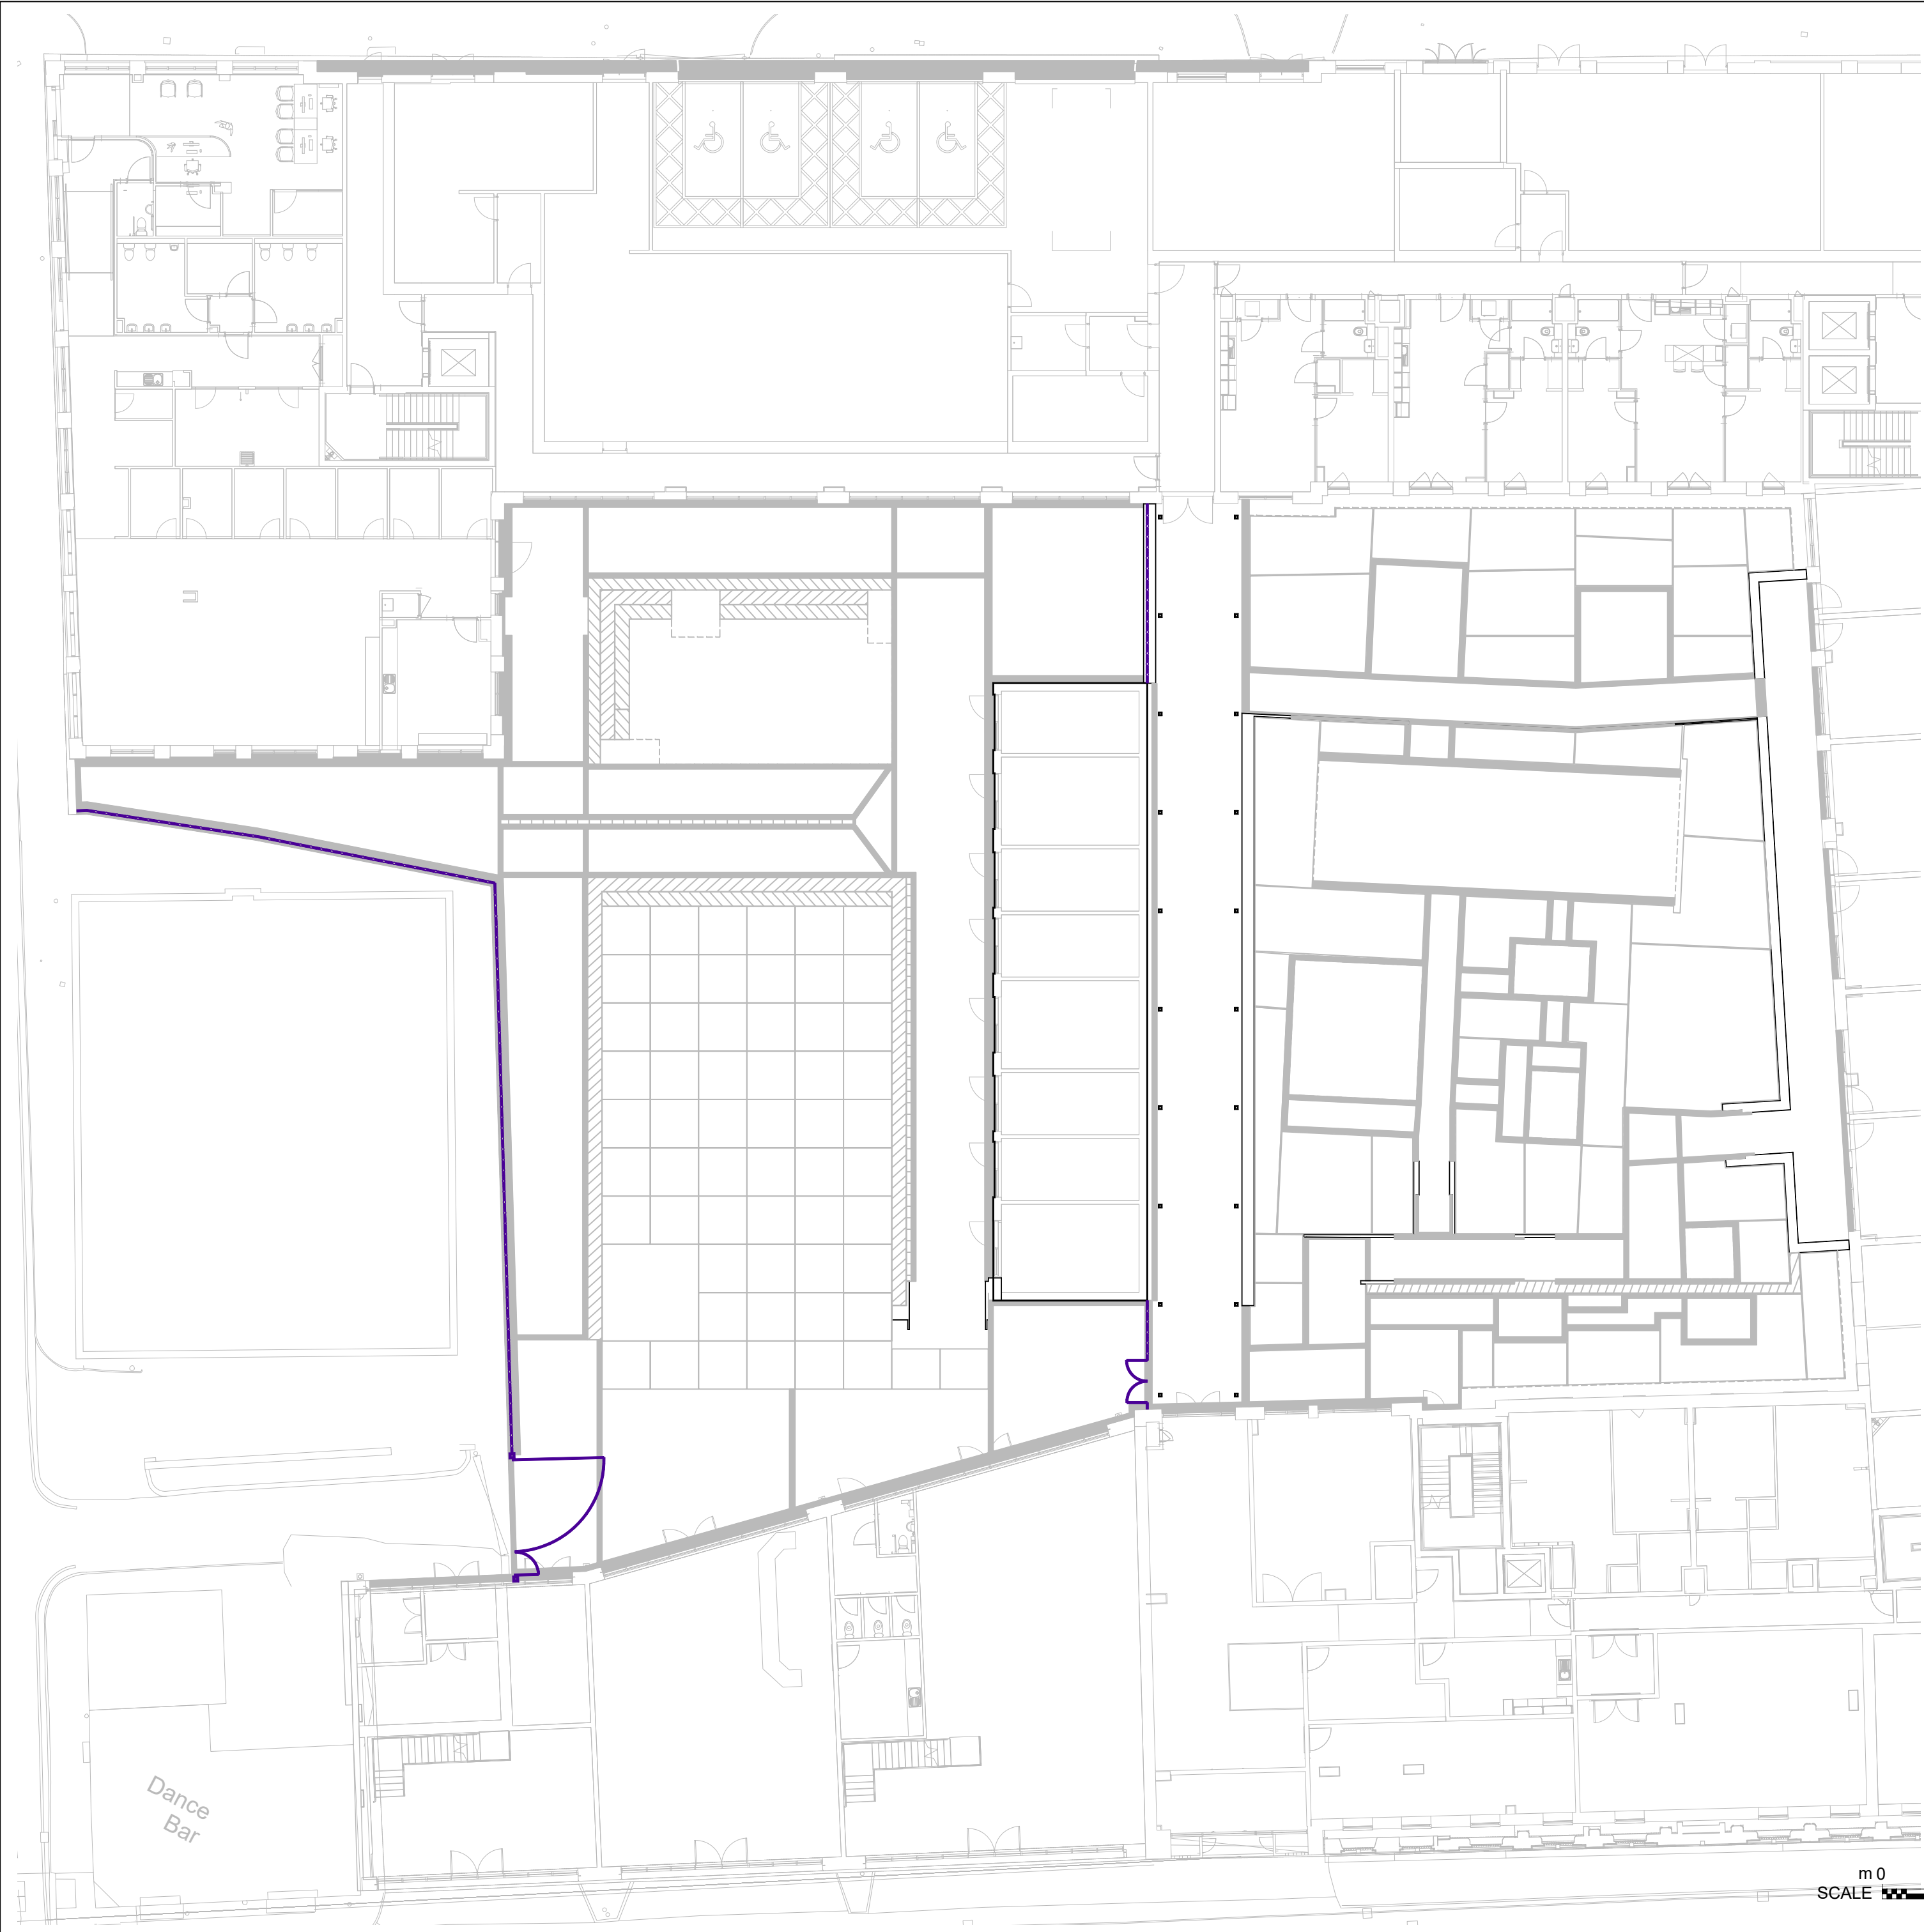


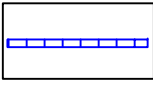



KEY

 **Proposed Drainage Channel [31lin. m]**
Aco RainDrain Channel or equal and approved
To engineers detail

Furniture & Fencing

 **Proposed Fence & Gates [54lin. m fence]**
Metal Mesh UK Expanded mesh
with a concrete plinth
As per detail: 240010-UG-ZZ-XX-D-L-0000200

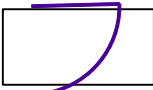 **Proposed Feature Gates [1no.]**
Vertical iron bar, black colour.
As per detail: 240010-UG-ZZ-XX-D-L-0000205

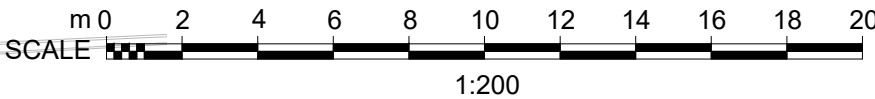

Do not scale this drawing (printed or electronic version).
Contractors must check all dimensions from site
This drawing is copyright and is for use on this site only. This drawing should be read in conjunction with all relevant consultants drawings and specialist subcontractors / supply chain drawings and specifications.
All works to be carried out in accordance with the latest British Standards / Codes of Practice unless specifically directed otherwise in the specification.
Responsibility for the reproduction of this drawing in paper form, or issued in electronic format, lies with the recipient to check that all information has been replicated in full and is correct when compared to the original paper or electronic image.
Graphical representations of equipment on this drawing have been co-ordinated, but are approximations only. Please refer to the specifications and / or details for actual sizes and / or specific contractor construction information.

Notes:-



P03	13/02/26	UPDATE	IG	SA
P02	30/09/25	GATEWAY 2 SUBMISSION	SW	SA
P01	25/09/25	GATEWAY 2 SUBMISSION	SW	SA
REV.	DATE	DESCRIPTION	DRAWN	CHK'D

**U R B A N
G R E E N**

A: Ground Floor, The Tower,
Deva City Office Park, Trinity Way,
Manchester M3 7BF

T: +44 (0) 161 312 3131

weareurbangreen.co.uk

Client: **ERIC WRIGHT
CONSTRUCTION**

Project: **PHOENIX
IRONWORKS**

Title: **Boundary Treatment Plan-
Site Wide**

Issue: **PRELIMINARY**

Drawn: IG	Checked: AL	Approved: SA
Project: UG2890	Scale @ A2: 1:200	Date: 11/06/25
Dwg No: 240010-UG-ZZ-XX-D-L-0000102	Revision: P03	