



SITE SPECIFIC HAZARDS

IN ACCORDANCE WITH THE REQUIREMENTS OF THE CDM REGULATIONS 2015 THE FOLLOWING SIGNIFICANT RESIDUAL HAZARDS HAVE NOT BEEN IDENTIFIED OUT OF THE PROJECT AND MUST BE TAKEN INTO CONSIDERATION BY CONTRACTORS PLANNING TO UNDERTAKE THE WORKS SHOWN ON THIS DRAWING.

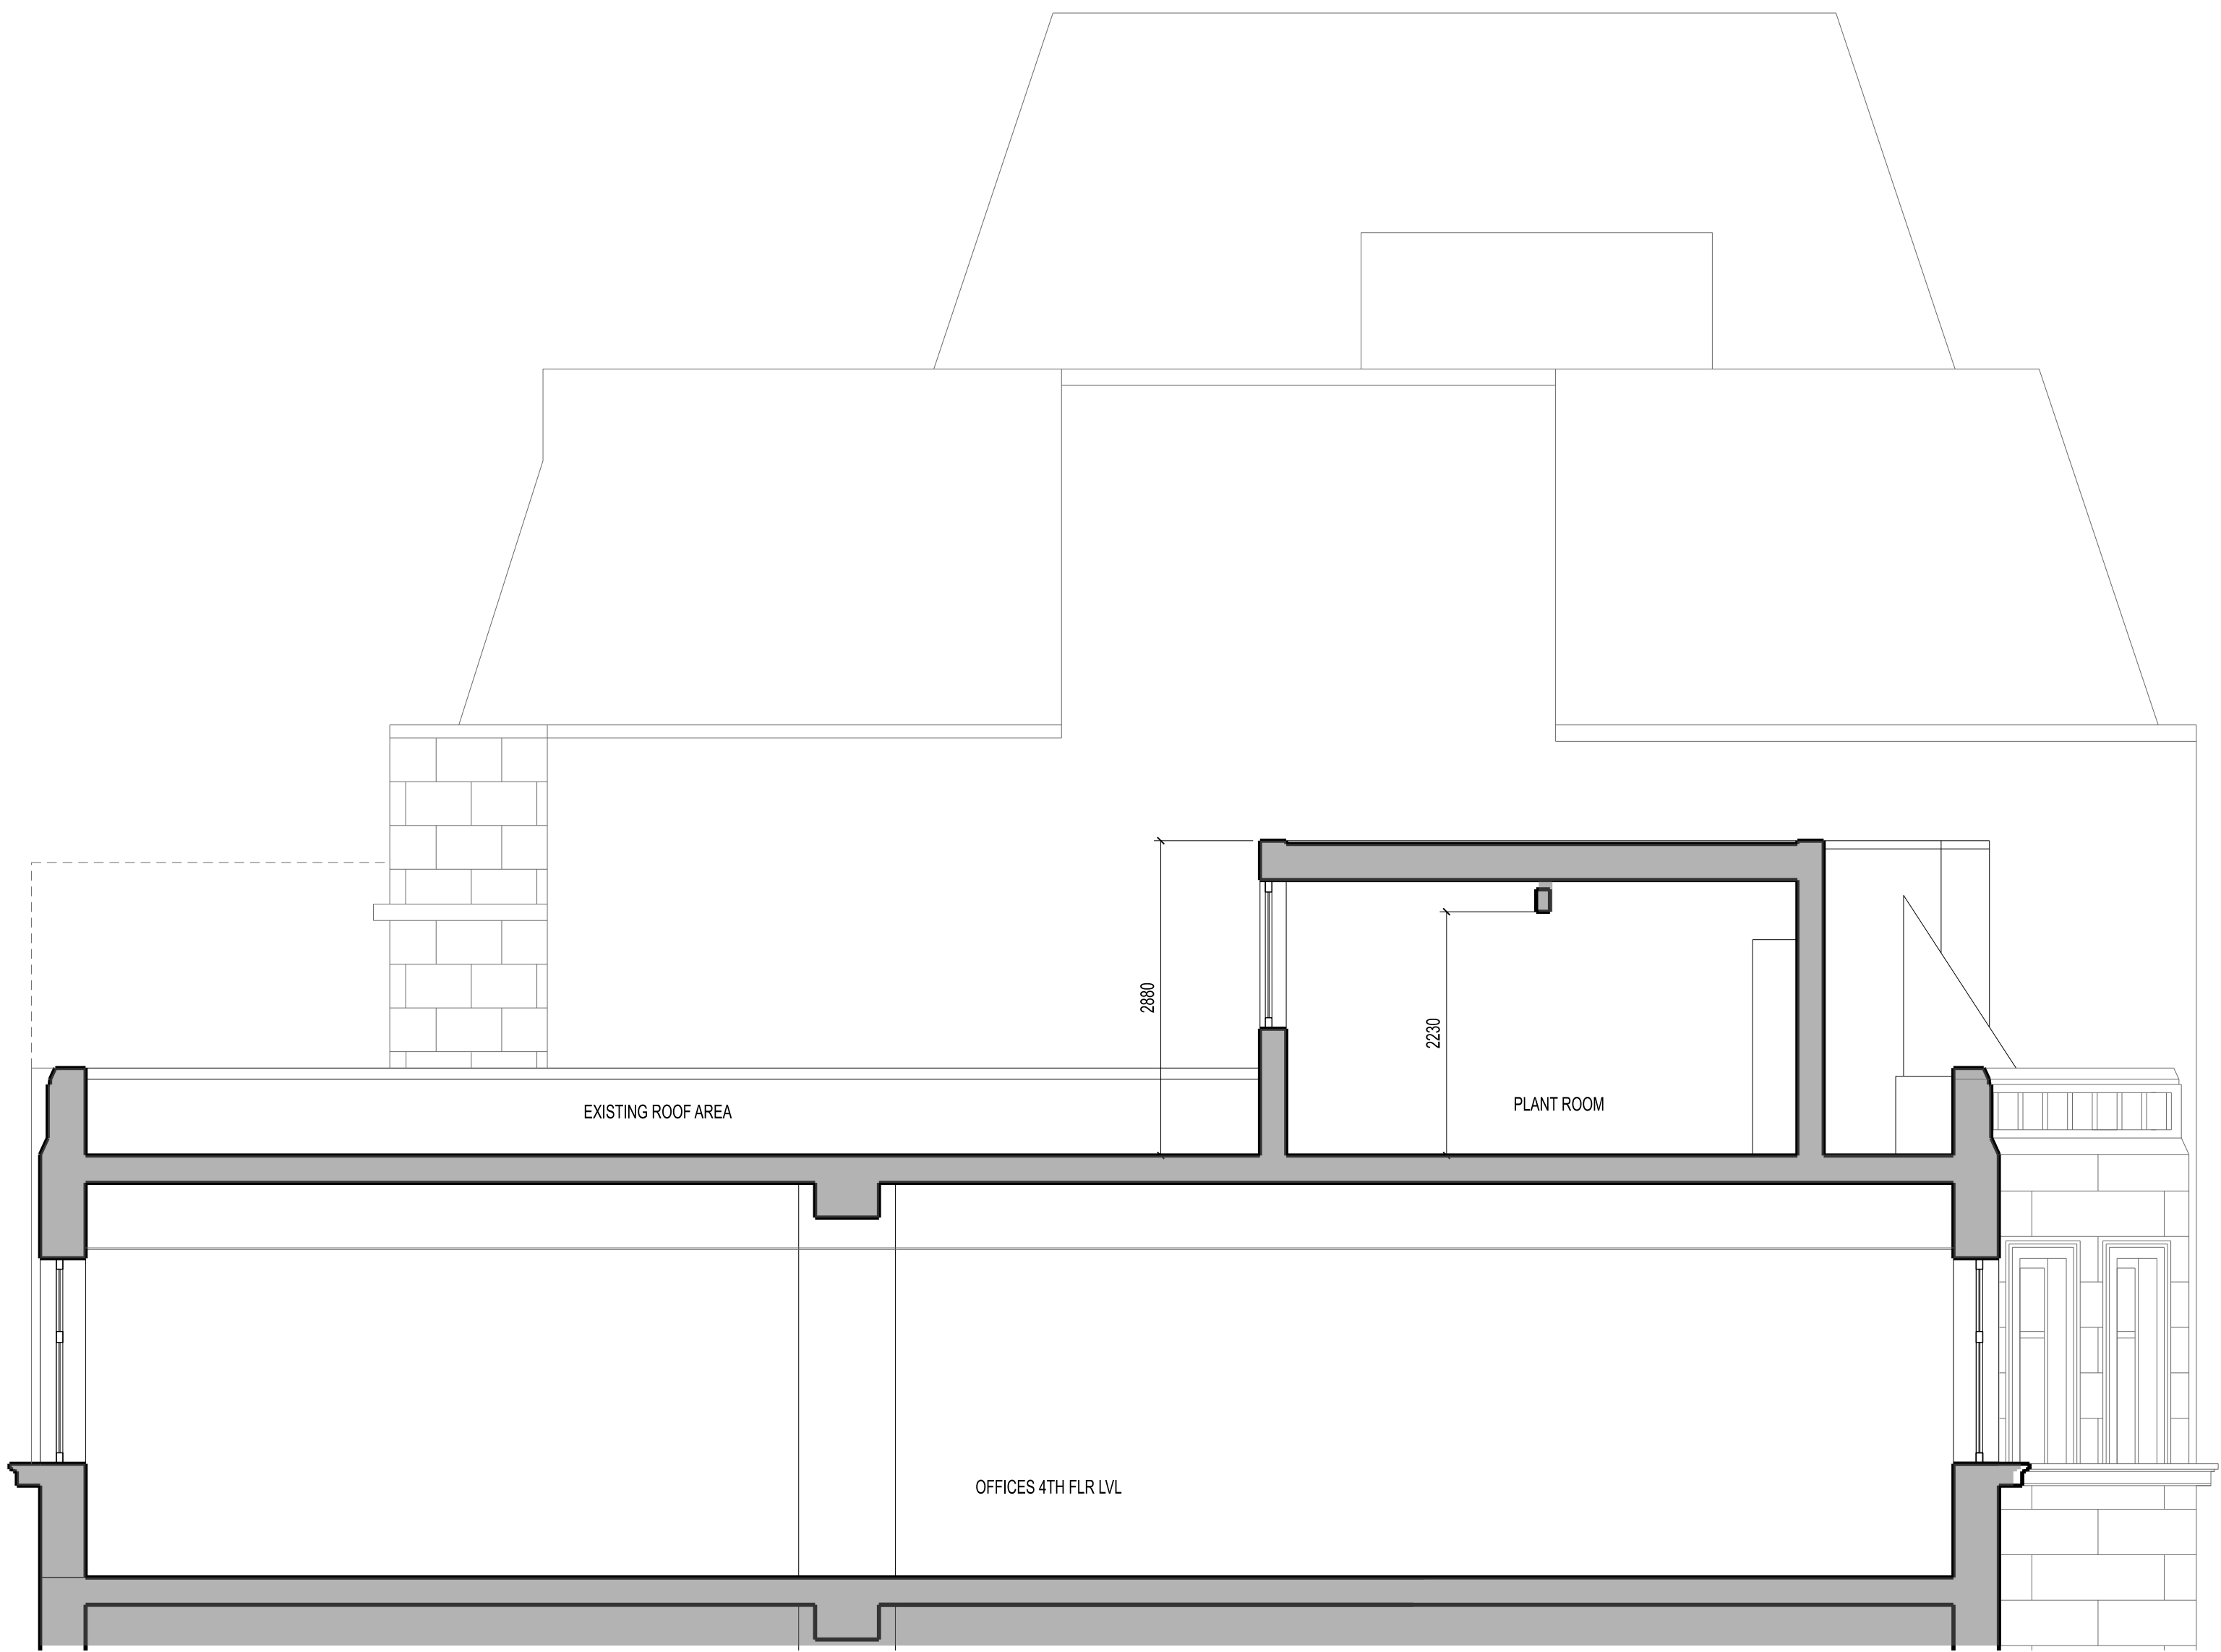

EXISTING CROSS-SECTION AA

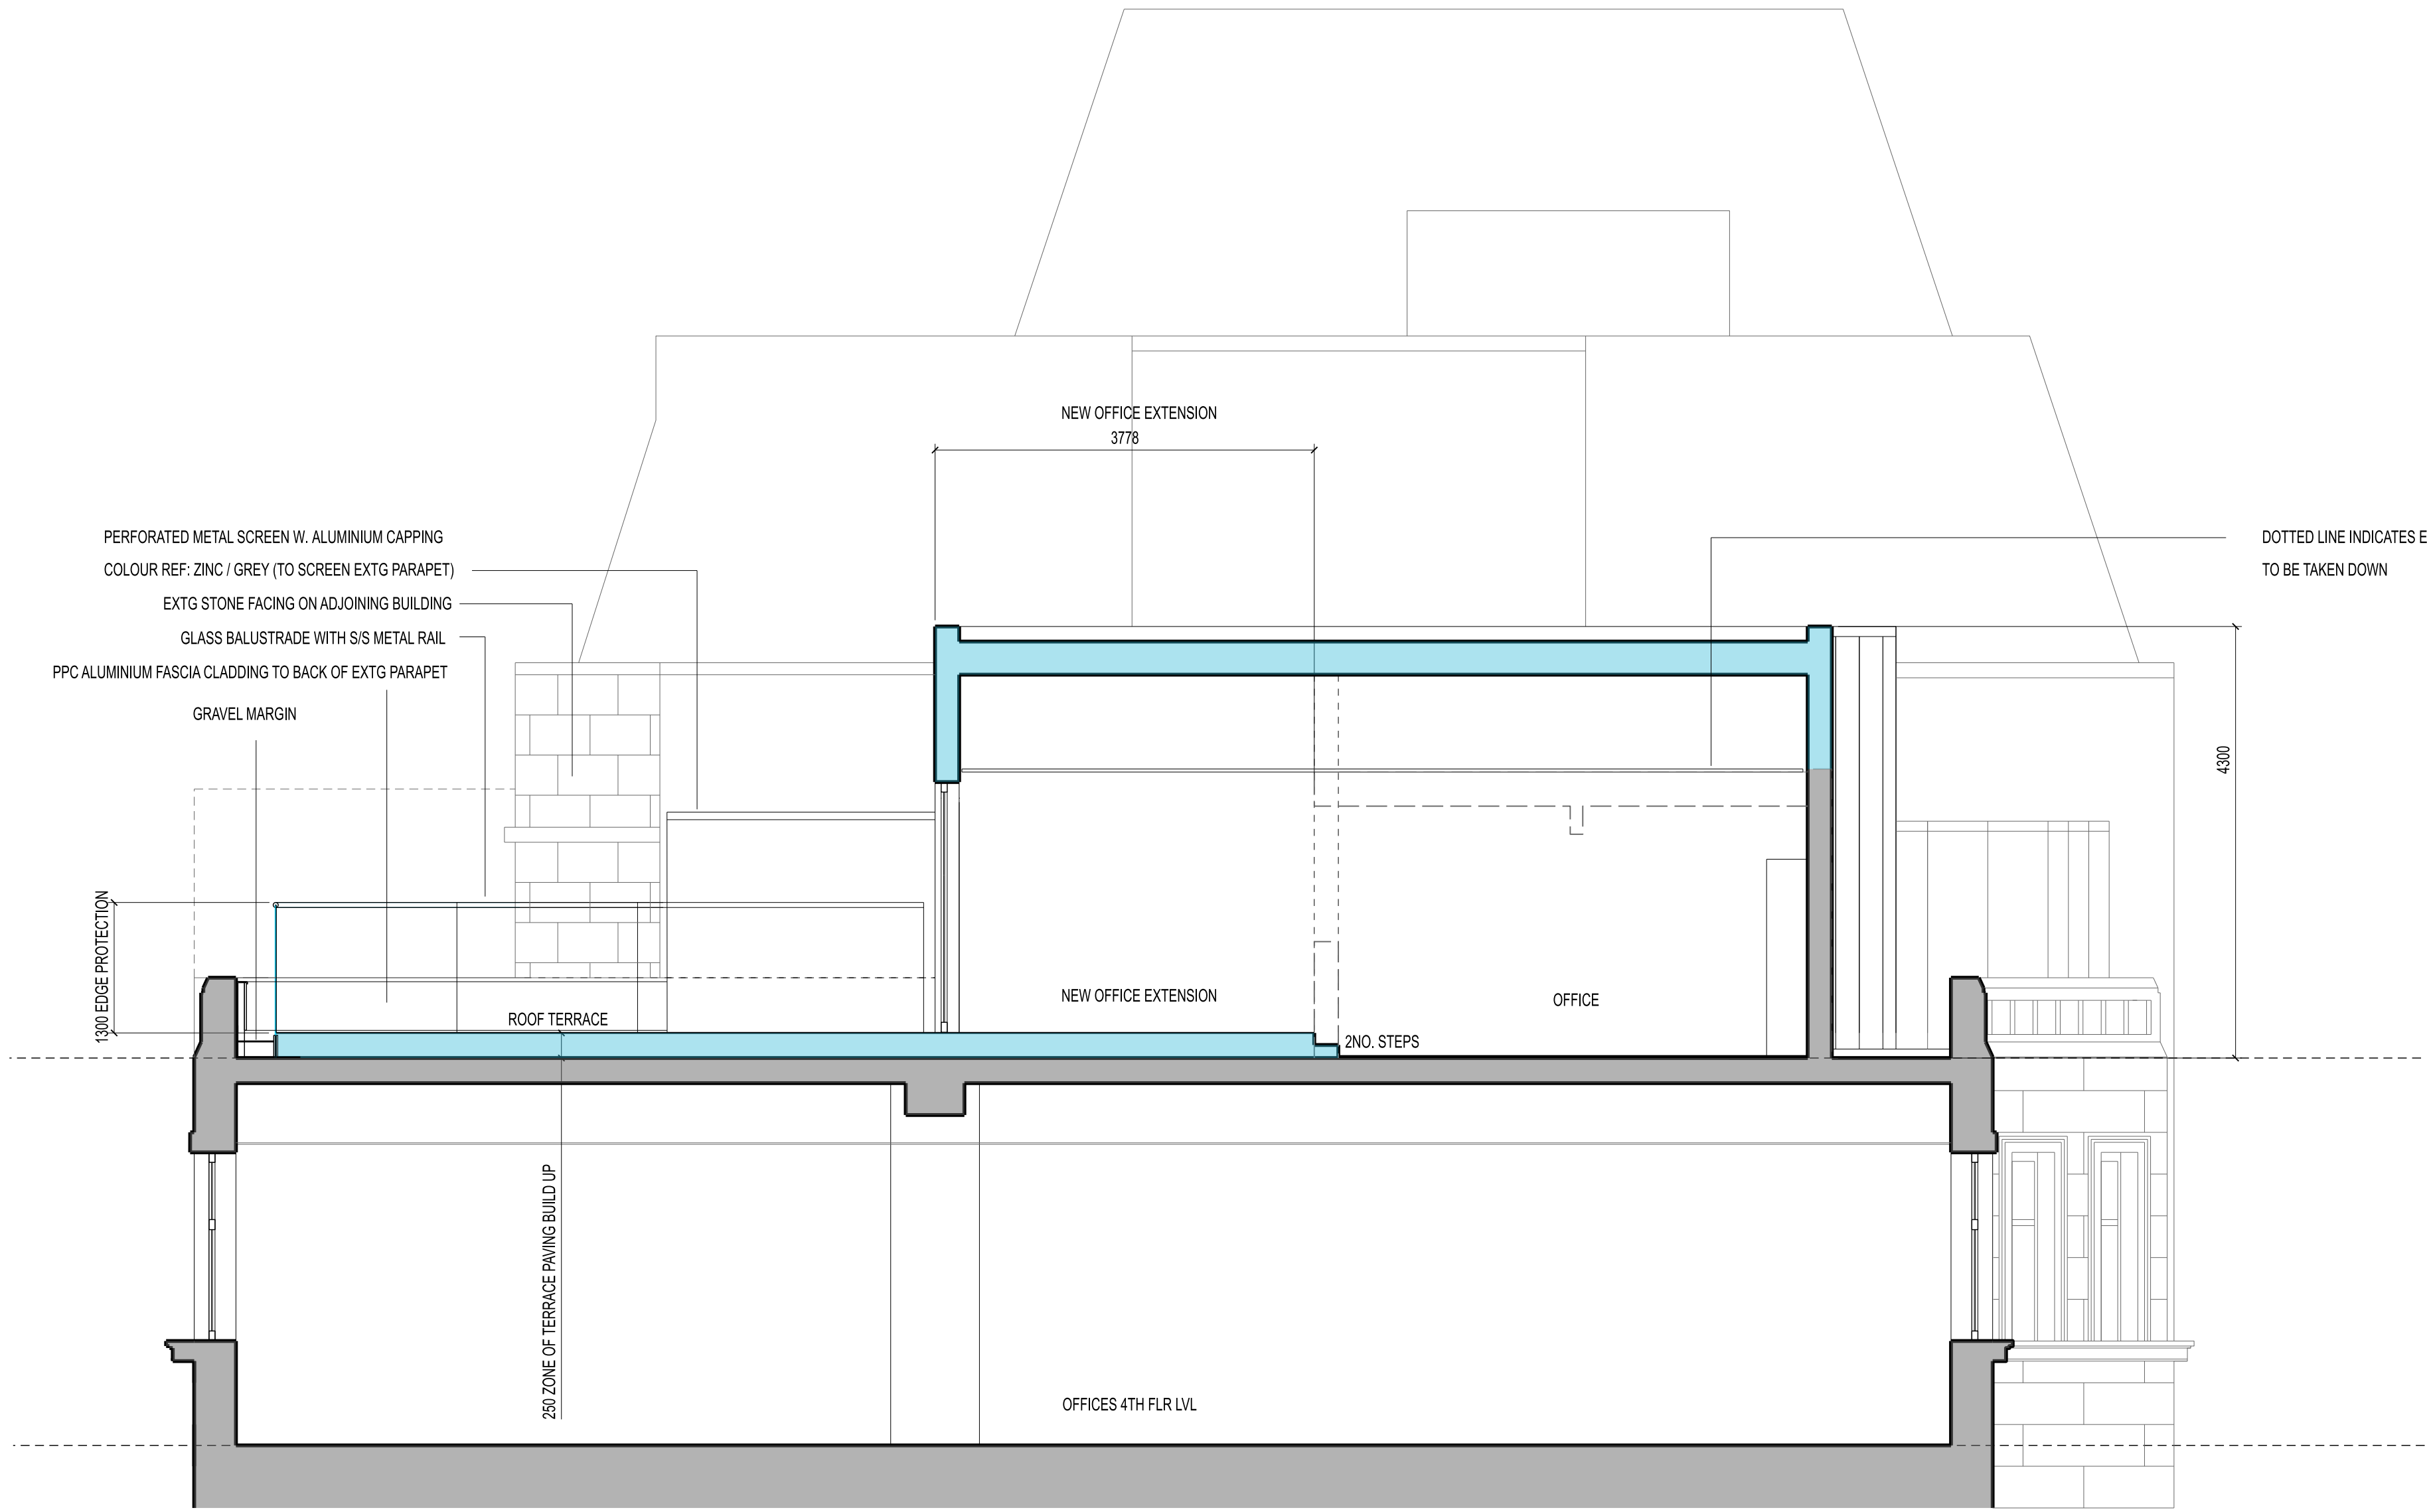

PROPOSED CROSS-SECTION AA

EXTG CONSTRUCTION

NEW CONSTRUCTION

P1 DEC. 25 EXTENSION HT. INCREASED TO ACCOMMODATE LIFT SHAFT OVER RUN AT 5TH FLR LVL. DH

REV. DATE NOTES INT.

CLIENT / PROJECT
HURSTWOOD HOLDINGS
40 PETER STREET
MANCHESTER
DRAWING TITLE
GA SECTION AA

STATUS
FOR INFORMATION

DATE 06.02.25 DRAWN DH SCALE @ A1 1:50

PROJECT NUMBER UNIT / BLOCK CL / SFR TYPE & REVISION NUMBER LETTER

DRAWING NO. 11189 S01 P1

Site Location Plans L GA Plans P Elevations E
Sections S Details D Photo Colour C

THE RATCLIFFE GROVES PARTNERSHIP

MANCHESTER
105 MANCHESTER ROAD
BURY LANCASHIRE BL9 6TD
T. 0161 797 6000 E. manchester@rgp.co.uk
www.rgp.co.uk

LONDON
19 BEDFORD ROW
LONDON WC1R 4EB
T. 020 7600 6666 E. london@rgp.co.uk

