
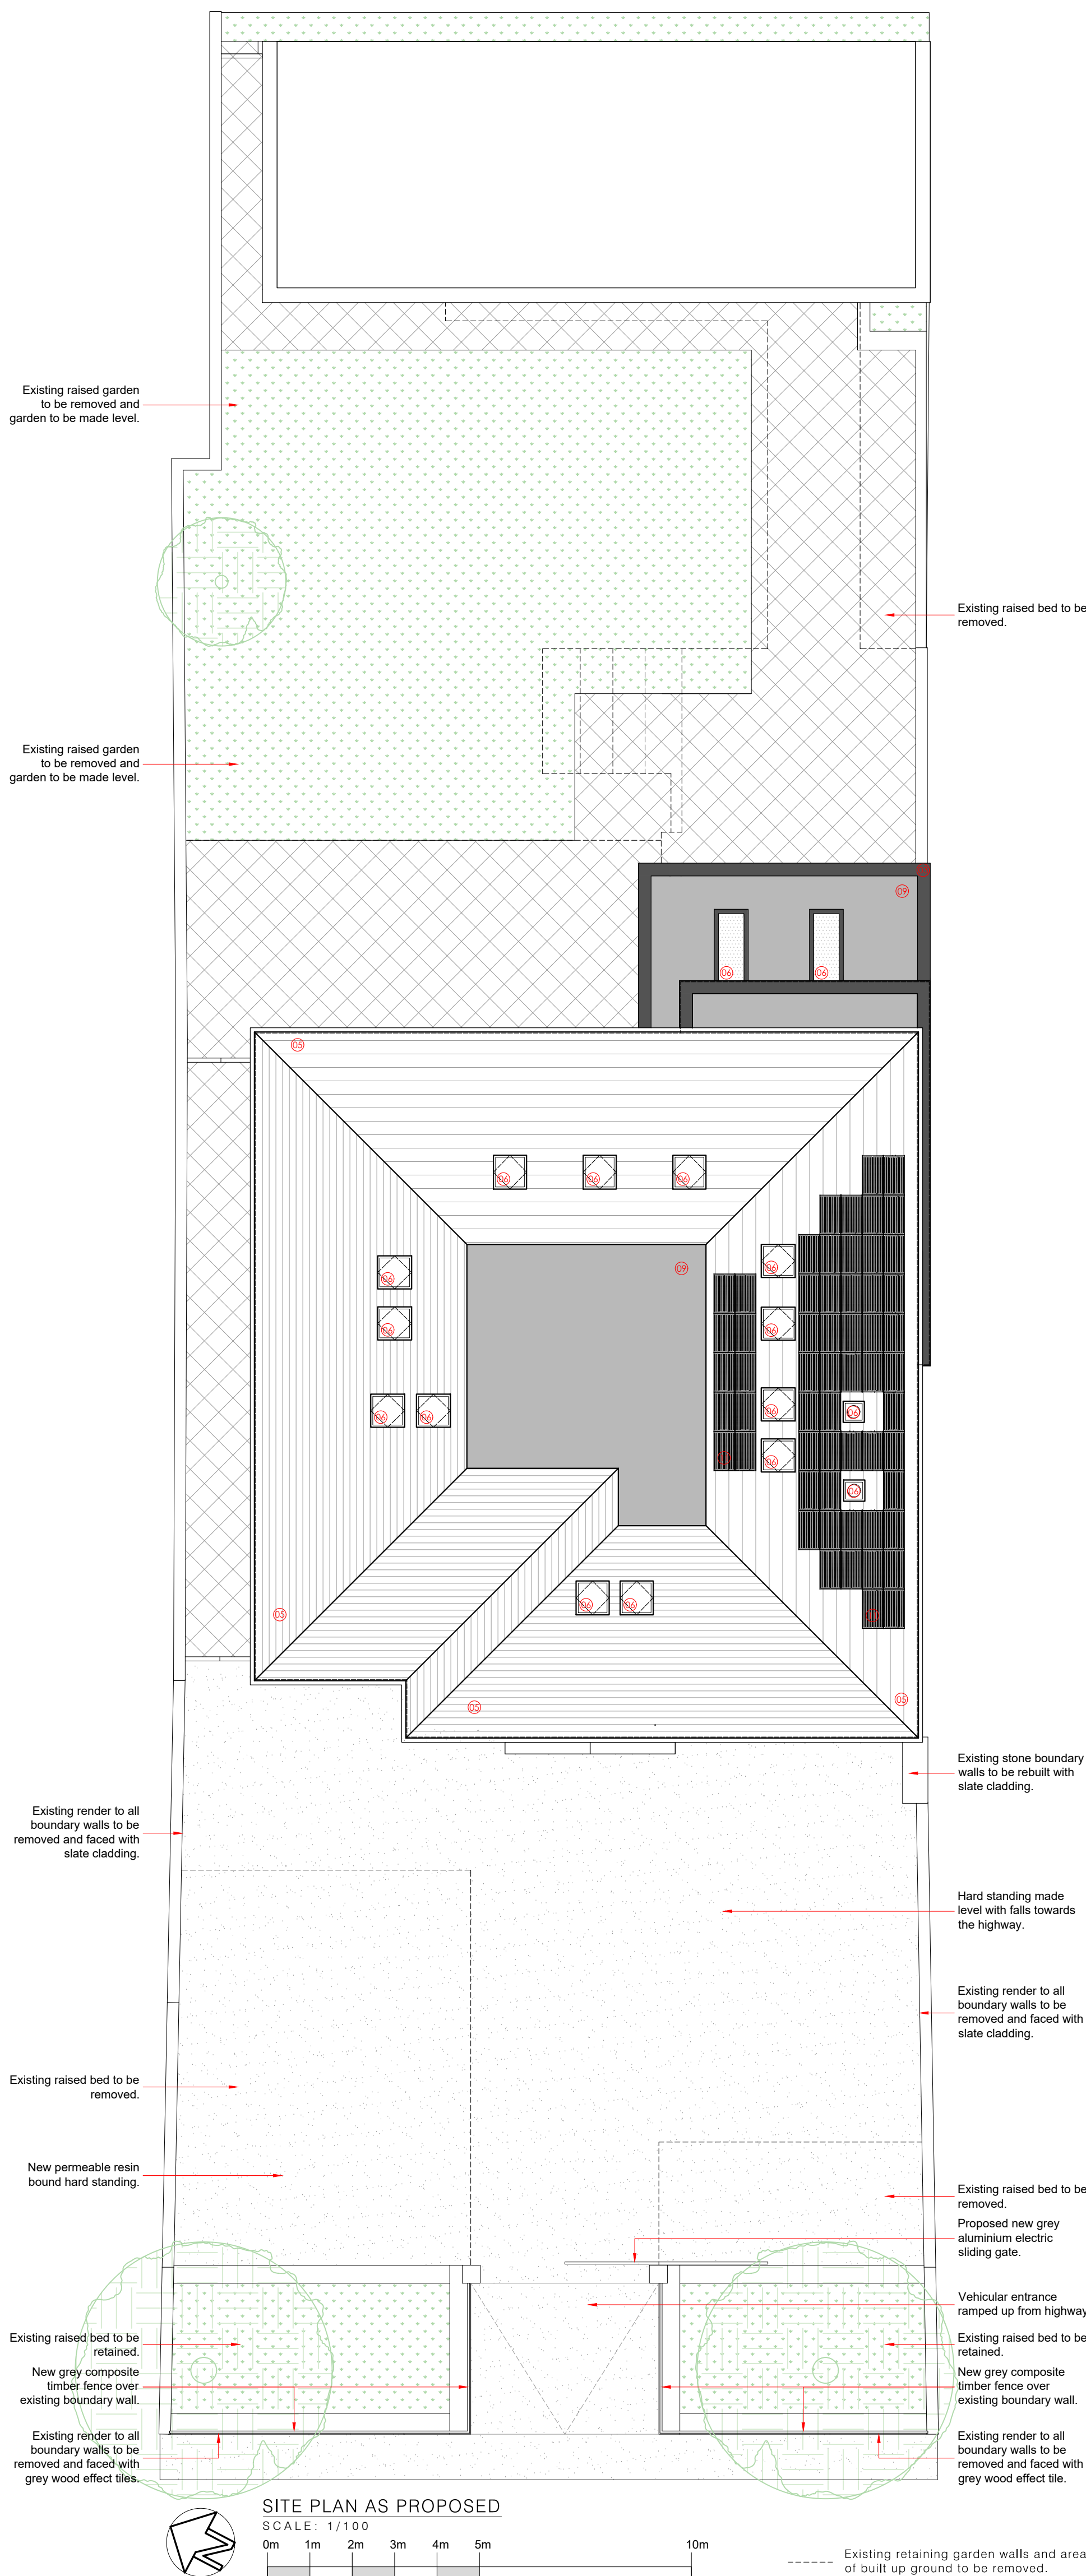


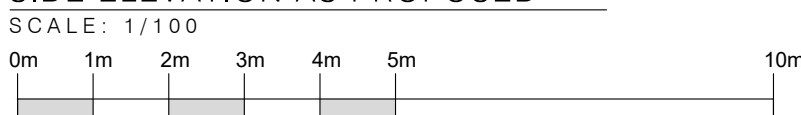

Notes:

© This drawing and the information contained within this media remains the property of TJB Architects Ltd and may not be distributed to any party in any form without the knowledge and written consent of TJB Architects Ltd. The information should be distributed in its entirety and is not to be reproduced or altered without the knowledge and written consent of TJB Architects Ltd. The information contained within this media is for guidance only. While we endeavor to provide accuracy and detail there is no expressed or implied warranty or fitness for any particular purpose, supplied with this information. All dimensions and levels depicted are subject to checking on site. TJB Architects Ltd accept no responsibility for the accuracy of any information provided by third parties.

* DO NOT SCALE FROM THESE DRAWINGS *

MATERIAL KEY

- 01 White render to match existing.
- 02 Limestone external tile.
- 03 Dark Grey Aluminium to match existing.
- 04 Dark Grey Aluminium windows & doors.
- 05 Slate roof tiles.
- 06 Velux roof windows.
- 07 Glass Juliet balcony.
- 08 Extruded Aluminium rain water goods - black.
- 09 Flat roof - EPDM membrane.
- 10 Painted timber door.
- 11 Solar Panels - Indicative layout.

REV:	DESCRIPTION:		BY:	DATE:
STATUS:				

PLANNING



TJB Architects Ltd.
Tel: (+44) 0794 436 0008
Email: info@tjbarchitects.co.uk
Web: www.tjbarchitects.co.uk

CIENT: MR & MRS SHEIKH

SITE: 255 BROOKLANDS ROAD
MANCHESTER
M23 9HF

BRIEF: EXTENSIONS & ALTERATIONS

TITLE: AS PROPOSED PLANS

SCALE AT A1: 1:100	DATE: MAR 2026	DRAWN: TJB	CHECKED: TJB
PROJECT NO: 217	DRAWING NO: PL03_106	REVISION: -	