
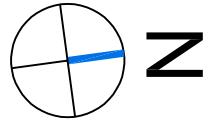
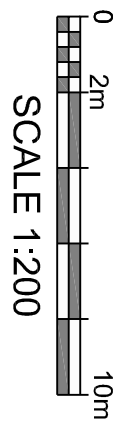


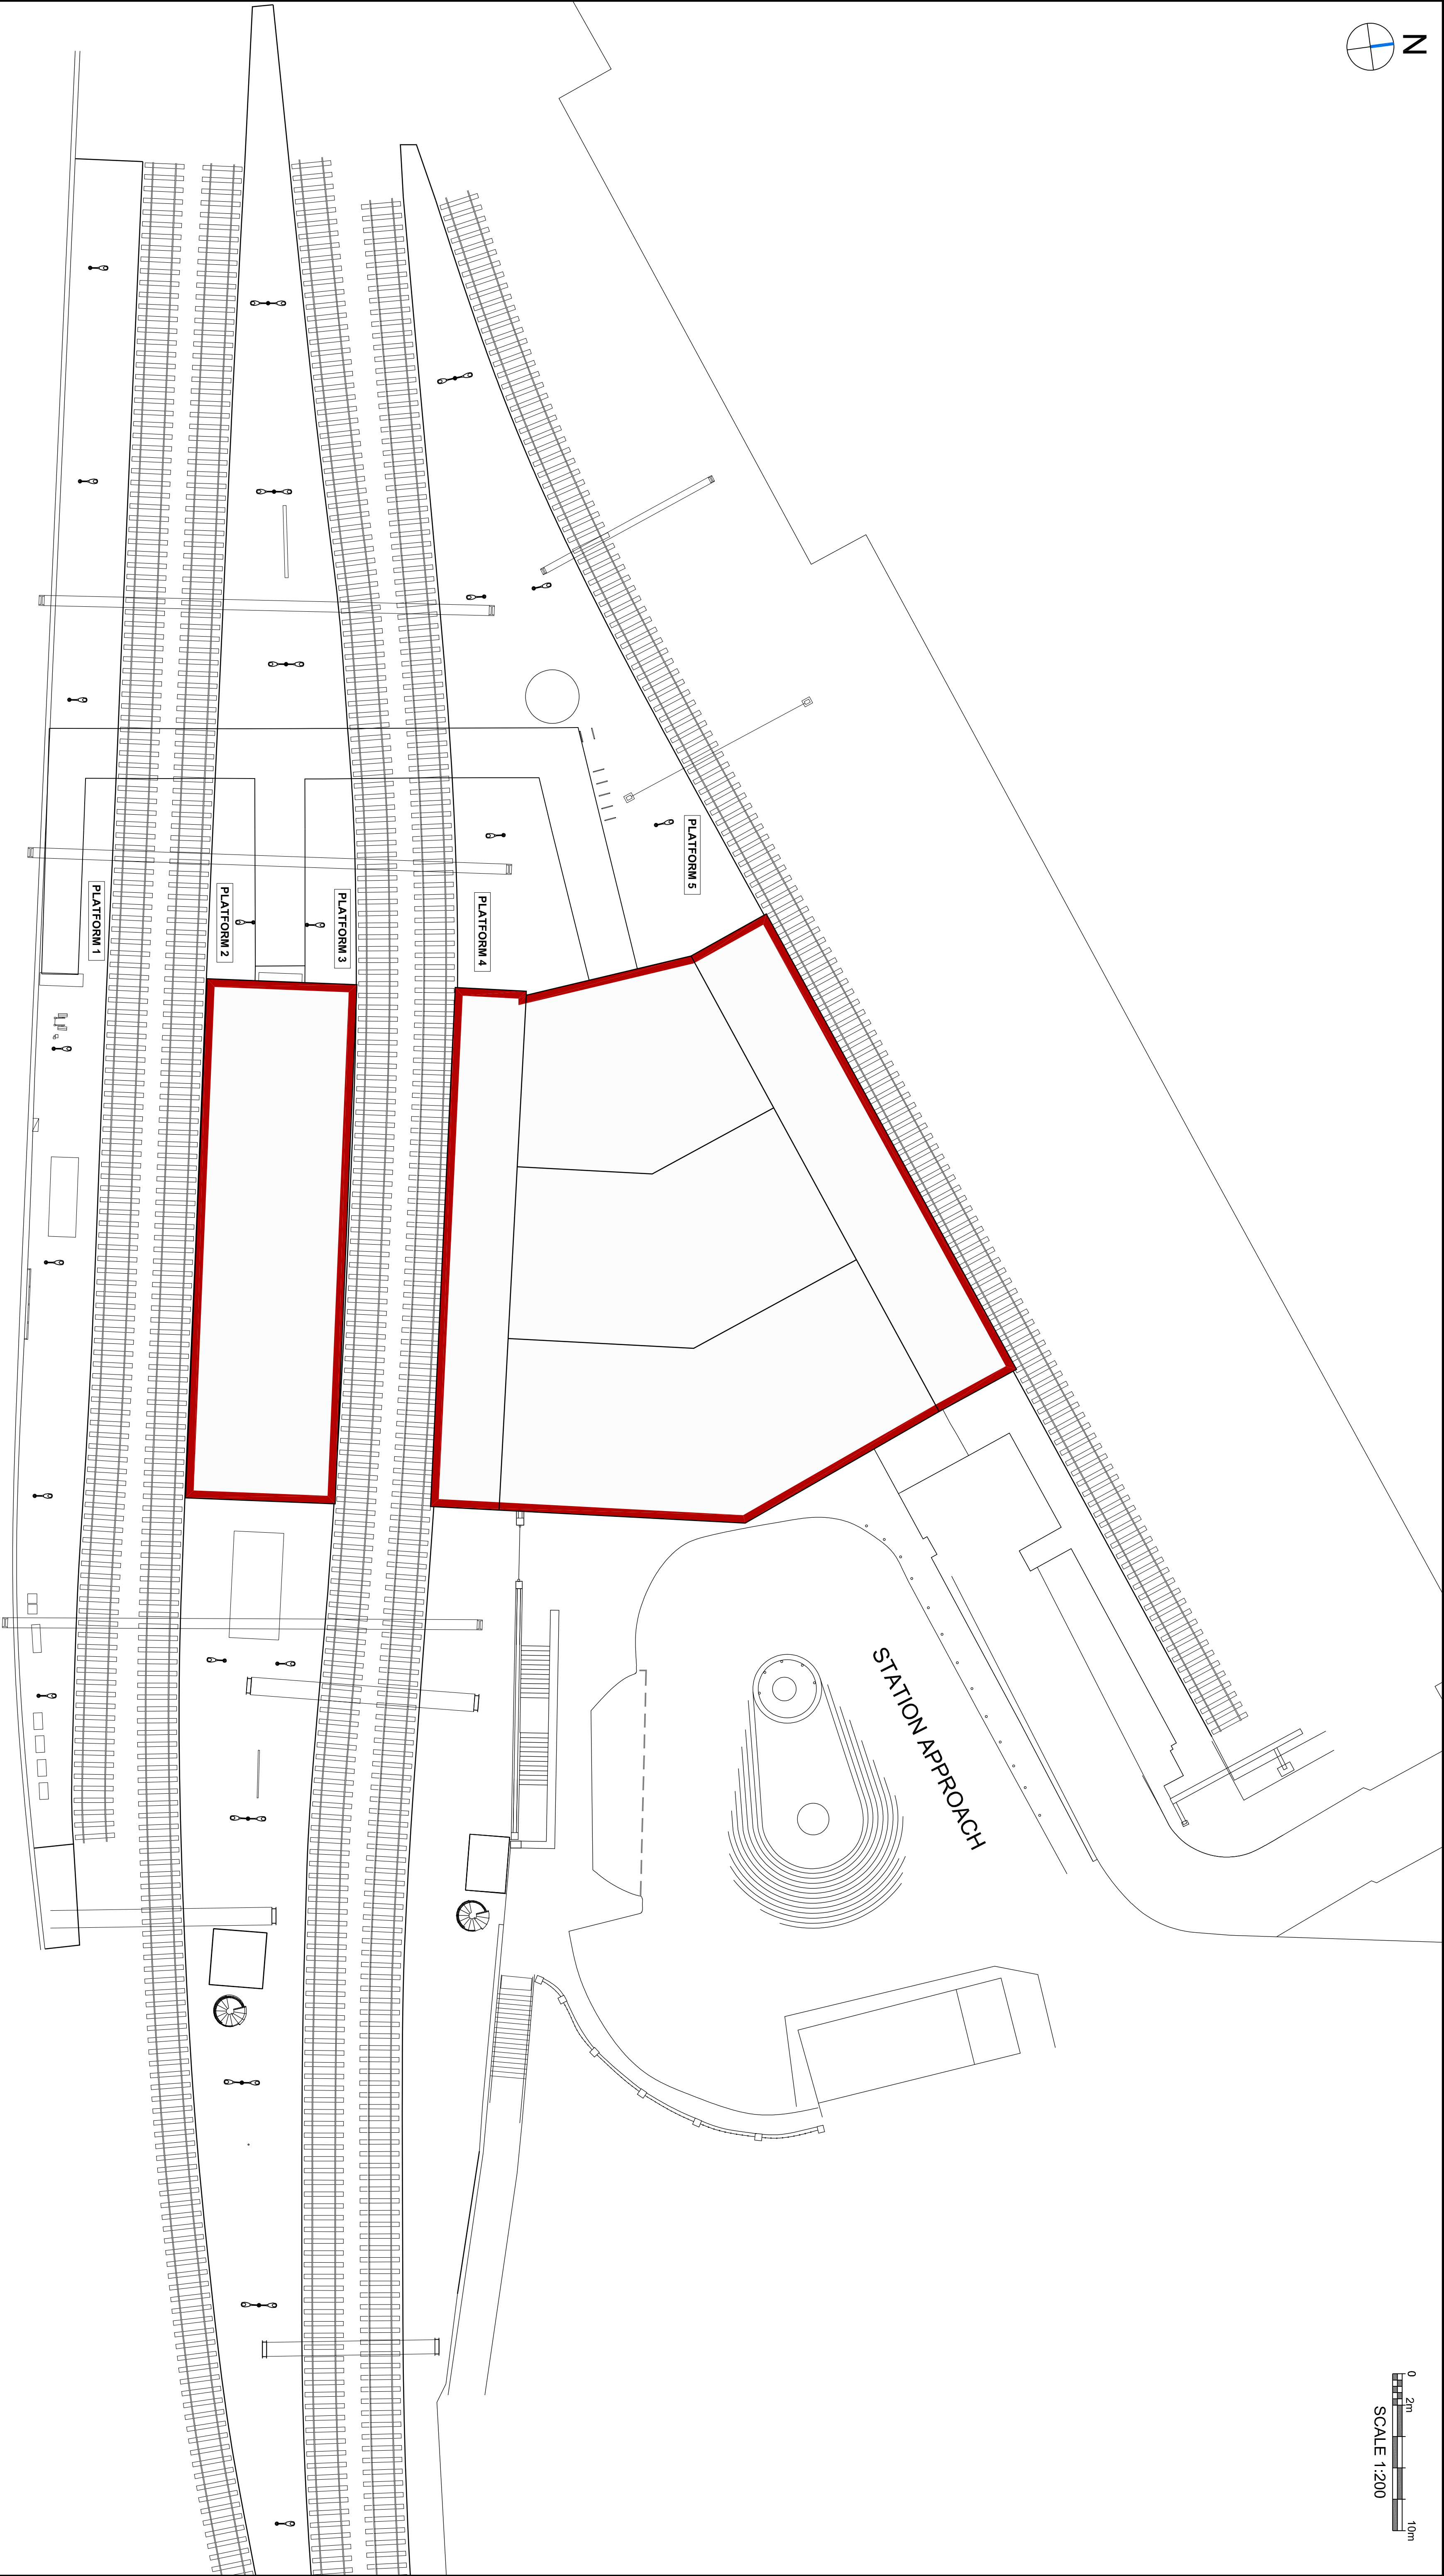

1

EXISTING SITE PLAN


1:200

DRAWING NOTES

Do not scale from this drawing. All dimensions must be verified on site. This drawing is not to be construed as a design or construction specification and does not constitute a contract. It is provided for information only and is subject to change without notice. All dimensions are approximate.

Existing data has been derived from a 3D point cloud survey. Some discrepancies may be present and should be understood as inherent to the nature of scan-derived data. All such information should be considered approximate..

KEY PLAN

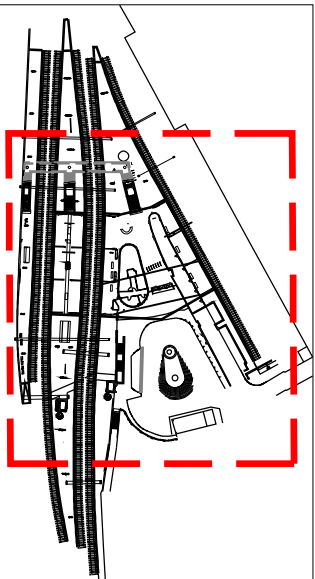

KEY

Listed Building edge

Revision History			Source Record Updated		
Version	Revision History		Prod	Check	Approve
P01	Issued for draft review.		BR	MS	GB