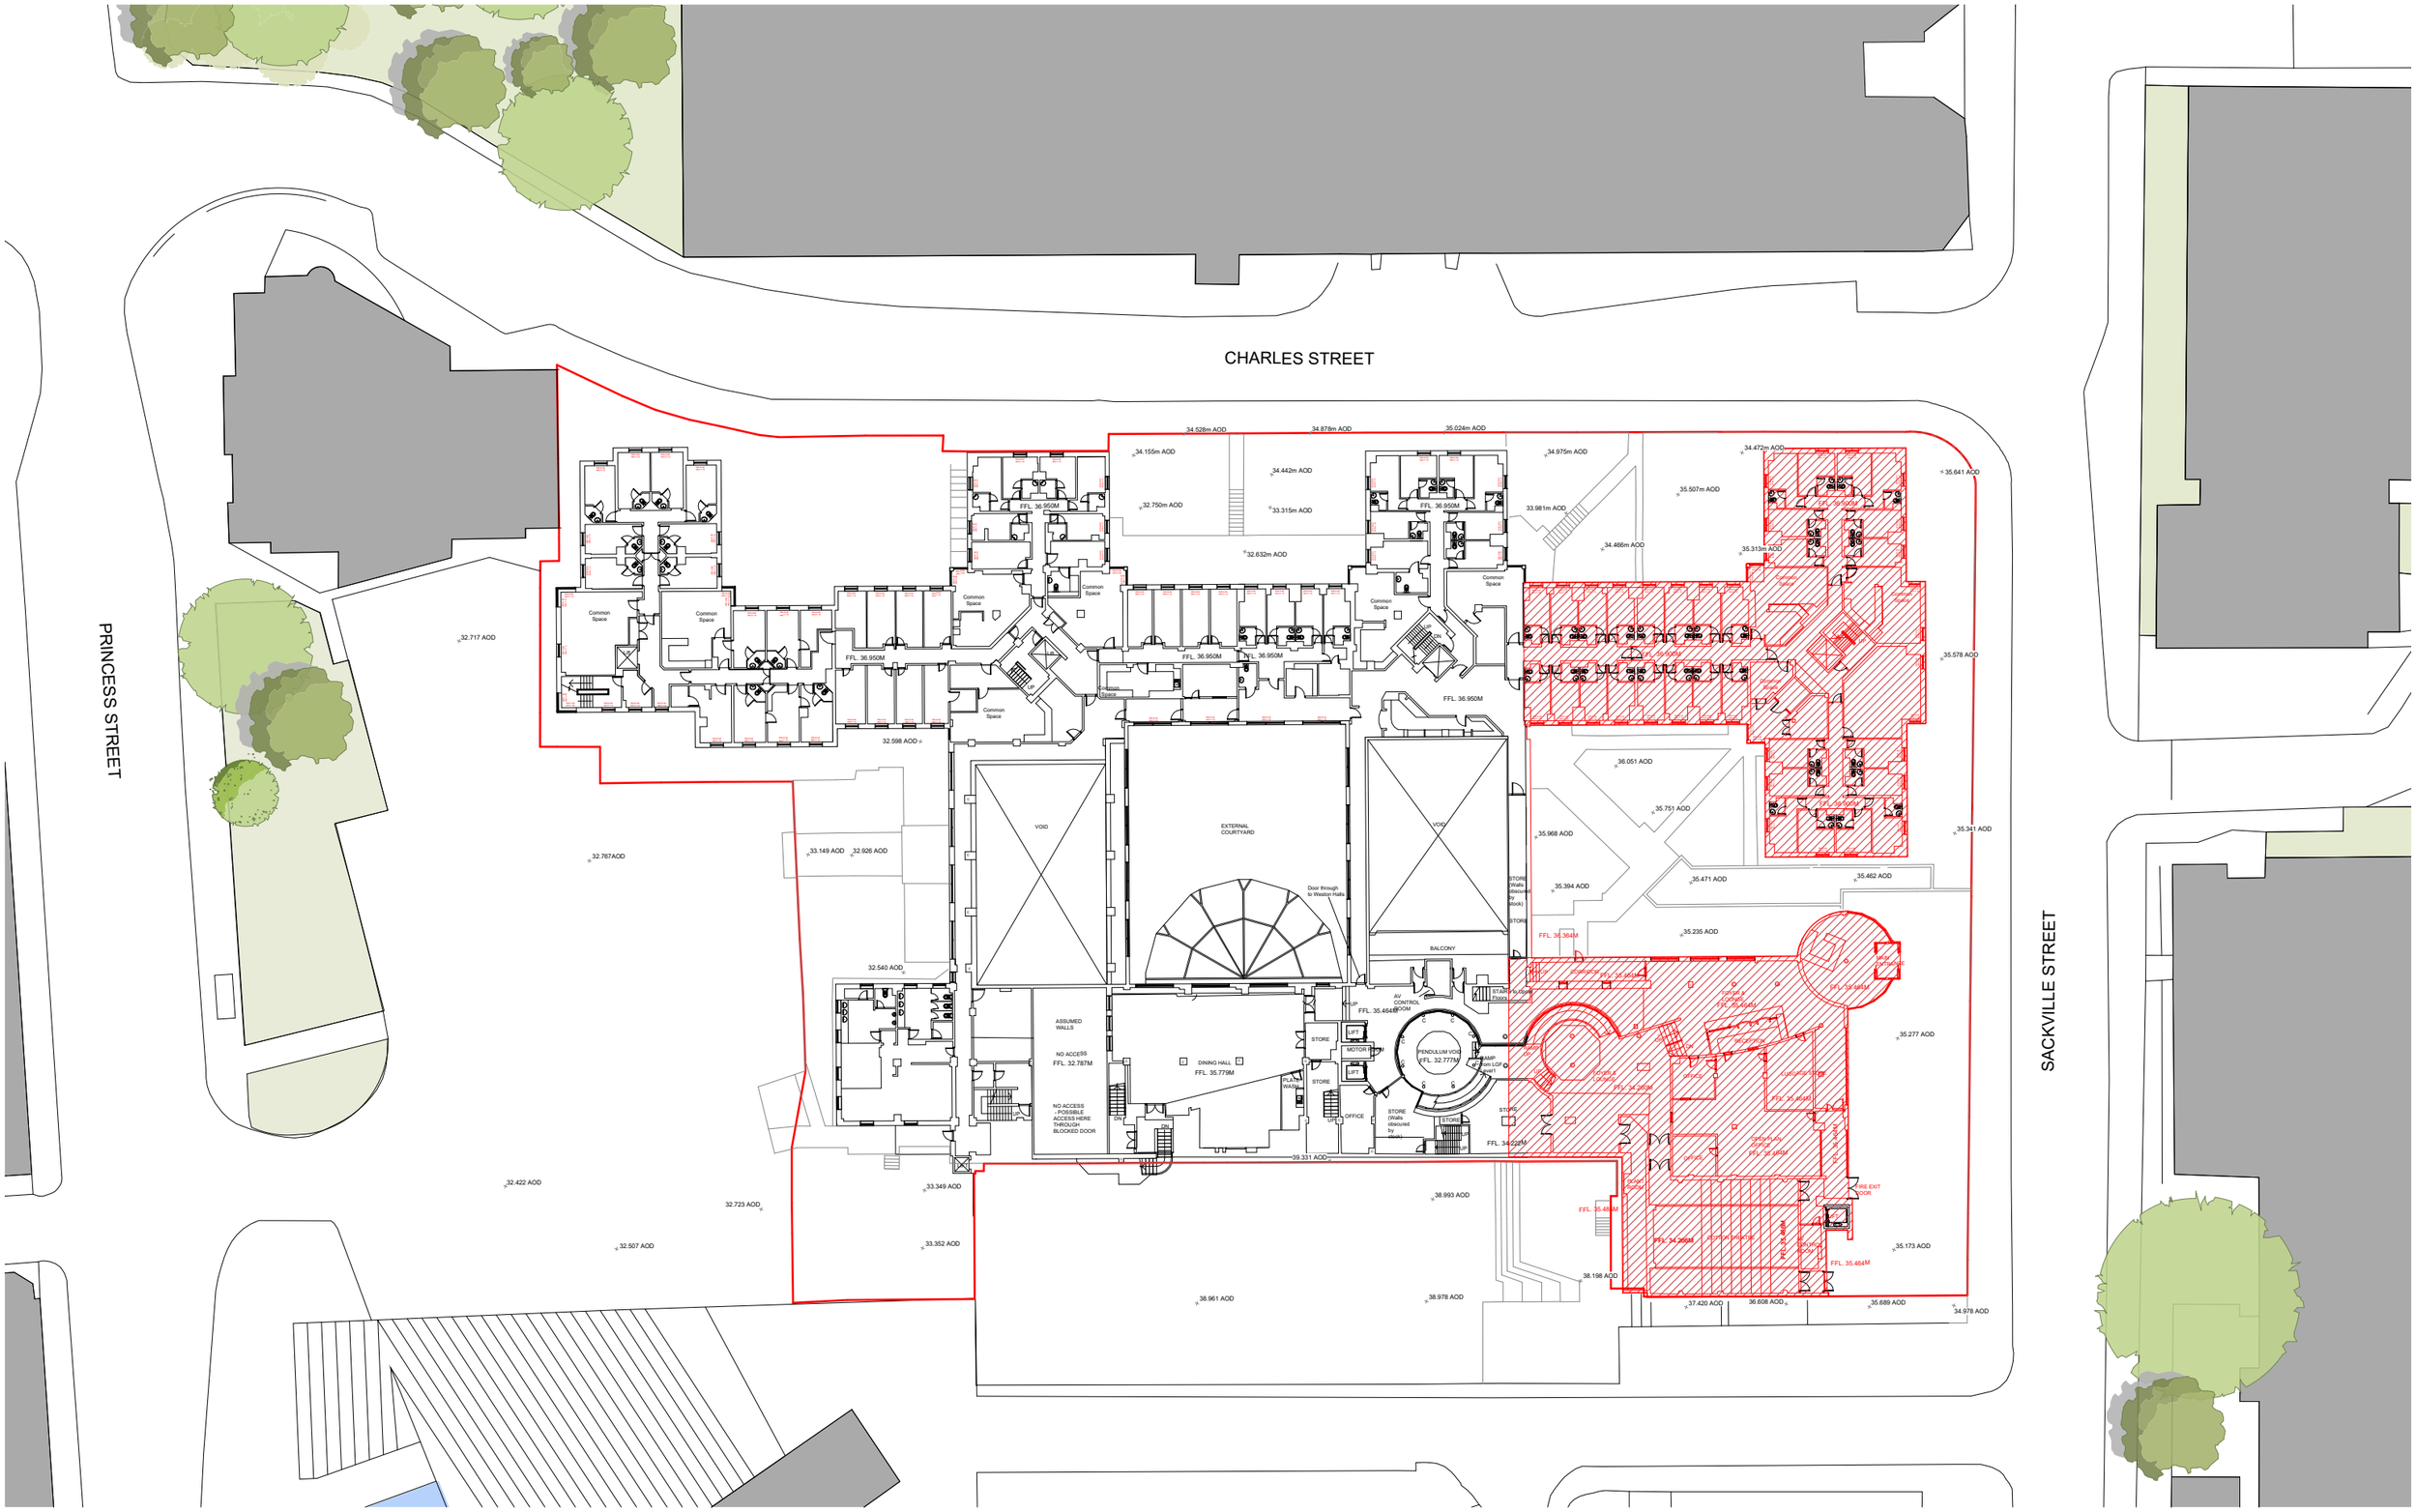

CHARLES STREET
PRINCESS STREET
SACKVILLE STREET
Common Space
Common Space
Common Space