

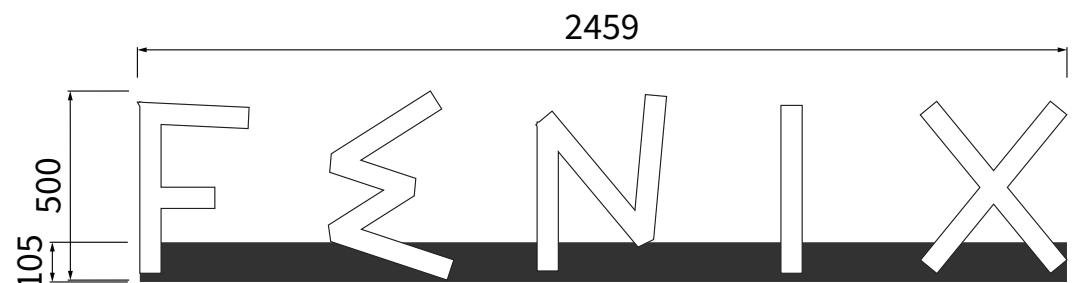
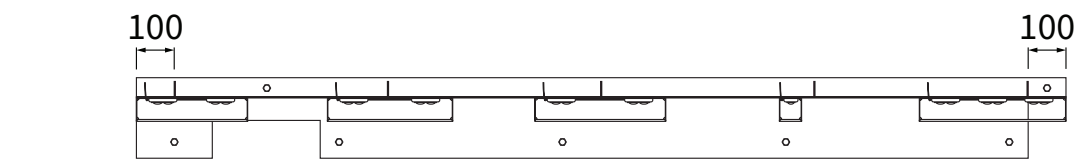


Face Illuminated Letters


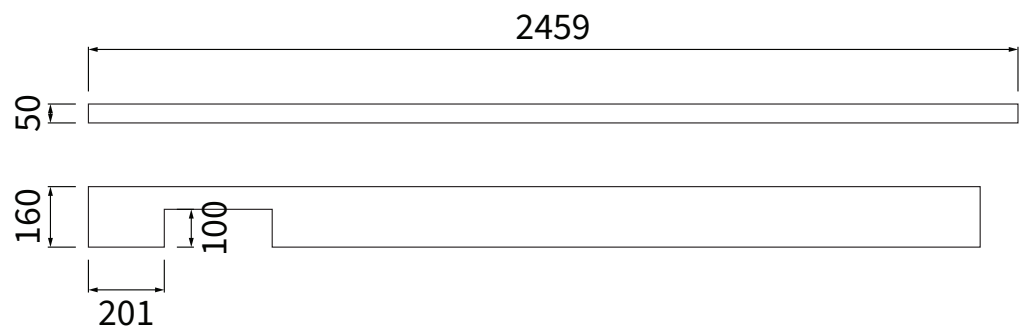


1 off - Supply & install


56

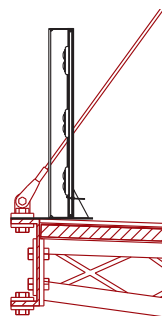

3mm aluminium plates for fixing in to the box sections

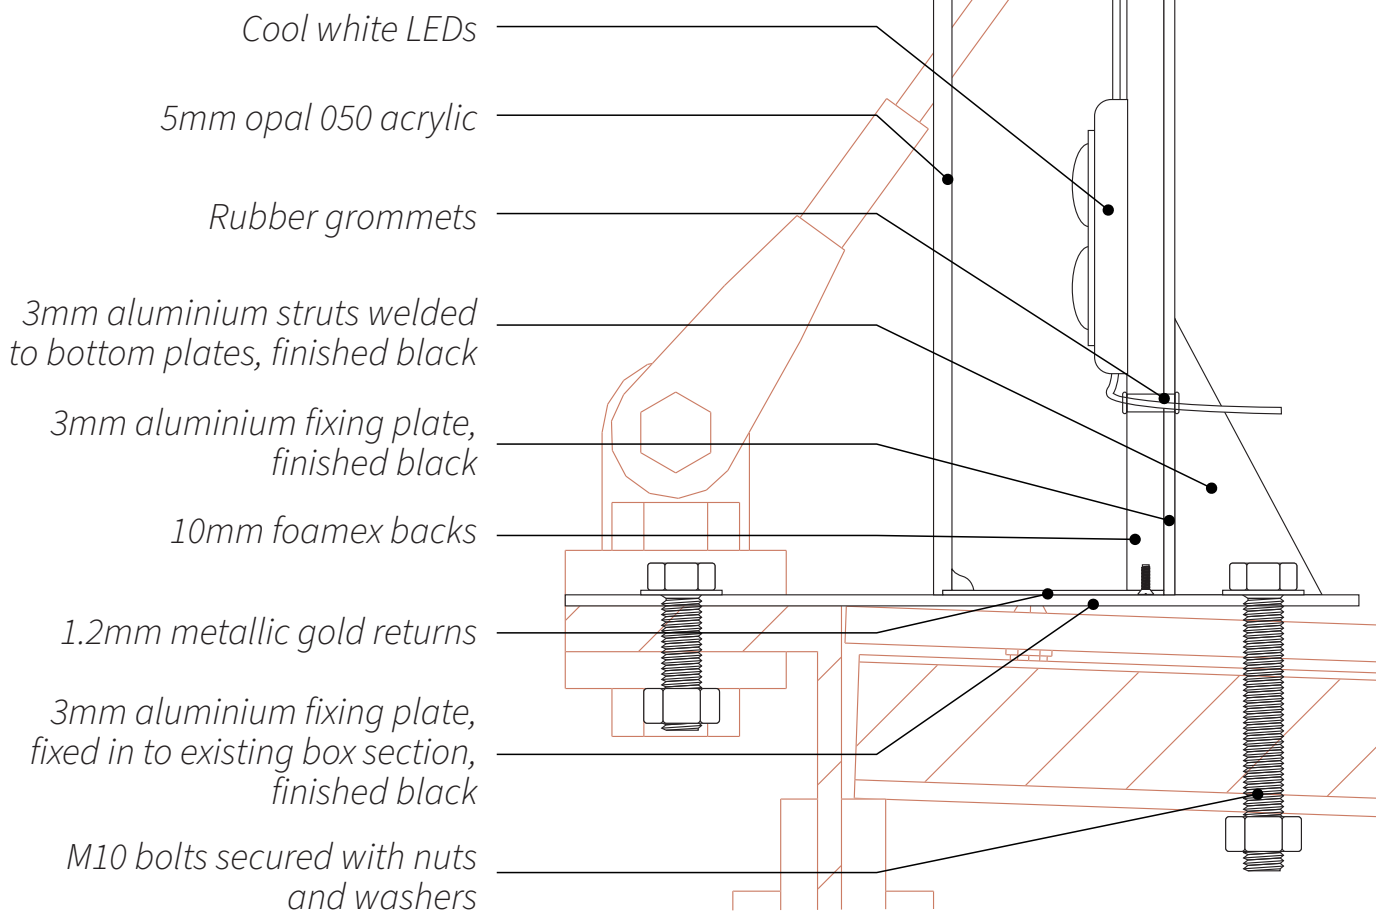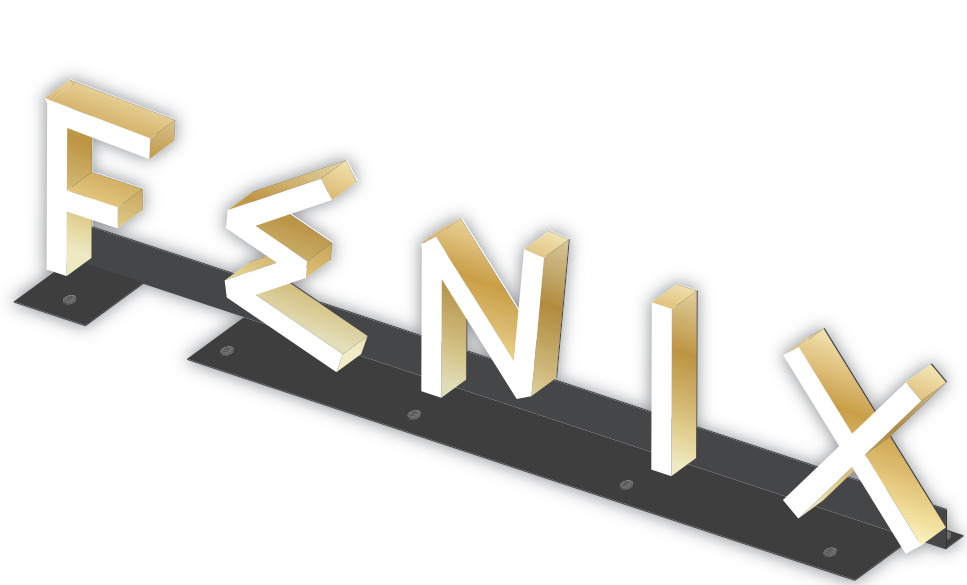

ALL SIZES ARE IN MM

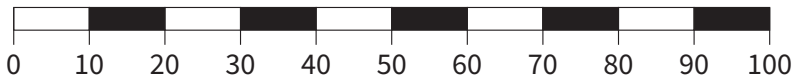


Unit 5, The Mill Industrial Estate Bury New Road,
Broughton, Bolton, England, BL2 6QE | 0161 69 69 777
info@signprintid.com | www.signprintid.com

Job No	QN	Scale	1:20@A3	Rev
Client	Fenix	Date	04/02/2026	
Title	Building Signage Proposals	Drawn By	CL	
 ARTWORK SUPPLIED IN CMYK  RAL 9005 60% Gloss PLEASE NOTE THAT COLOURS SUPPLIED AS CMYK PRINT DIFFERENTLY ON VARIOUS MEDIA/MACHINES AND WILL NOT MATCH IF PRINTED AT A LATER DATE. PLEASE SUPPLY PANTONE COLOURS IF A COLOUR MATCH IS REQUIRED				


This specification drawing is the intellectual property of Sign Print Identity Ltd. The contents, including all designs, details, and specifications, are property of Sign Print Identity Ltd. Unauthorized replication, reproduction, distribution, or use of this drawing, in whole or in part, is strictly prohibited without prior written consent from Sign Print Identity Ltd. Any infringement of these rights may result in legal action.

THIS DRAWING IS
DRAFT
DO NOT USE THIS FOR MANUFACTURE

Canopy Plan View

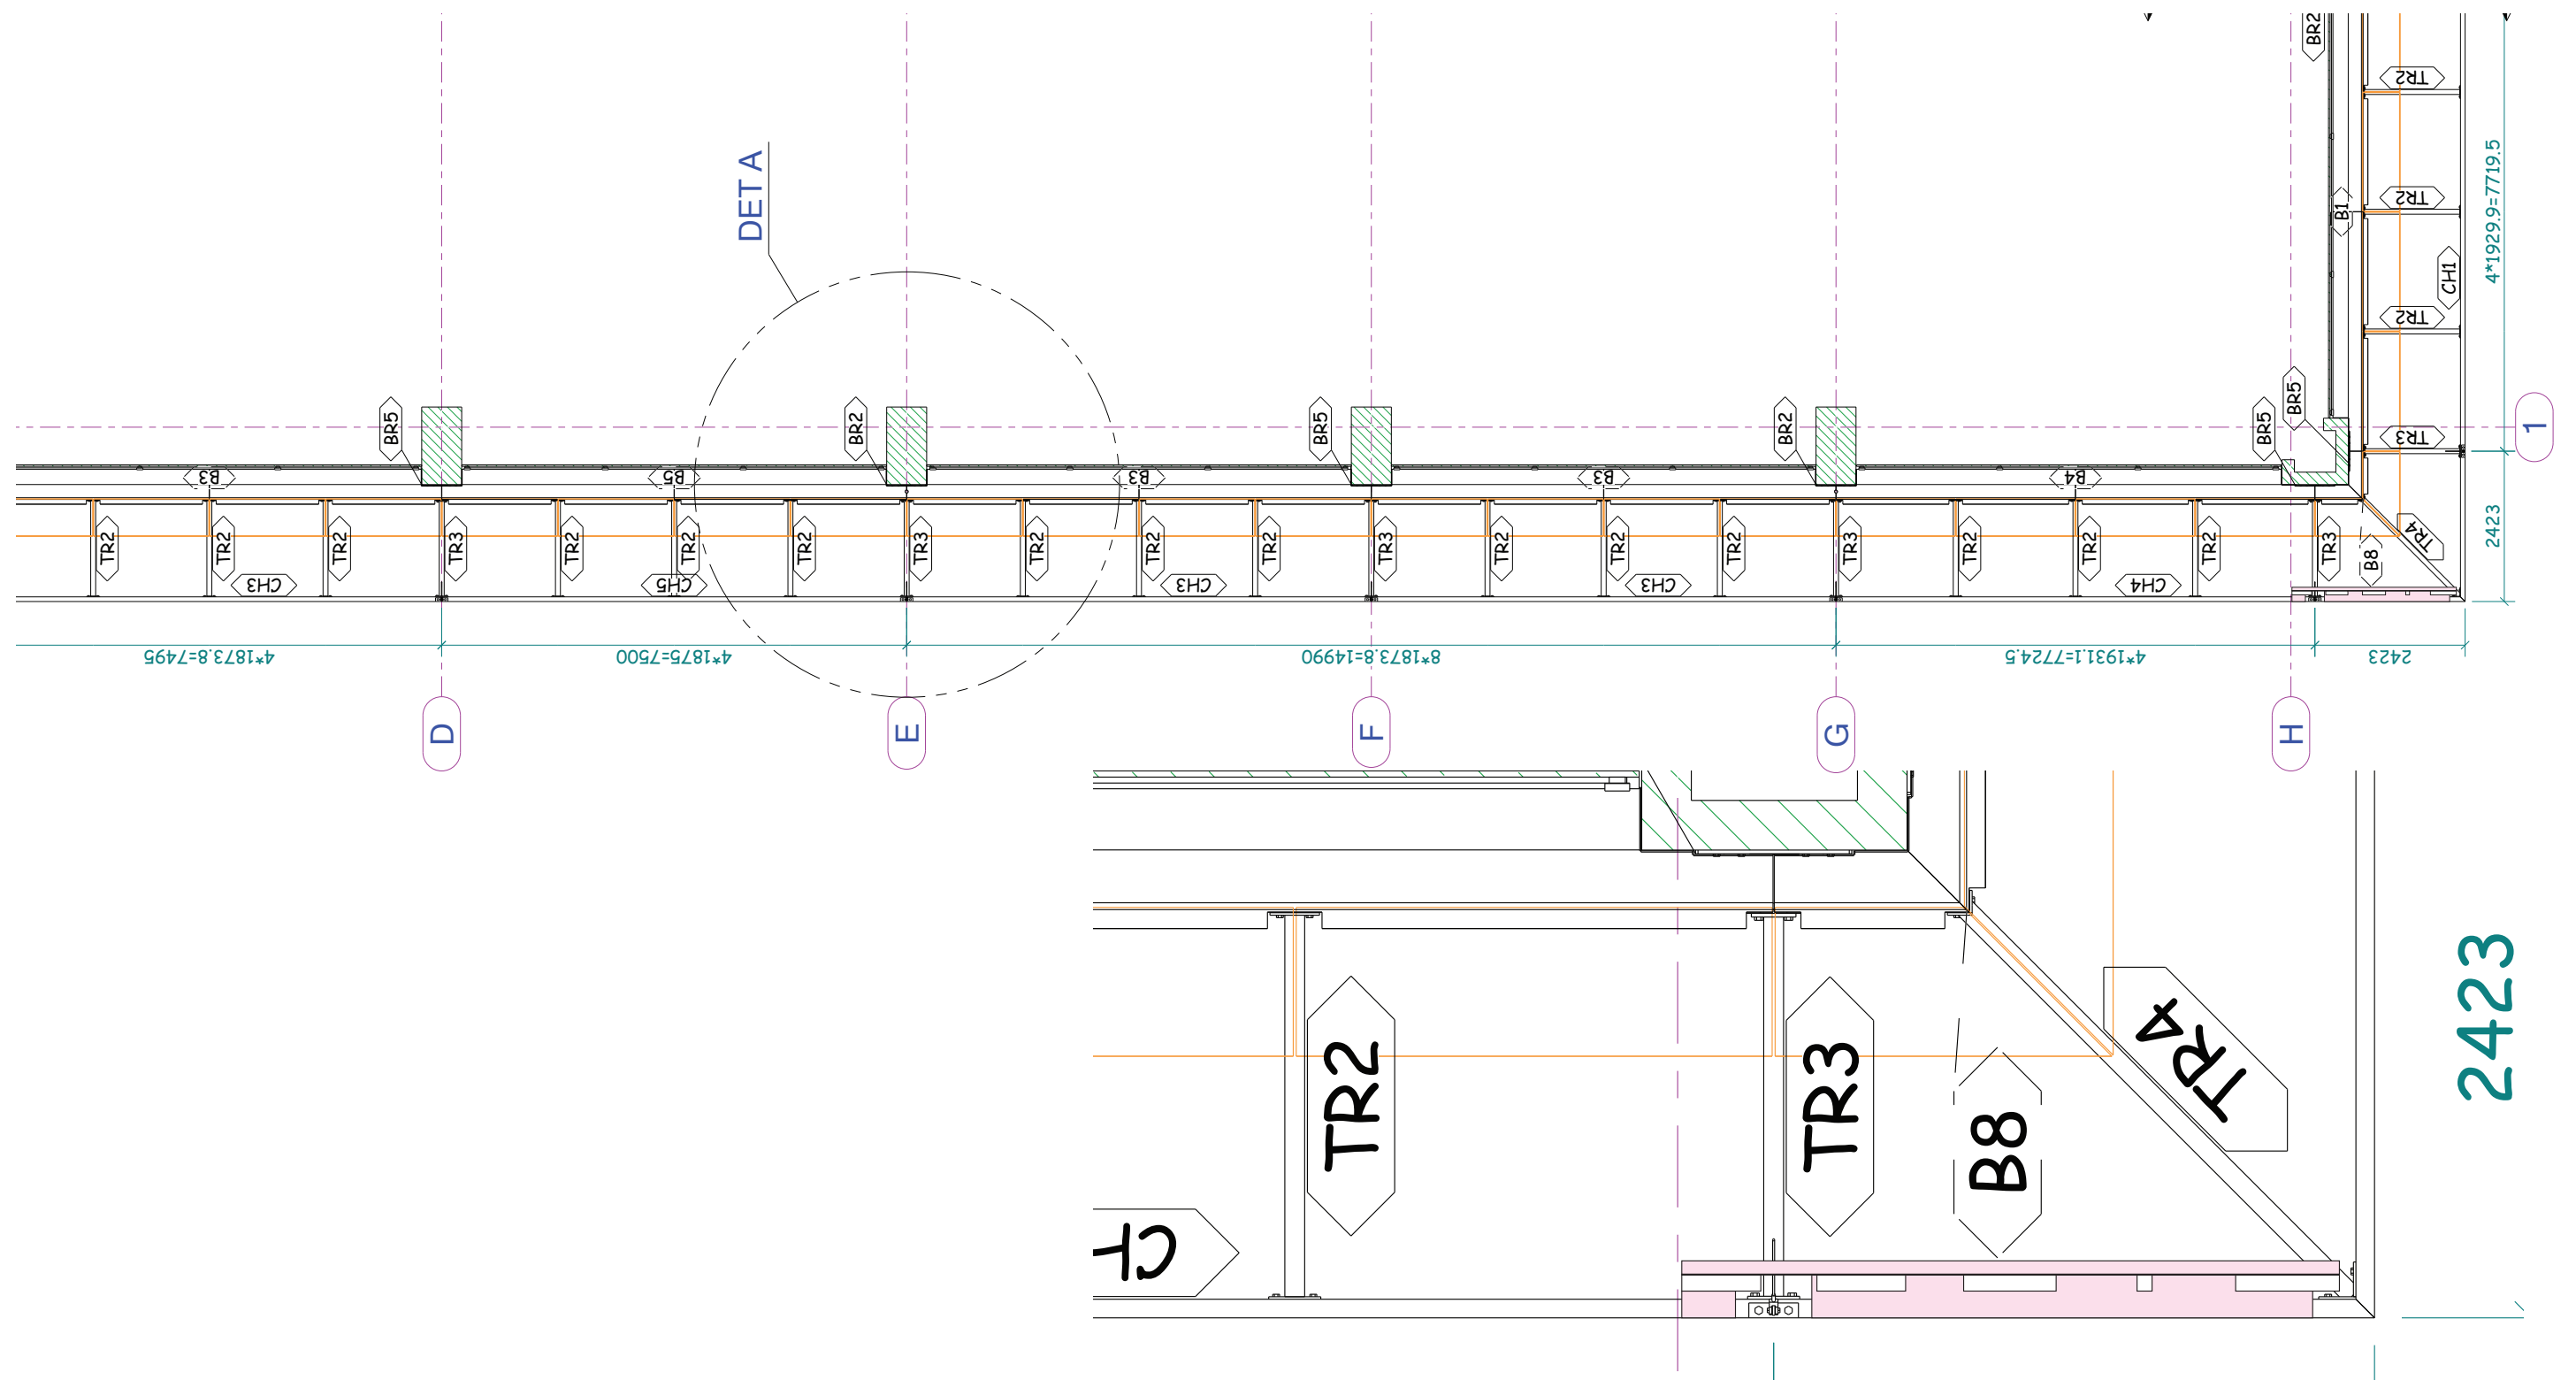

****ALL SIZES ARE IN MM****

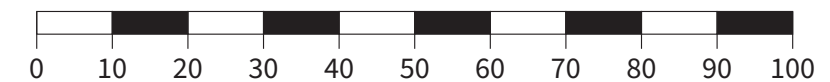



Unit 5, The Mill Industrial Estate Bury New Road,
Brightmet, Bolton, England, BL2 6QE | 0161 69 69 777
info@signprintid.com | www.signprintid.com

Job No	QN	Scale	1:100@A3	Rev	
Client	Fenix	Date	04/02/2026		
Title	Building Signage Proposals	Drawn By	CL		
 ARTWORK SUPPLIED IN CMYK PLEASE NOTE THAT COLOURS SUPPLIED AS CMYK PRINT DIFFERENTLY ON VARIOUS MEDIA/MACHINES AND WILL NOT MATCH IF PRINTED AT A LATER DATE. PLEASE SUPPLY PANTONE COLOURS IF A COLOUR MATCH IS REQUIRED					
				<i>This specification drawing is the intellectual property of Sign Print Identity Ltd. The contents, including all designs, details, and specifications, are property of Sign Print Identity Ltd. Unauthorized replication, reproduction, distribution, or use of this drawing, in whole or in part, is strictly prohibited without prior written consent from Sign Print Identity Ltd. Any infringement of these rights may result in legal action.</i>	

This specification drawing is the intellectual property of Sign Print Identity Ltd. The contents, including all designs, details, and specifications, are property of Sign Print Identity Ltd. Unauthorized replication, reproduction, distribution, or use of this drawing, in whole or in part, is strictly prohibited without prior written consent from Sign Print Identity Ltd. Any infringement of these rights may result in legal action.

**THIS DRAWING IS
DRAFT
DO NOT USE THIS FOR MANUFACTURE**

Projecting Signs

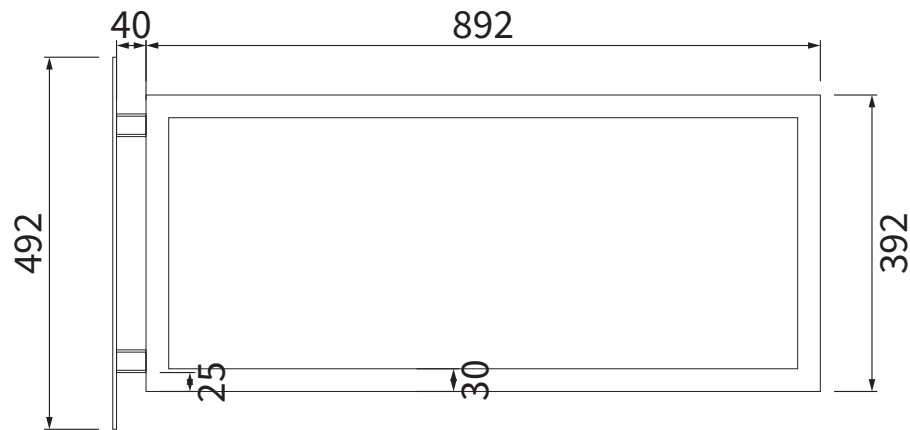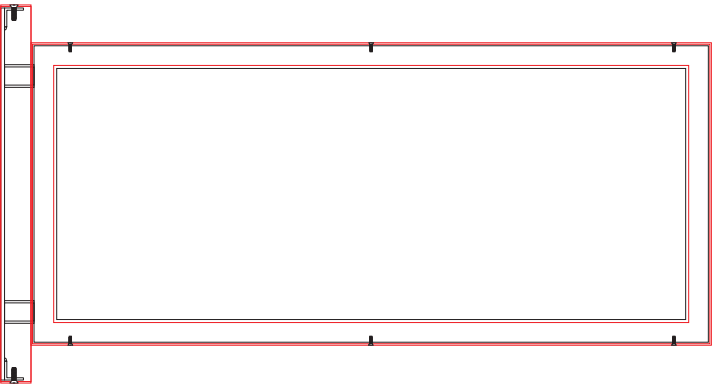


6mm aluminium baseplate
finished RAL 9005 60% gloss

Folded 2mm aluminium trays
finished RAL 9010 60% gloss


Formed 30 x 30mm aluminum box
section frame, finished RAL 9010 matt

Plot cut matt black vinyl applied

LED Lightsheeds bonded to carrier
panel. Feeds through tray and wall

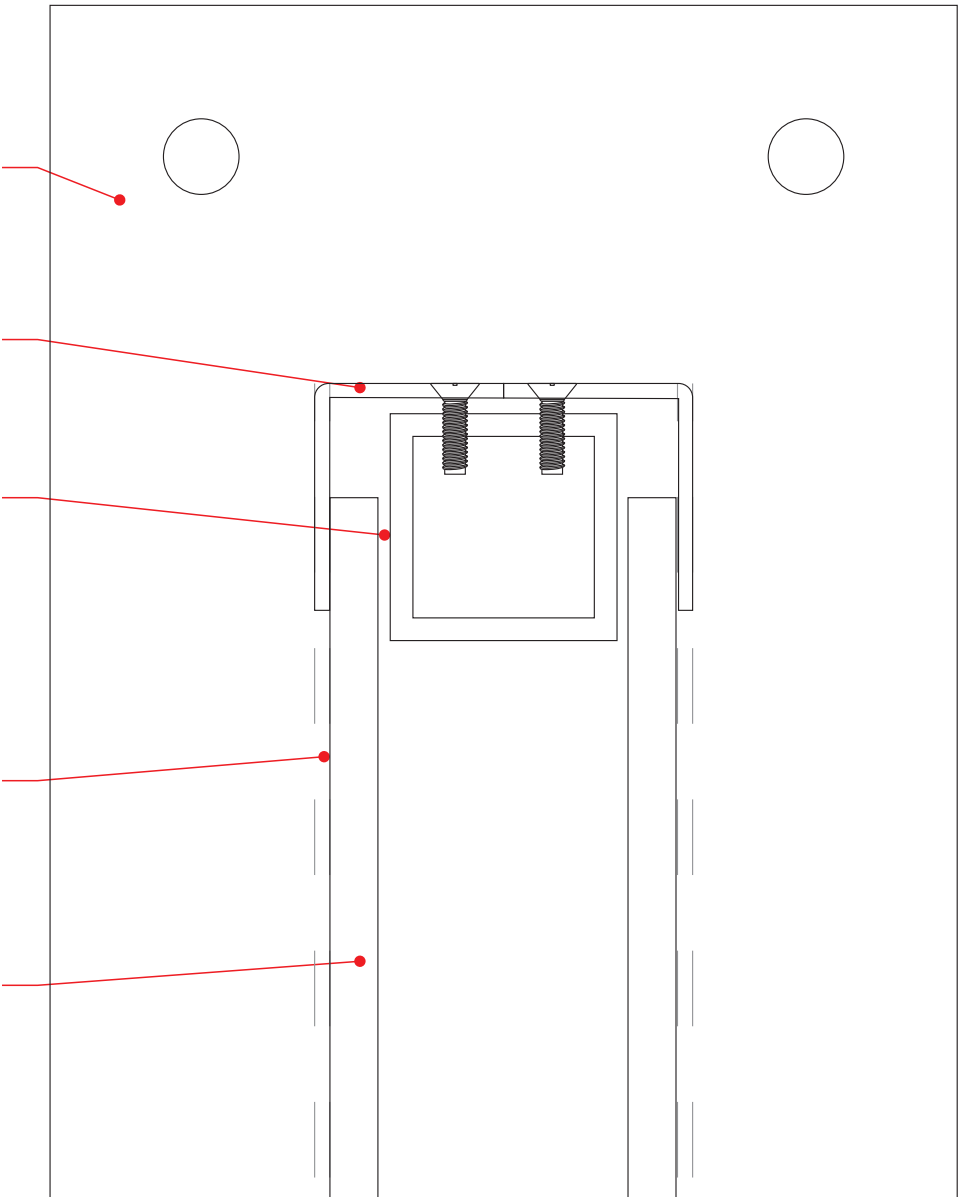

ALL SIZES ARE IN MM

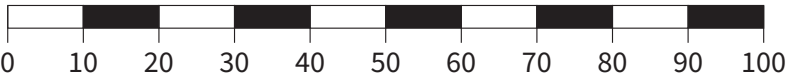


Unit 5, The Mill Industrial Estate Bury New Road,
Brechtmet, Bolton, England, BL2 6QE | 0161 69 69 777
info@signprintid.com | www.signprintid.com


Job No	QN	Scale	1:10@A3	Rev	
Client	Fenix	Date	04/02/2026		
Title	Building Signage Proposals	Drawn By	CL		
ARTWORK SUPPLIED IN CMYK PLEASE NOTE THAT COLOURS SUPPLIED AS CMYK PRINT DIFFERENTLY ON VARIOUS MEDIA/MACHINES AND WILL NOT MATCH IF PRINTED AT A LATER DATE. PLEASE SUPPLY PANTONE COLOURS IF A COLOUR MATCH IS REQUIRED RAL 9005 60% Gloss Matt Black Vinyl					
				This specification drawing is the intellectual property of Sign Print Identity Ltd. The contents, including all designs, details, and specifications, are property of Sign Print Identity Ltd. Unauthorized replication, reproduction, distribution, or use of this drawing, in whole or in part, is strictly prohibited without prior written consent from Sign Print Identity Ltd. Any infringement of these rights may result in legal action.	

THIS DRAWING IS
DRAFT
DO NOT USE THIS FOR MANUFACTURE

Projecting Sign Layout

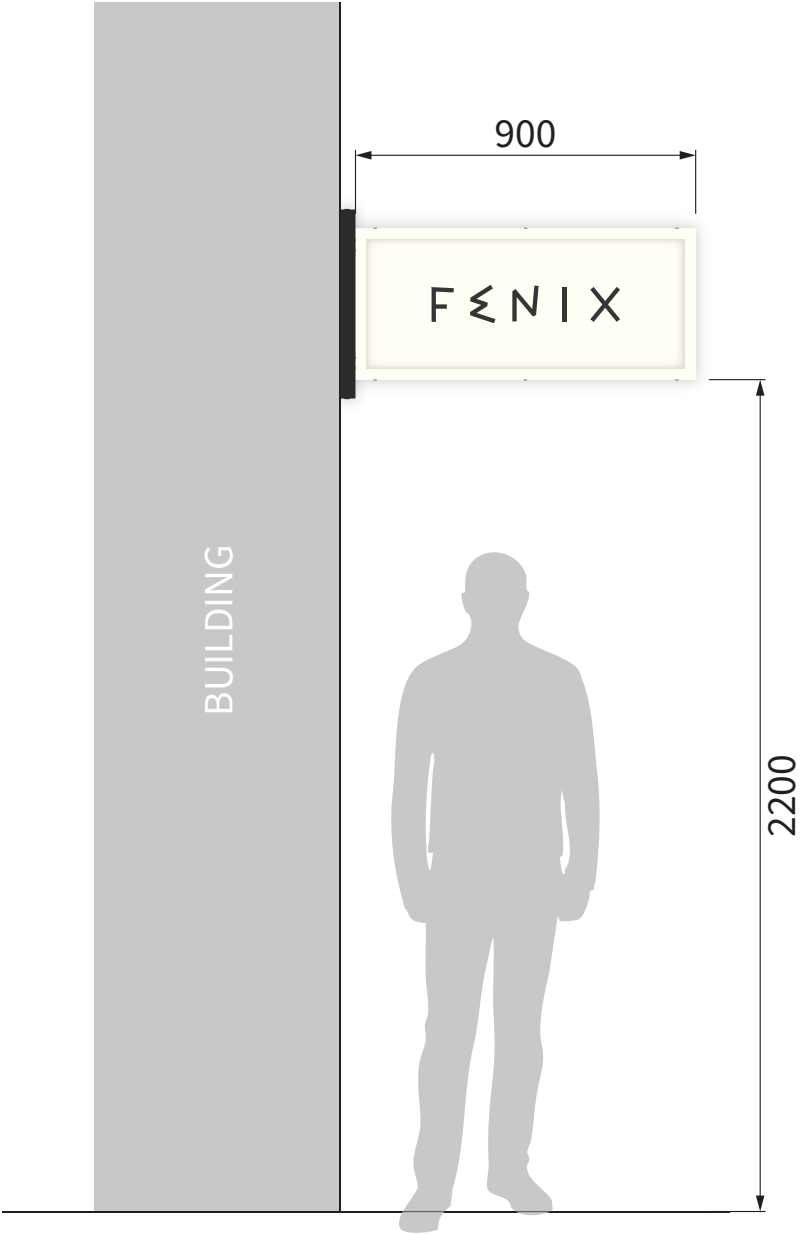

ALL SIZES ARE IN MM

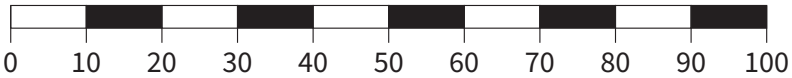

Unit 5, The Mill Industrial Estate Bury New Road,
Brechtmet, Bolton, England, BL2 6QE | 0161 69 69 777
info@signprintid.com | www.signprintid.com

Job No	QN	Scale	1:20@A3	Rev
Client	Fenix	Date	04/02/2026	
Title	Building Signage Proposals	Drawn By	CL	



PLEASE NOTE THAT COLOURS SUPPLIED AS CMYK PRINT
DIFFERENTLY ON VARIOUS MEDIA/MACHINES AND WILL
NOT MATCH IF PRINTED AT A LATER DATE.
PLEASE SUPPLY PANTONE COLOURS IF A COLOUR MATCH
IS REQUIRED

This specification drawing is the intellectual property of Sign Print Identity Ltd. The contents, including all designs, details, and specifications, are property of Sign Print Identity Ltd. Unauthorized replication, reproduction, distribution, or use of this drawing, in whole or in part, is strictly prohibited without prior written consent from Sign Print Identity Ltd. Any infringement of these rights may result in legal action.

THIS DRAWING IS
DRAFT
DO NOT USE THIS FOR MANUFACTURE