

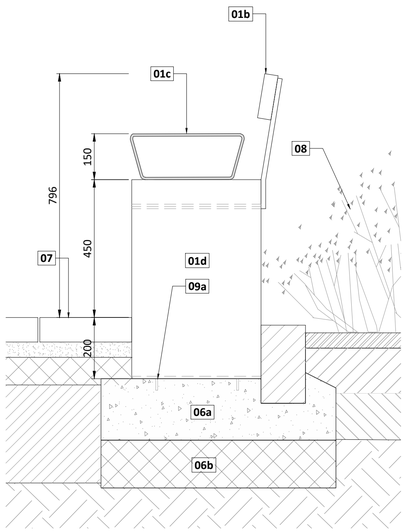



8003 01 Section A-A: Type S2 seating - seating with timber slats 1:10

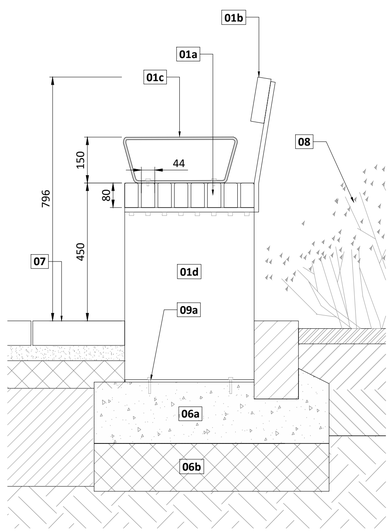


8003 02 Section B-B: Type S2 seating - seating with timber slats 1:10

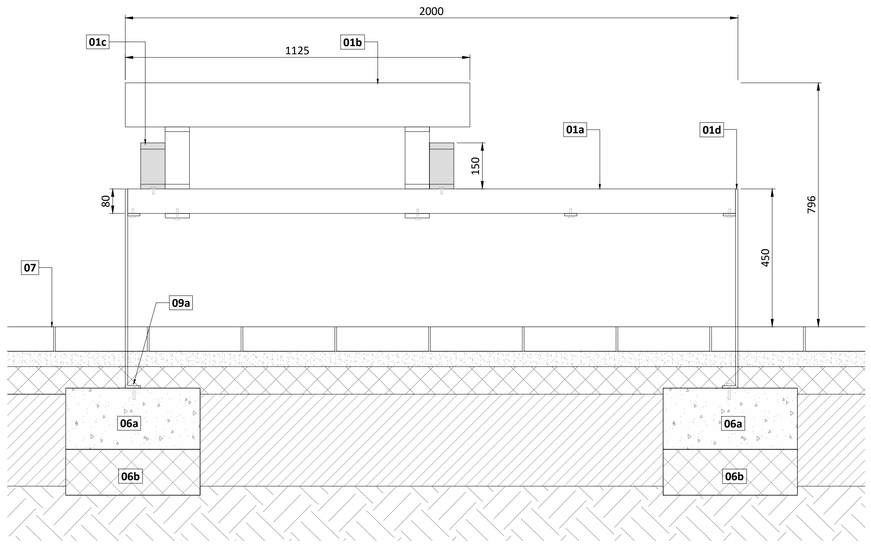

8003 03 Elevation C-C: Type S2 seating - seating with timber slats 1:10

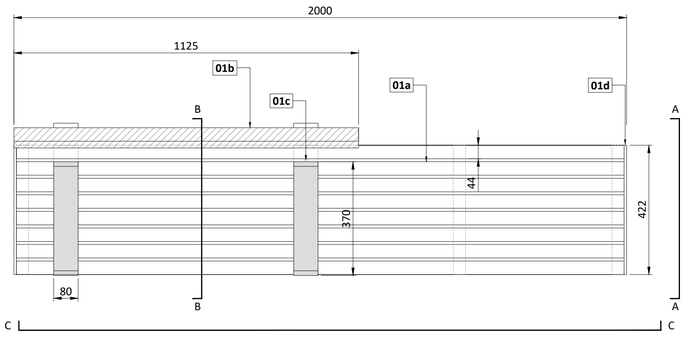

8003 04 Plan: Type S2 seating - seating with timber slats 1:10

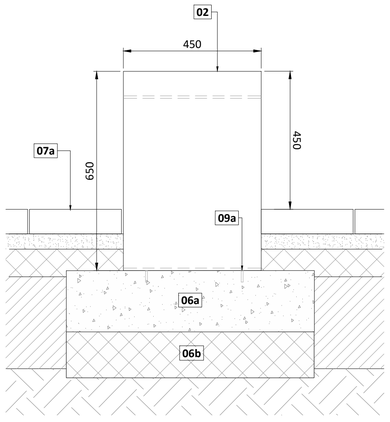


8003 05 Elevation C-C: Type S5 Fixed seating cube 1:10




Precedent Image for public realm bench S2. Benches to match exactly to phase-1 (Adair St and Castings)




Design reference for metal fence.
To match architect's balustrade detail.

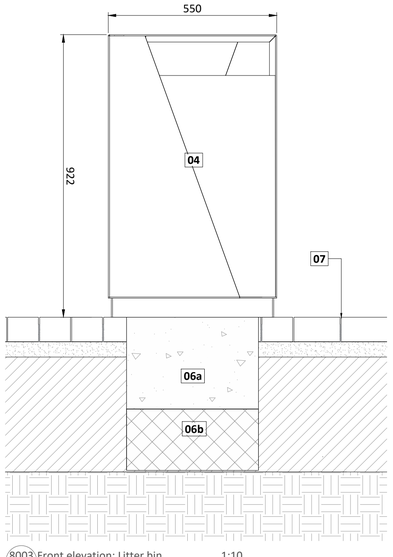


8003 06 Front elevation: Litter bin 1:10

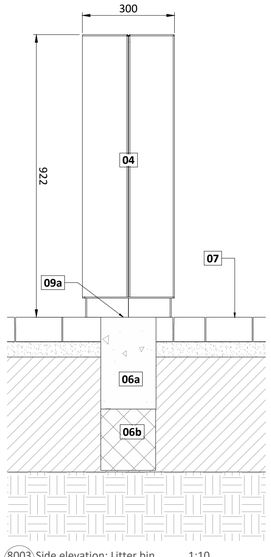

8003 07 Side elevation: Litter bin 1:10

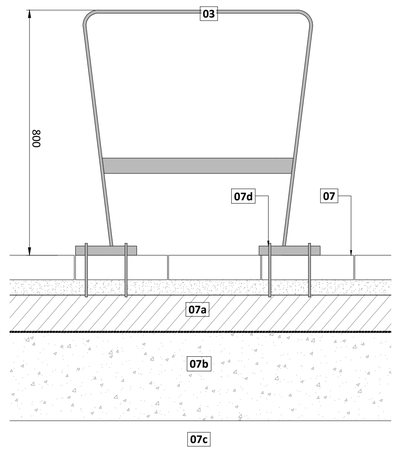

8003 08 Ribbon cycle stand: Typical Section 1:10

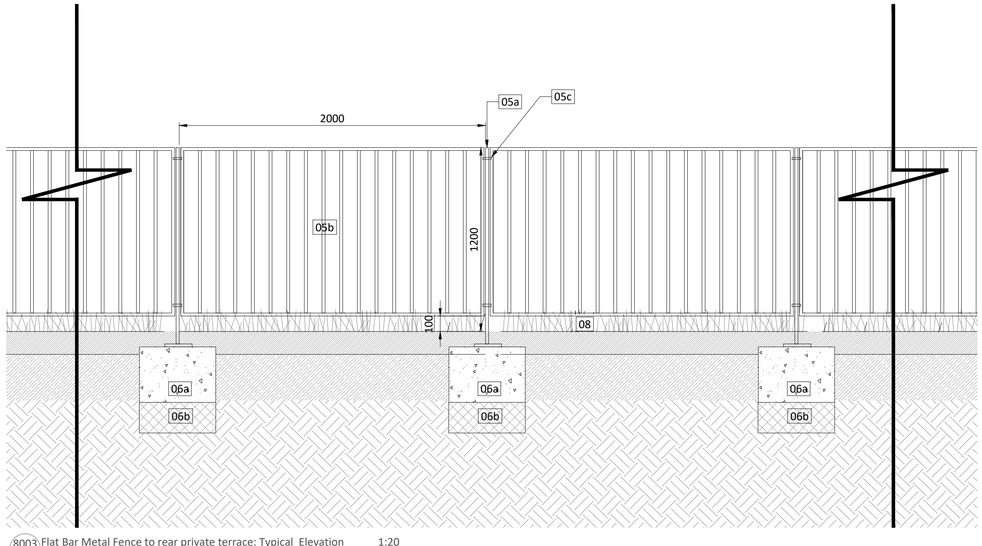

8003 09 Flat Bar Metal Fence to rear private terrace: Typical Elevation 1:20

Key

Street Furniture and fixing (Q50)

01 Seating type S2
Bench with back and arm rests
Q50 221
01a Hardwood timber slats
Size: 80mm x 44mm x length varies
10mm gaps between slats.
01b Timber back rest
Size: 144mm x 44mm
01c Galvanized powder coated steel arm rest
Fixed to timber seating element.
Top of arm rest to sit 150mm above seat top.
01e Galvanized powder coated steel Legs

02 Seating type S5
Seating cubes Q50 222

03 Cycle Stand
Q50 210

04 Litter bin
Powder coated galvanized steel litter bin
Q50 240

05 Metal Fence to rear private terrace area
For location refer L-90-005
Q40 220
05a flat bar fence post
Post depth to match panel depth.
20 x 70mm section. Final sizes TBC by fabricator.
Height: 1200mm above ground
Powder coated metal. RAL TBC.
05b Metal fence panels
Detail to match architects facade balustrade on level 29
Height: 1200mm above ground
Powder coated metal. RAL TBC.
05c fixing to fabricator's details

06 Base
06a In-situ concrete foundation to Fabricator's details
06b Sub-base to engineer's specification

07 Paving and surfacing
For hard landscape details refer to:
L-90-006 & L-90-802. For all base and sub base details refer to engineers drawing.
07a Sub-base to engineers drawings
07b Basement slab to engineers drawings
07c Basement level to engineers drawings
07d Suitable shallow fixings to engineers and fabricators specification on top of basement slab

08 Proposed planting
For soft landscape details refer to
L-90-801 Soft Landscape Details

09 Others
09a concealed fixing to fabricators detail

Notes

1. **Some elements are pending further design following information from design team consultants.**
2. All dimensions in mm, unless otherwise stated.
3. Scaling from drawing if printed incorrectly may lead to errors.
4. All information outside red line boundary shown for contextual purpose only.
5. All hatch patterns are indicative only unless stated otherwise.
6. This drawing is to be read in conjunction with the following re-form landscape architecture documentation:
   - L-90-005 Detail GA Plan 1 of 2
   - L-90-006 Detail GA Plan 2 of 2

AND all relevant documentation from the design team

6. Levels information on this drawing illustrates the design intent. The contractor is to check and verify all levels and dimensions against site survey information.
7. Any discrepancies in the design information are to be brought to the attention of re-form landscape architecture, in writing, prior to commencement of construction works.
8. All proprietary products shall be installed in strict accordance with manufacturers written instructions.
9. Refer to other consultants' drawings and specifications for the following design information:
   - Foundation details
   - Base course and/or sub bases design & specification
   - Waterproofing of any element
   - Drainage design and infrastructure
   - Lighting and ducting
   - Existing & proposed utilities
10. Items detailed as **Design Intent** are to be developed with fabricator. Bespoke items should not be ordered until fabricator's shop drawings have been developed with and approved by landscape architect

Date	Description of revision	Drawn by	Checked by	Approved by	Revision
29.04.25	Revised fence detail	SS	SS	DL	C03

re-form landscape architecture

Beehive Mill, Jersey Street,
Manchester M4 6JG
T: +44 (0)161 397 4953
E: info@re-formlandscape.com
W: re-formlandscape.com

Project
FAIRFAX
RF17-475.1

Client
OLYMPIAN HOMES

Document title
STREET FURNITURE DETAILS

Paper size
A1

Scale
Varies

Status
FOR REVIEW AND COMMENT

Drawing number
L-90-803

Revision
S3
C03

© re-form landscape architecture