
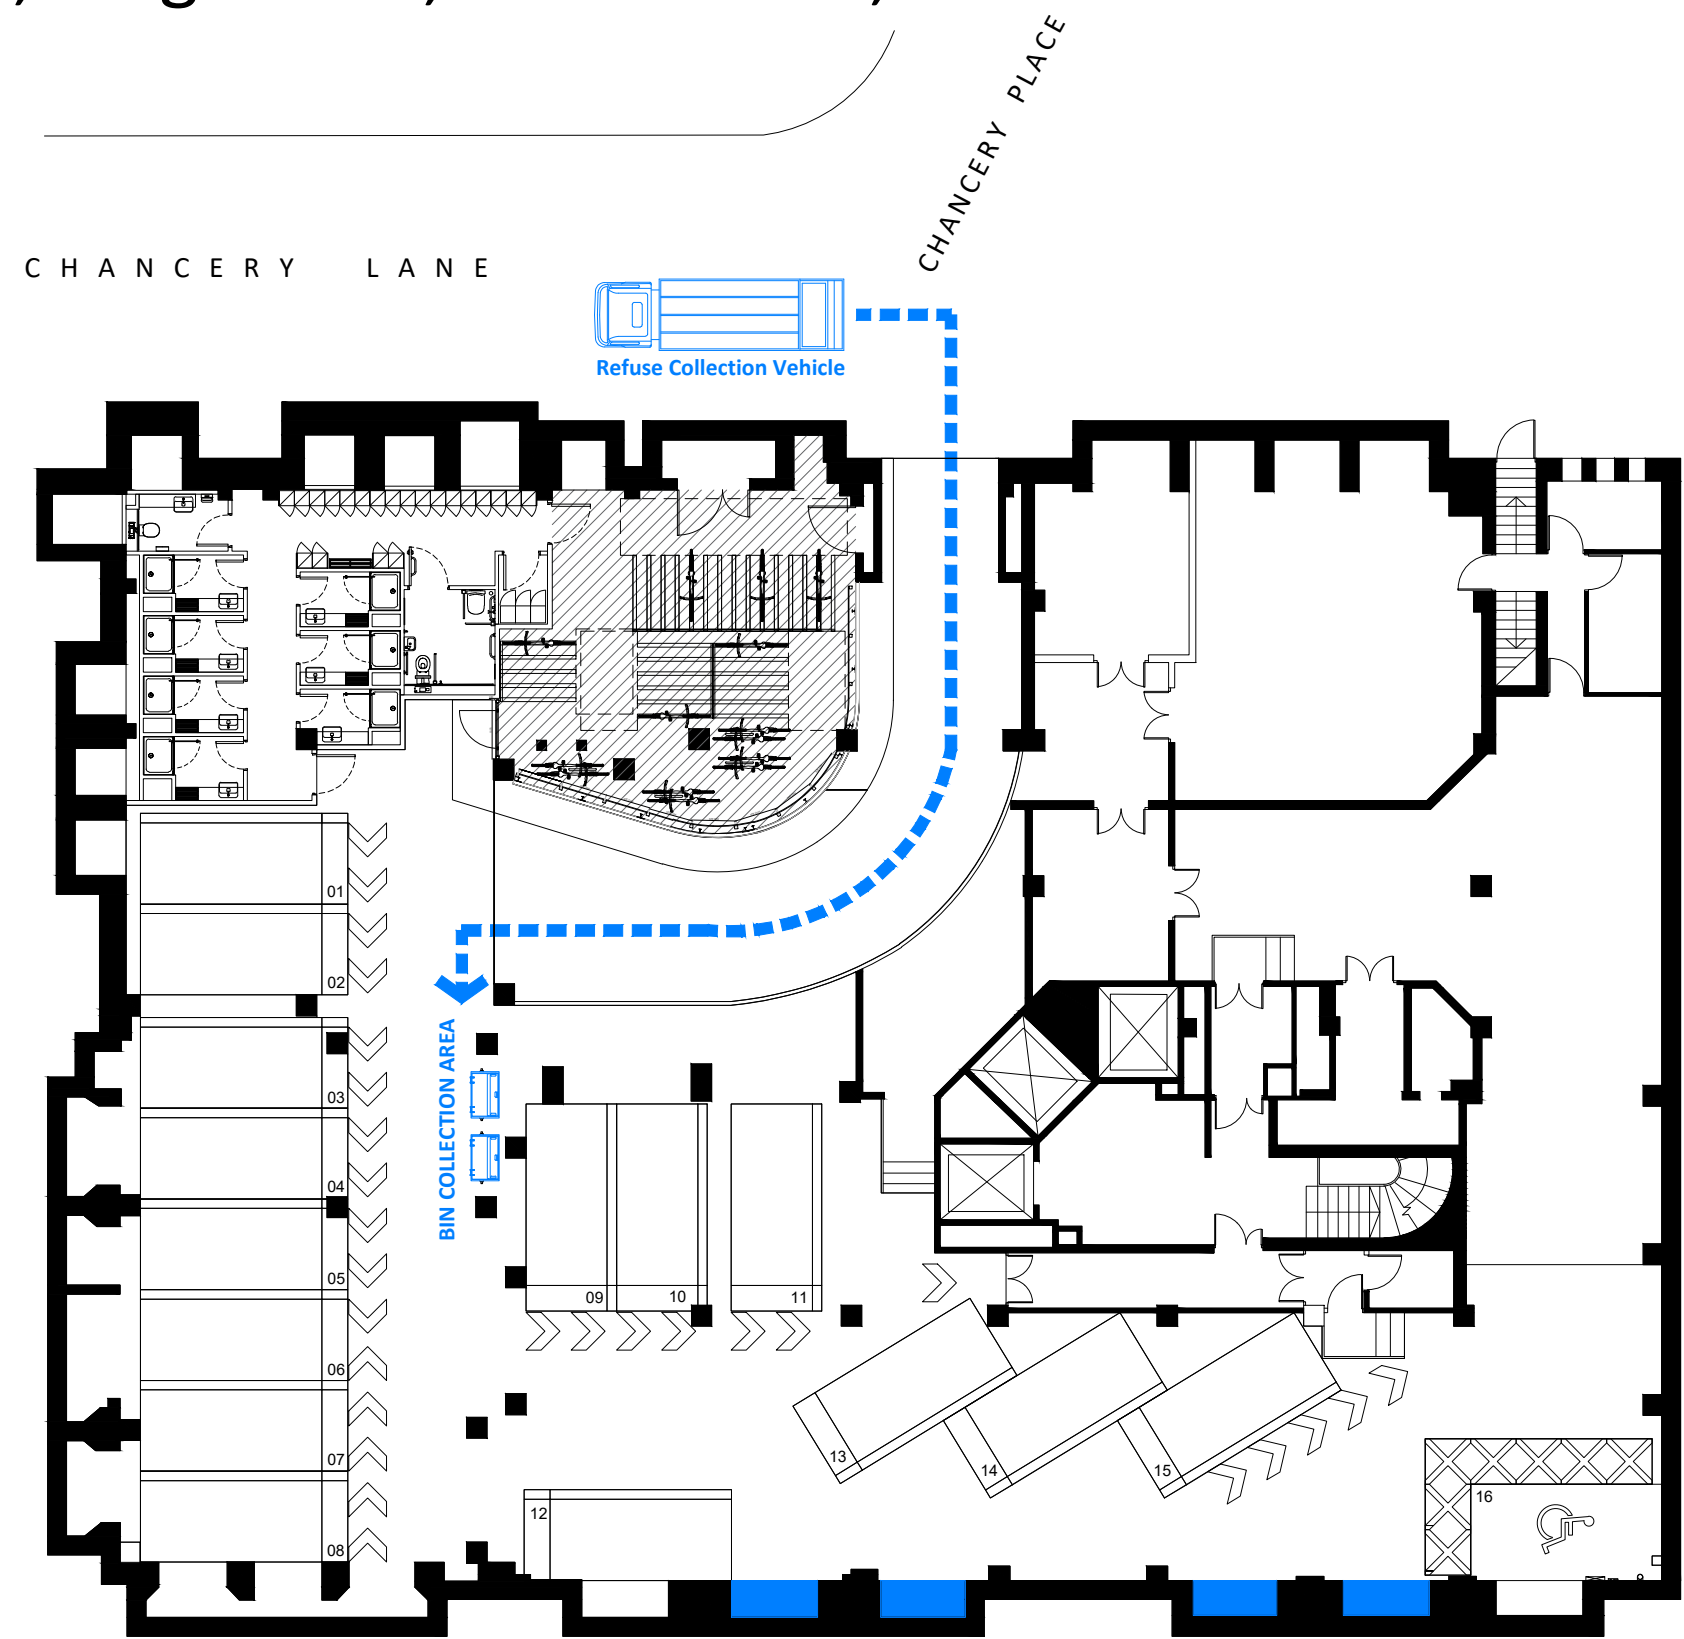


Ship Canal House, King Street, Manchester, M2

Basement Floor

Bin Store Plan

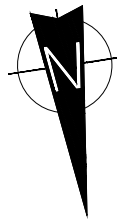

Basement Floor