


BROADHURST HOUSE

EXTENT OF 1950'S INFILL EXTENSION

LEE HOUSE

01 EXISTING GA LEVEL -01
SCALE: 1:100

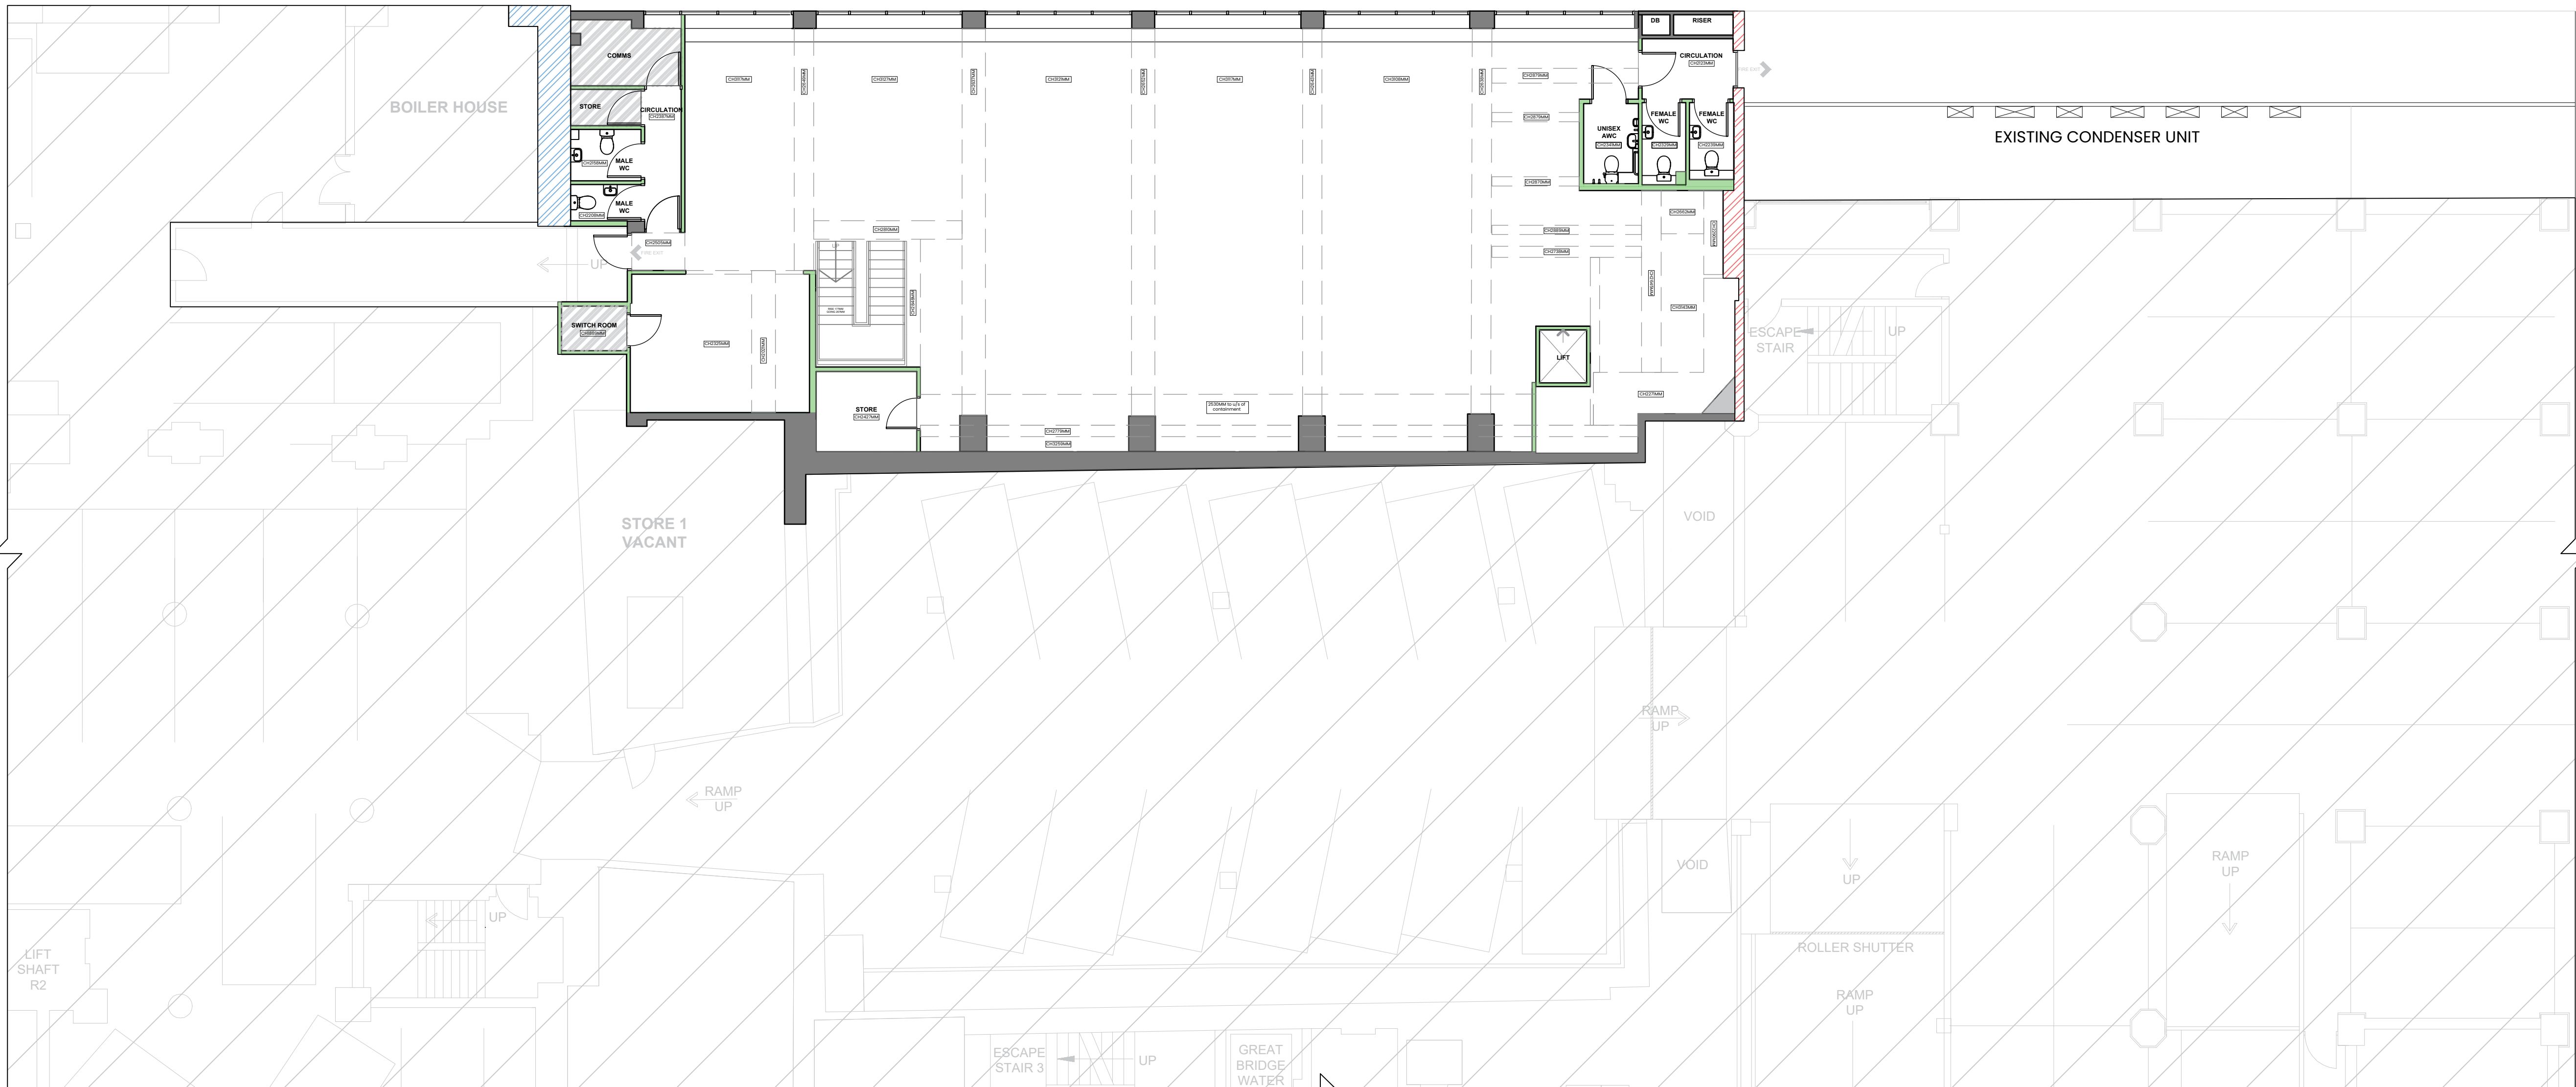

KEY TO AGE OF BUILDING FABRIC:

- BROADHURST HOUSE**
FABRIC DATING FROM 1896-1898
- LEE HOUSE**
FABRIC DATING FROM 1930'S
- INFILL EXTENSION**
FABRIC DATING FROM 1950'S
- INFILL REFURBISHMENT**
FABRIC DATING FROM 1990'S
- OUTSIDE OF SCOPE**
NO WORKS PROPOSED

REV	DATE	DESCRIPTION

CLIENT	THE GROWTH COMPANY
PROJECT	MANCHESTER REFURBISHMENT 90 BRIDGEWATER ST, M1 5JW

CLIENT		DRAWING TITLE		
THE GROWTH COMPANY		EXISTING GA		
		LEVEL -01		
PROJECT		STATUS		
		FOR PLANNING		
		DATE	SCALE @ A1	JOB NO.
		DRAWN BY	REV	DRAWING NO.
MANCHESTER REFURBISHMENT		APRIL 2026	1:100	P9137
90 BRIDGEWATER ST, M1 5JW		MD	/	006