


Application boundary
262 sqm or 0.262 ha

Site ownership boundary
47130 sqm or 47.13 ha

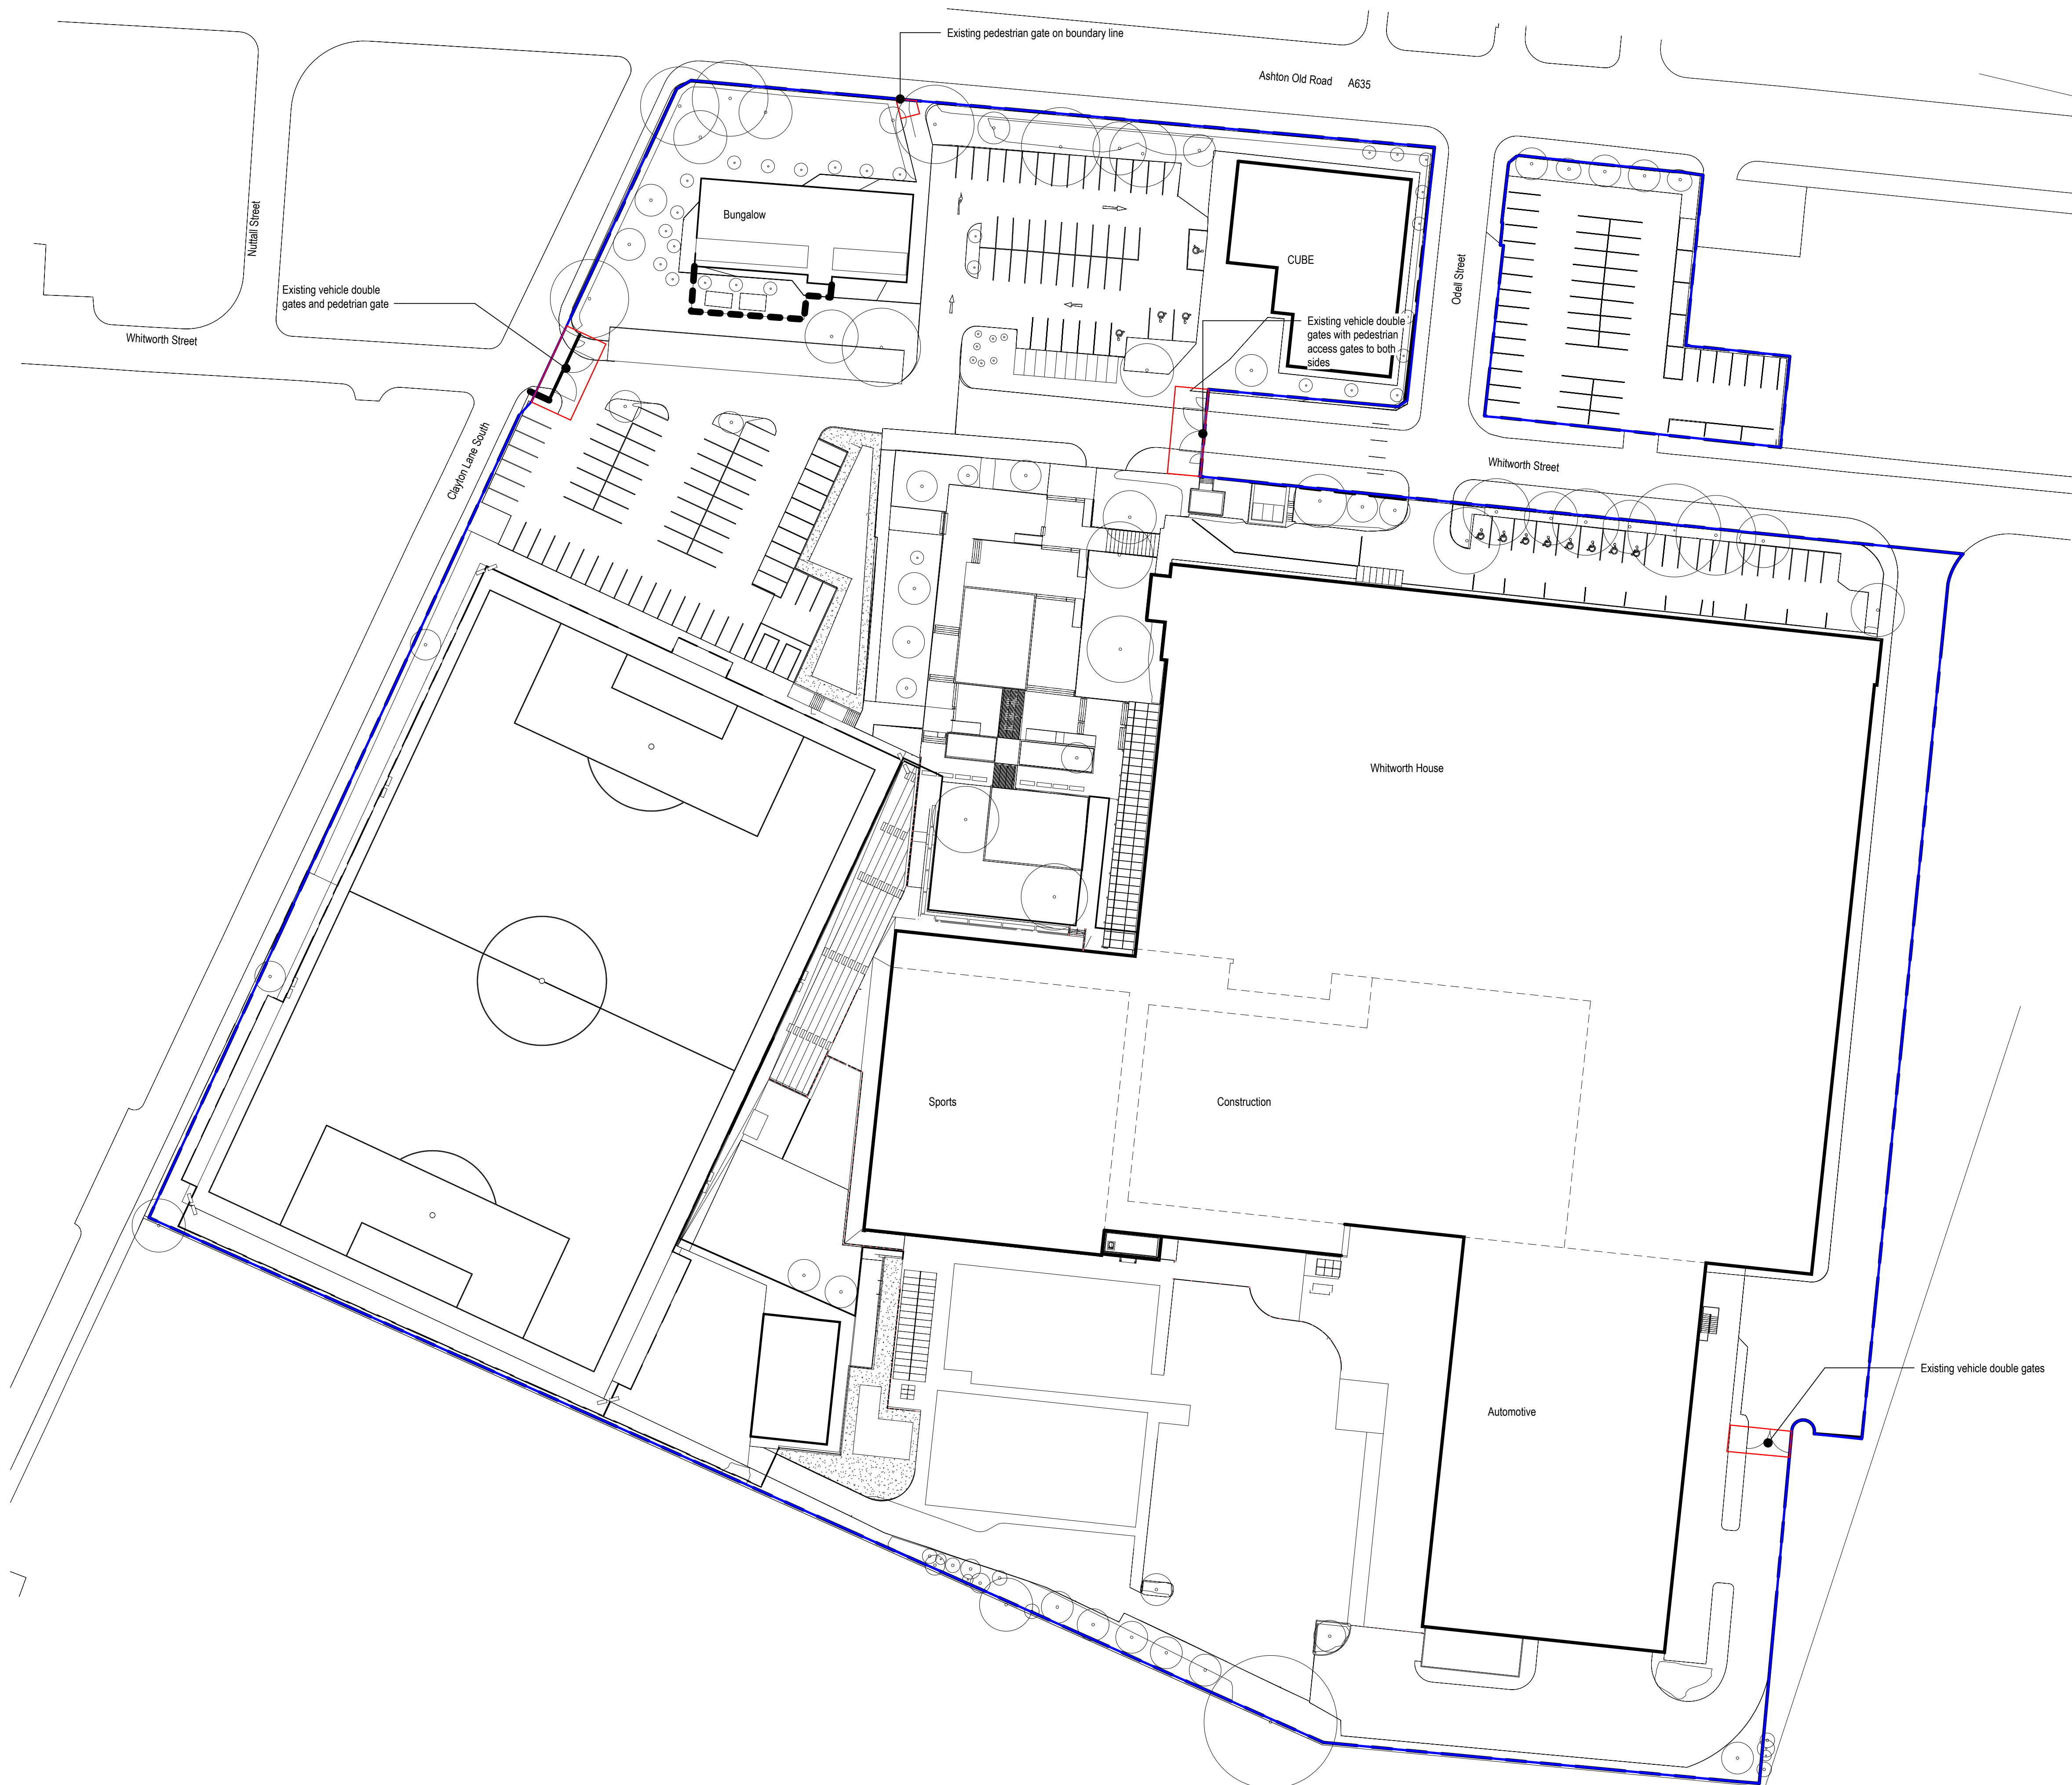