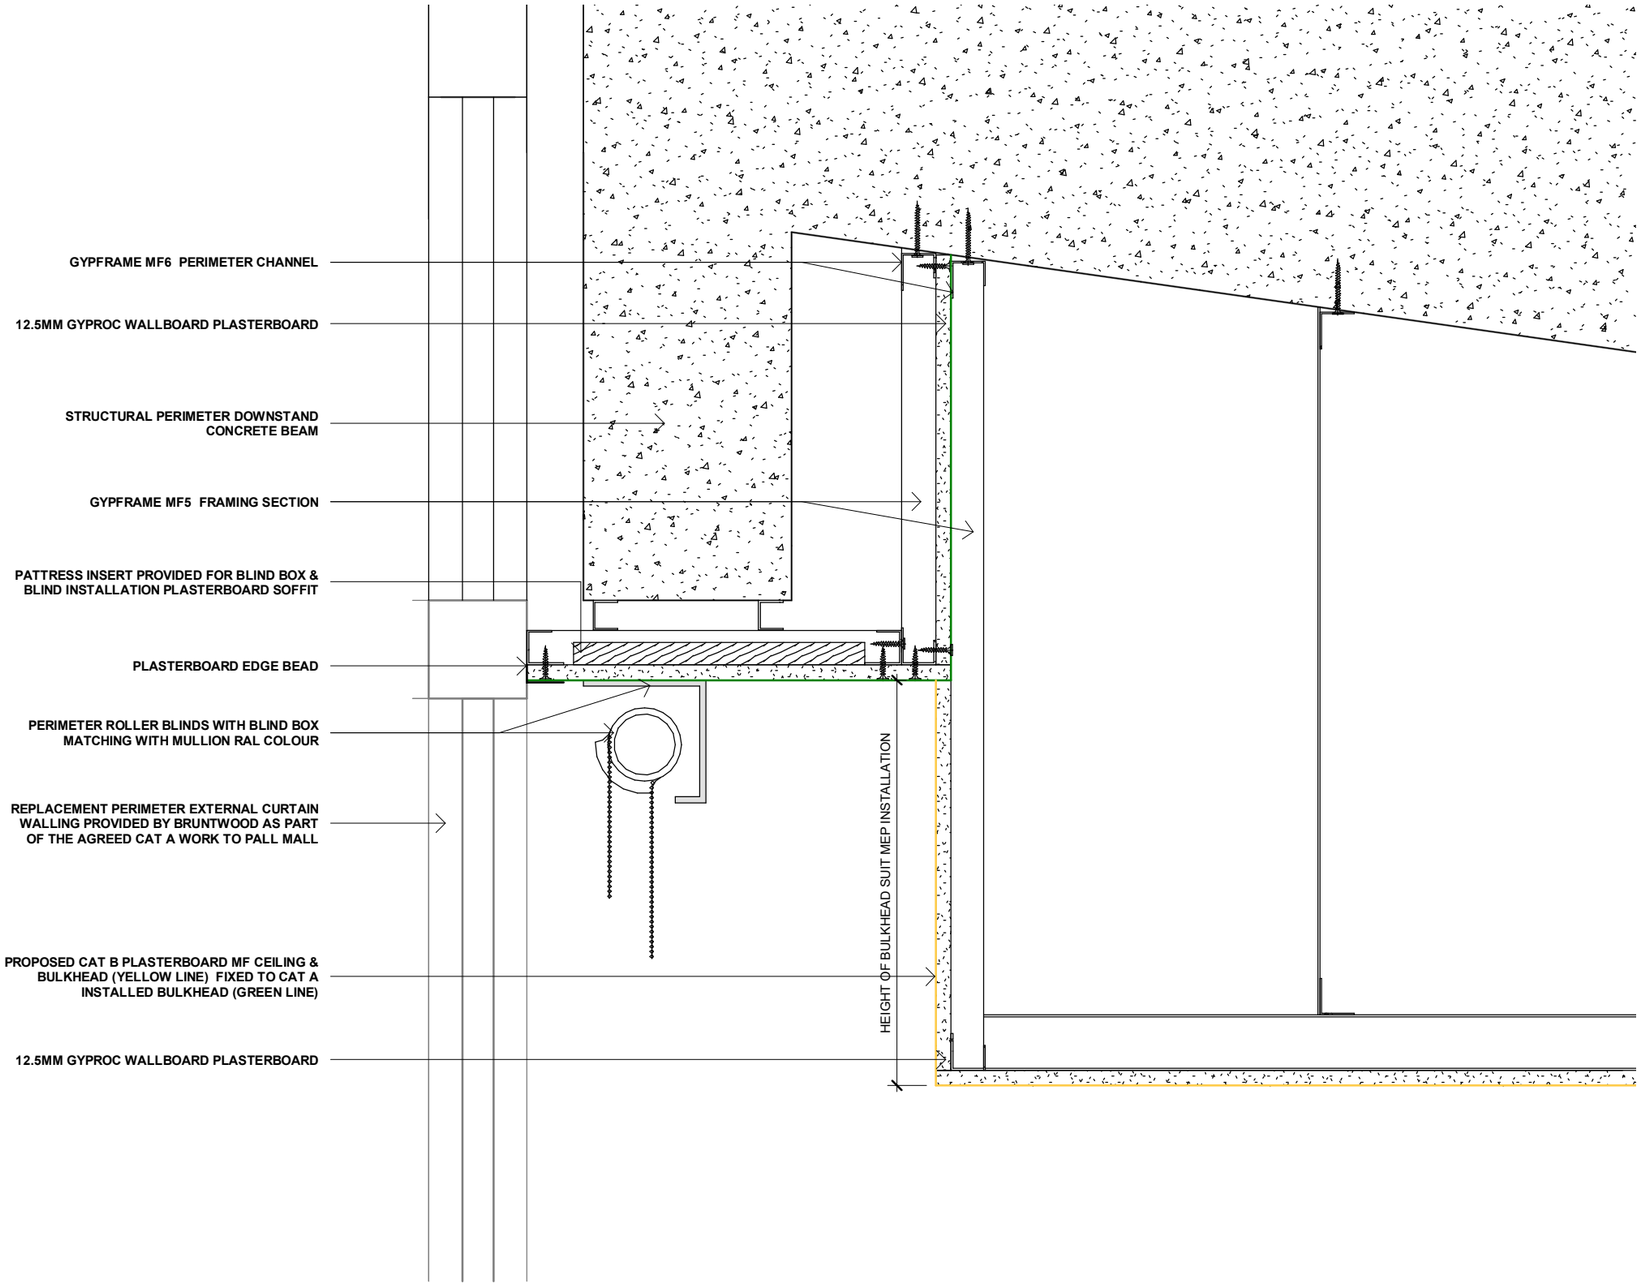


1 (PR) TYPICAL PERIMETER BULKHEAD

1 : 5

0 1m 2m 5m 10m 20m

ORIGINAL A3

\Drawing Note

DRAWINGS MAYBE SCALED FOR LOCAL AUTHORITY & PLANNING PURPOSE ONLY

Copyright Protected: STAMP ARCHITECTS LIMITED
Company Registration No. 12034339

FOR PLANNING

\General Notes

PROPOSED PLASTERBOARD CEILINGS WITH PERIMETER BULKHEAD LOACTED IN THE FOLLOWING ROOM LOCATIONS

04.005 - 8P MEETING ROOM
04.006 - 4P MEETING ROOM
04.009 - 8P MEETING ROOM
04.020 - 8P MEETING ROOM
04.024 - 4P MEETING ROOM
04.027 - 10P MEETING ROOM

\Rev	\By	\Description	\Date
01	DJ	FIRST DRAWING ISSUE	27/10/25

STAMP ARCHITECTS

\Project Info

\Site Address 21 BLOOMSBURY STRRET

\Client Name MORGAN CAPITAL / MACE

\Drawing Info

(PR) TYPICAL PERIMETER BULKHEAD DETAIL

\Drawing Ref

\Date	\Scale	\Sheet Size
29/11/24	**1 : 5**	**A3**

\Project No.	\Drawing No.	\Revision
SA_131	**(05) 102**	**01**