

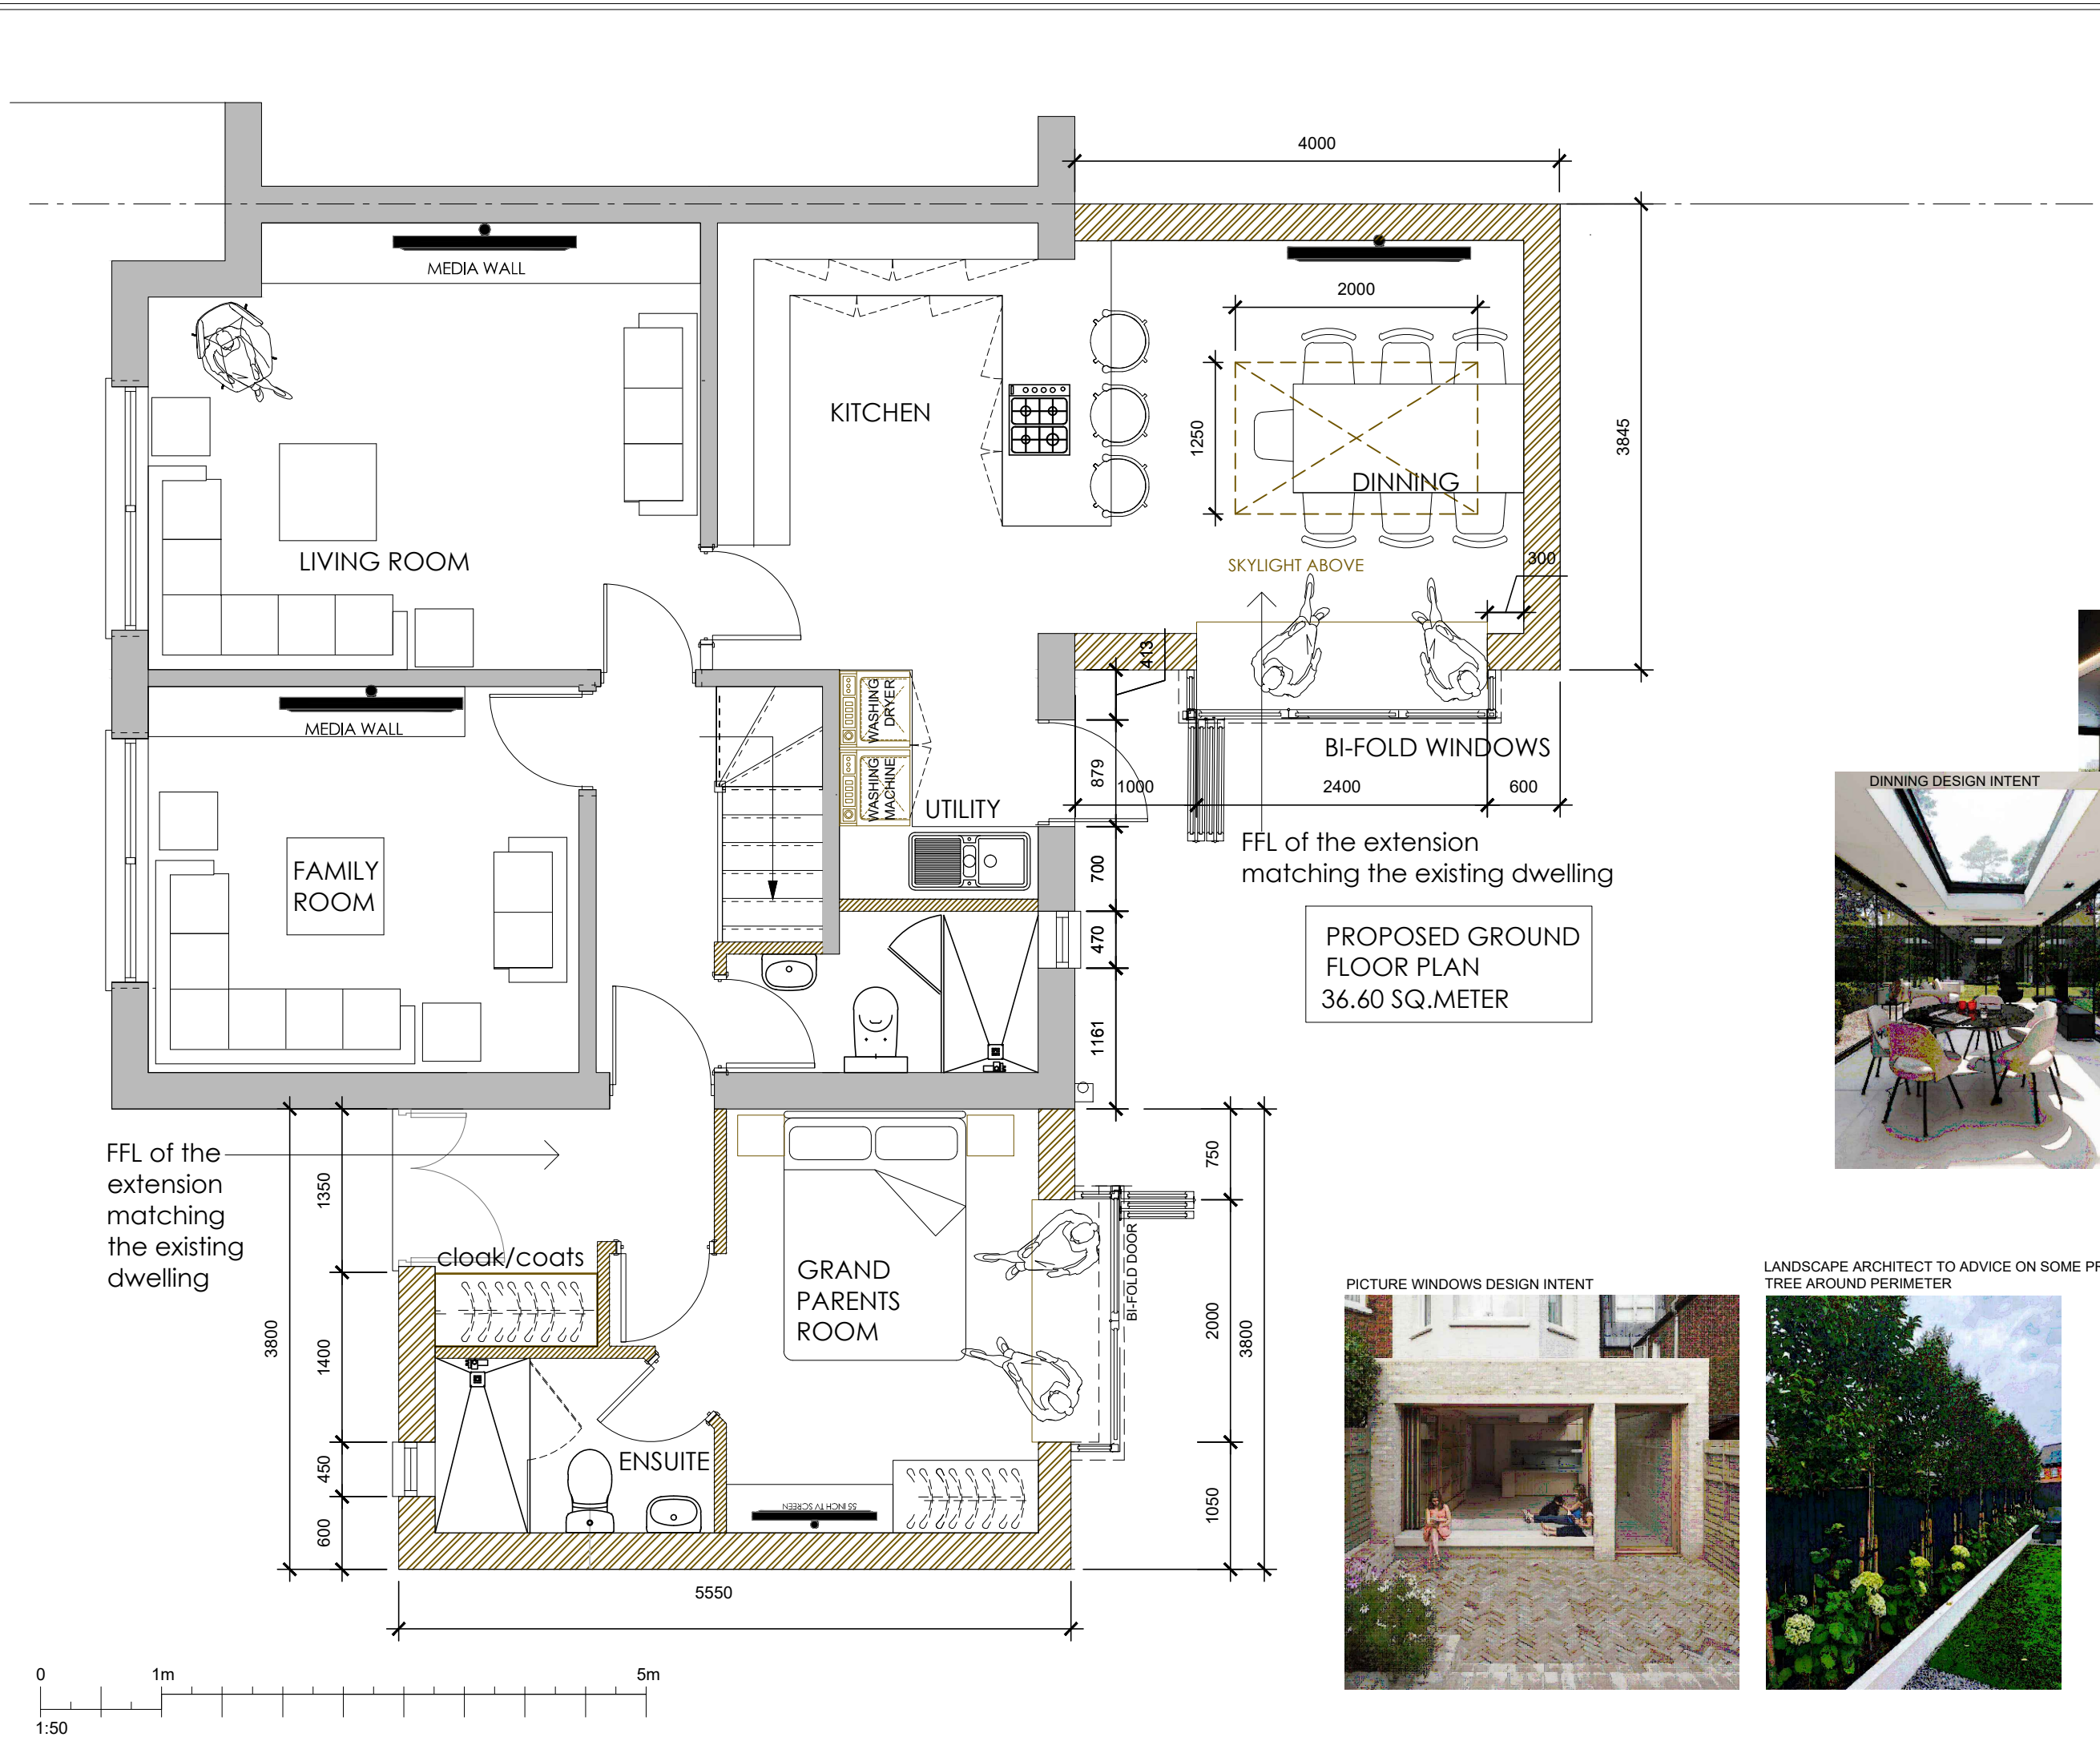
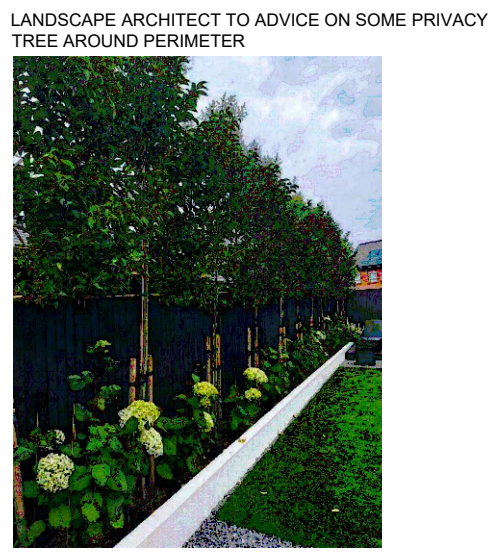


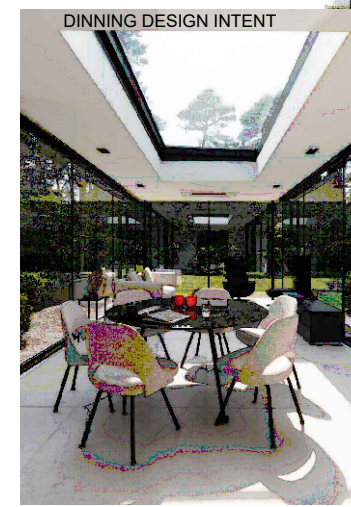

General Notes

The Contractor is to check all dimensions on site and report any discrepancies to the Contract Administrator. This drawing is to be read in conjunction with all other standard documentation. Dimensions are not to be scaled from this drawing.

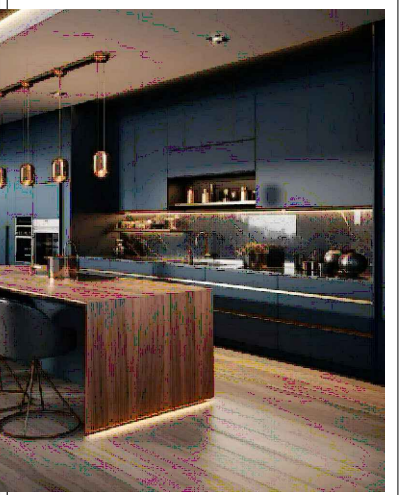

P5	Planning Issue	16/12/25
P4	Planning Issue	20/11/25
P3	Planning Issue	09/11/25
P2	Planning Issue	15/10/25
P1	Planning Issue	02/07/25
No.	Revision /Issue	Date

RUBEEN KADRI
ARCHITECTURAL DESIGN STUDIO
07767935960
rubeenk@yahoo.com

Project Name and Address :
7 NORFOLK AVENUE MANCHESTER
M8 7BF

Client :
Titi Banza

Title :
PROPOSED GROUND FLOOR LAYOUT PLAN

Project No : 28_2025	Drawn by : AG
Date : 02/07/25	Drawing No: PL-002
Scale : 1:50@A3	