


|                                                                    |    |      |      |      |      |      |      |      |      |
|--------------------------------------------------------------------|----|------|------|------|------|------|------|------|------|
| Scale Bars to be used as guidance only - refer to sheet size below |    |      |      |      |      |      |      |      |      |
| 1:100                                                              | mm | 1000 | 2000 | 3000 | 4000 | 5000 | 6000 | 7000 | 8000 |
| 1:200                                                              | mm | 1000 | 2000 | 3000 | 4000 | 5000 | 6000 | 7000 | 8000 |
| 1:500                                                              | m  | 15   | 30   | 45   | 60   | 75   | 90   | 105  | 120  |
| 1:1250                                                             | m  | 10   | 30   | 50   | 70   | 90   | 110  | 130  | 150  |

**Notes:**  
Drawings are based on survey data and may not accurately represent what is physically present.  
Do not scale from this drawing. All dimensions are to be verified on site before proceeding with the work.  
All dimensions are in millimeters unless noted otherwise.  
Purcell shall be notified in writing of any discrepancies.


**Key Plan**

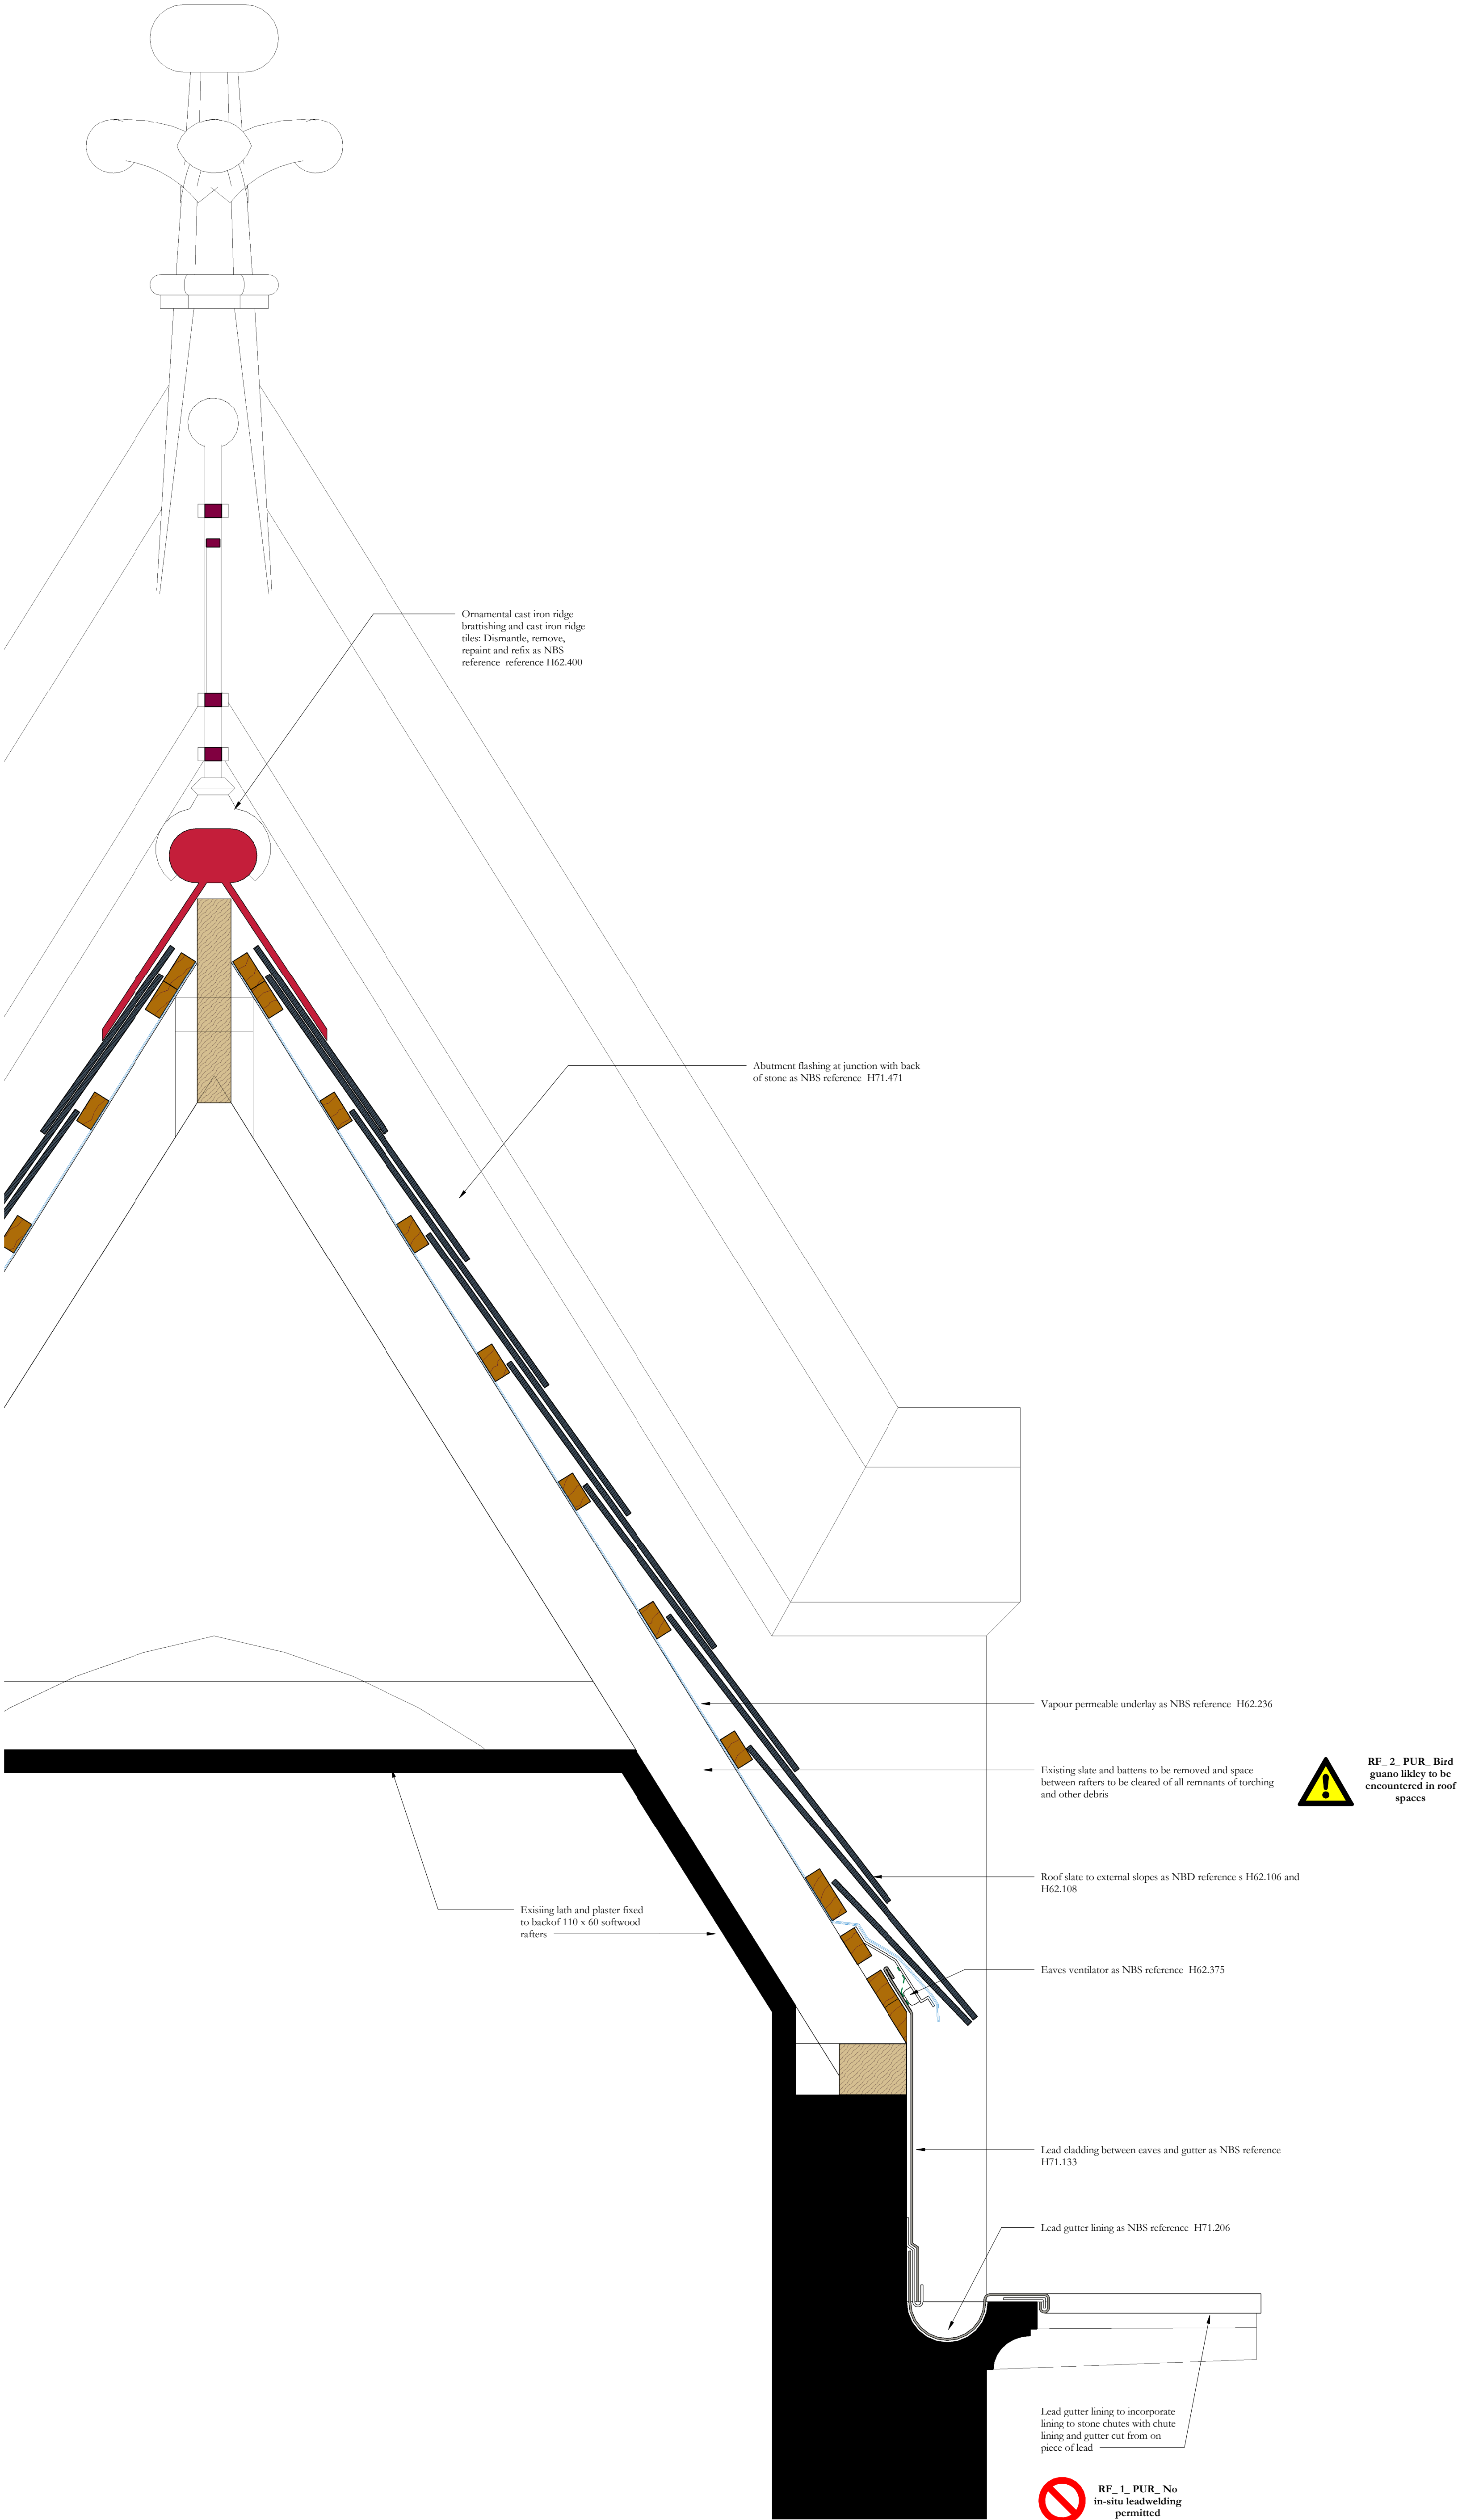

|       |            |          |       |                            |
|-------|------------|----------|-------|----------------------------|
| 02    | 04/01/2021 | JC       | GR    | See note in revision cloud |
| 01    | 24/06/2019 | JC       | GR    | Annotation amended         |
| -     | 29/04/2019 | GR       | GR    | First Issue                |
| ISSUE | DATE       | APPROVED | DRAWN | DESCRIPTION                |



OUR  
TOWN  
HALL  
PROJECT

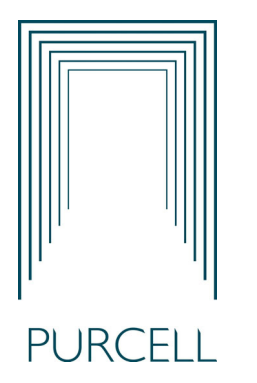

PURCELL

Project Office, Town Hall, MANCHESTER M60 2L1  
+44 (0) 7970 097 432  
www.purcelluk.com

|                |                                |
|----------------|--------------------------------|
| PROJECT STATUS | Riba Stage 5                   |
| CLIENT         | Manchester City Council        |
| PROJECT        | Our Town Hall                  |
| DRAWING TITLE  | Dormer roof and gutter details |
| SIZE & SCALE   | A1: 1 : 5                      |
| DRAWING STATUS | S4 Construction                |

|             |                             |
|-------------|-----------------------------|
| JOB NUMBER  | 236959                      |
| DRAWING NO. | OTH-PUR-TH-RF-DWG-A-7013 02 |

© PURCELL 2019. PURCELL IS THE TRADING NAME OF PURCELL ARCHITECTURE LTD.