


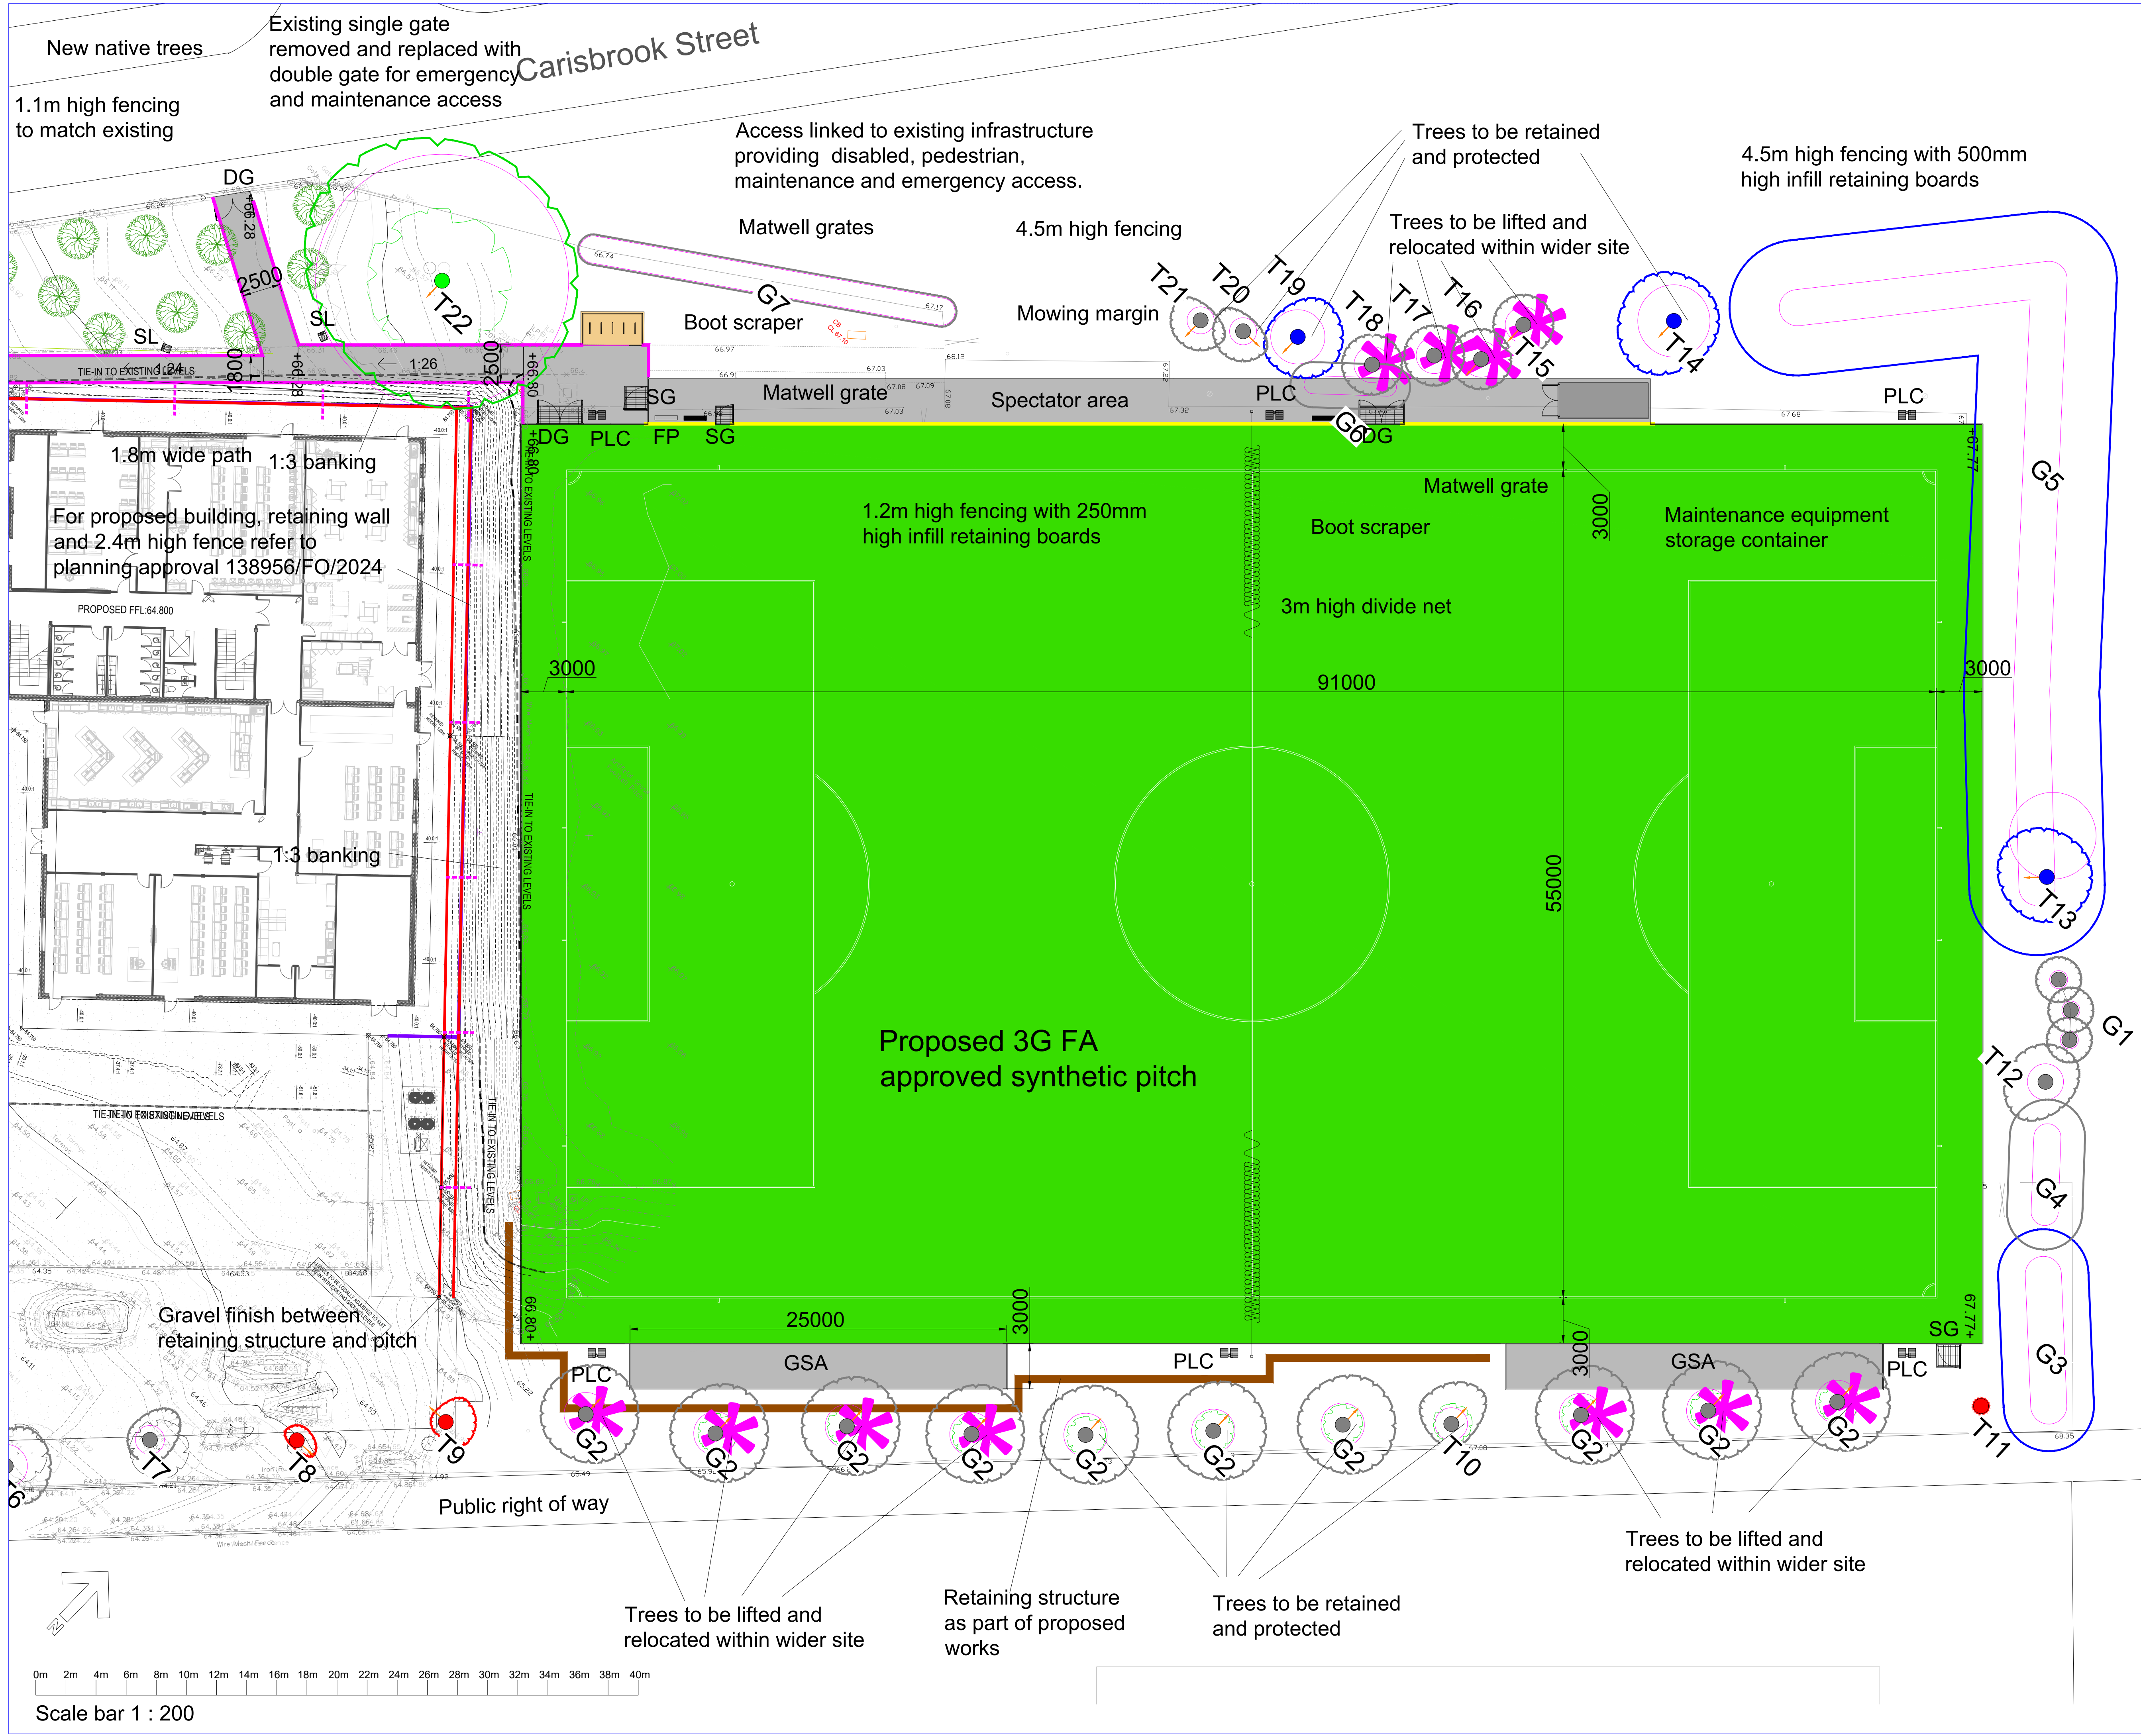

- NOTES
- Porous asphalt
 - 3G synthetic turf playing area
 - SG Single Gate
 - DG Double Gate
 - FP Feeder Pillar
 - PLC Pitch Light Column (15m high)
 - SL Street Light Column (6m high)
 - GSA Goal Storage Area
 - 1.1m high fencing to match existing
 - 1.2m high fencing with 250mm high infill retaining boards
 - 4.5m high fencing with 500mm high infill retaining boards
 - 4.5m high fencing
 - Retaining structure
 - For retaining structure and 2.4m high fence refer to planning approval 138956/FO/2024
 - Existing trees to be lifted and relocated with wider site
 - New native tree
- For pitch line markings see drawing MCA-MUK3213-11

Rev	Amendment	Date	By
-	Initial Issue		

Client: MANCHESTER COMMUNICATIONS ACADEMY M40 8NT

Project: 3G STP FA FRAMEWORK PROJECT

Drawing: PROPOSED PITCH LAYOUT

McARDLE SPORT TEC

Drawn	Checkd	Plot No	Date	Scale
NJM	01		28-01-24	1:200

Job No	Drawing No	Rev
	MCA-MUK3213-02	K