

REVISIONS:			
NO	REVISION	DATE	BY
01	PRELIMINARY ISSUE	BB	PM SM 19/02/26



ARCHITECT:
DLG ARCHITECTS



CLIENT:
LEGAL AND GENERAL

PROJECT TITLE:
OFG REFURBISHMENT


DRAWING TITLE:
PHOTOVOLTAIC PANELS
ROOF LAYOUT

FOR INFORMATION


PERSON RESPONSIBLE FOR:			
Design:	Review:	Authoring:	Issue:
BB	PM	SM	19/02/26
Project No:	Date:	Scale:	@ A0
79-1-17-1802	FEB 2026	1:100	
DRAWING NUMBER:	1718762-HEA-XX-07-DR-E-701002	51	PO1

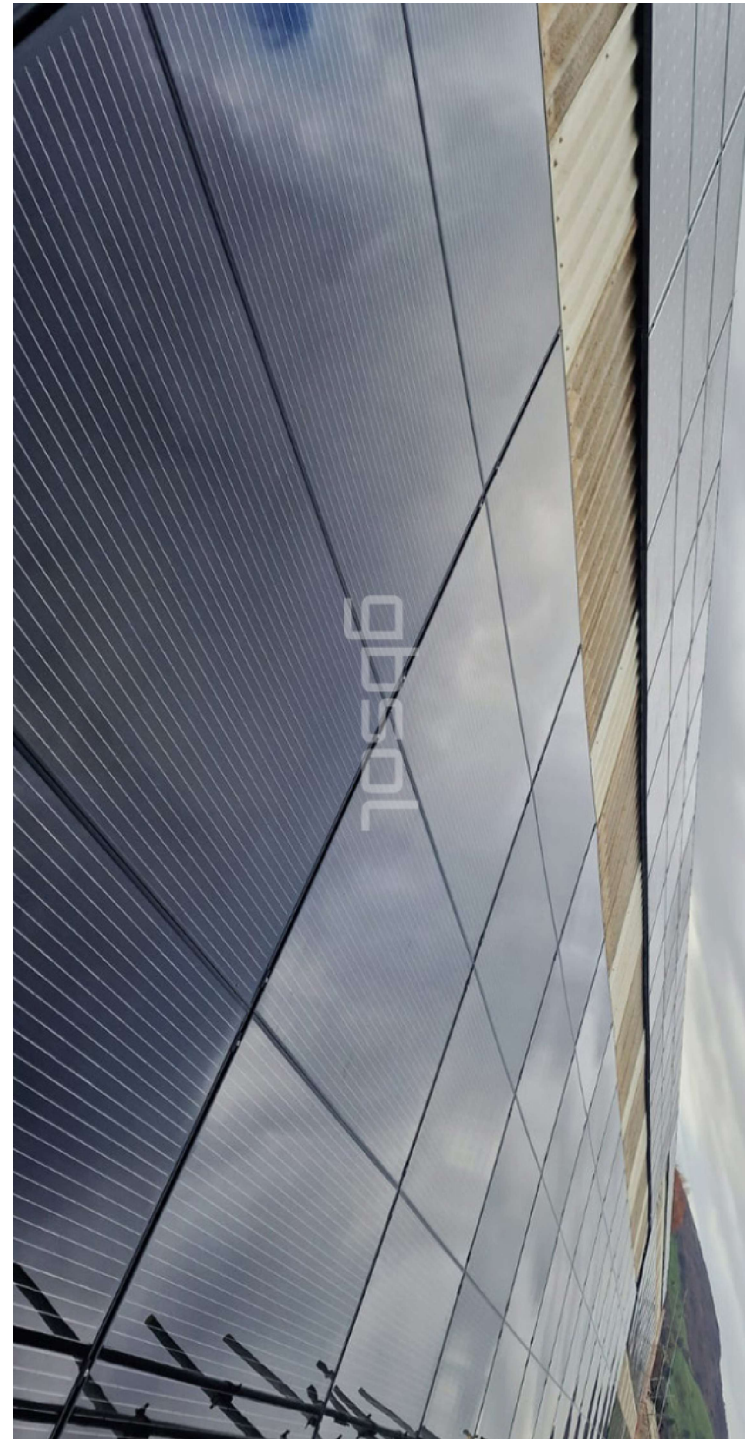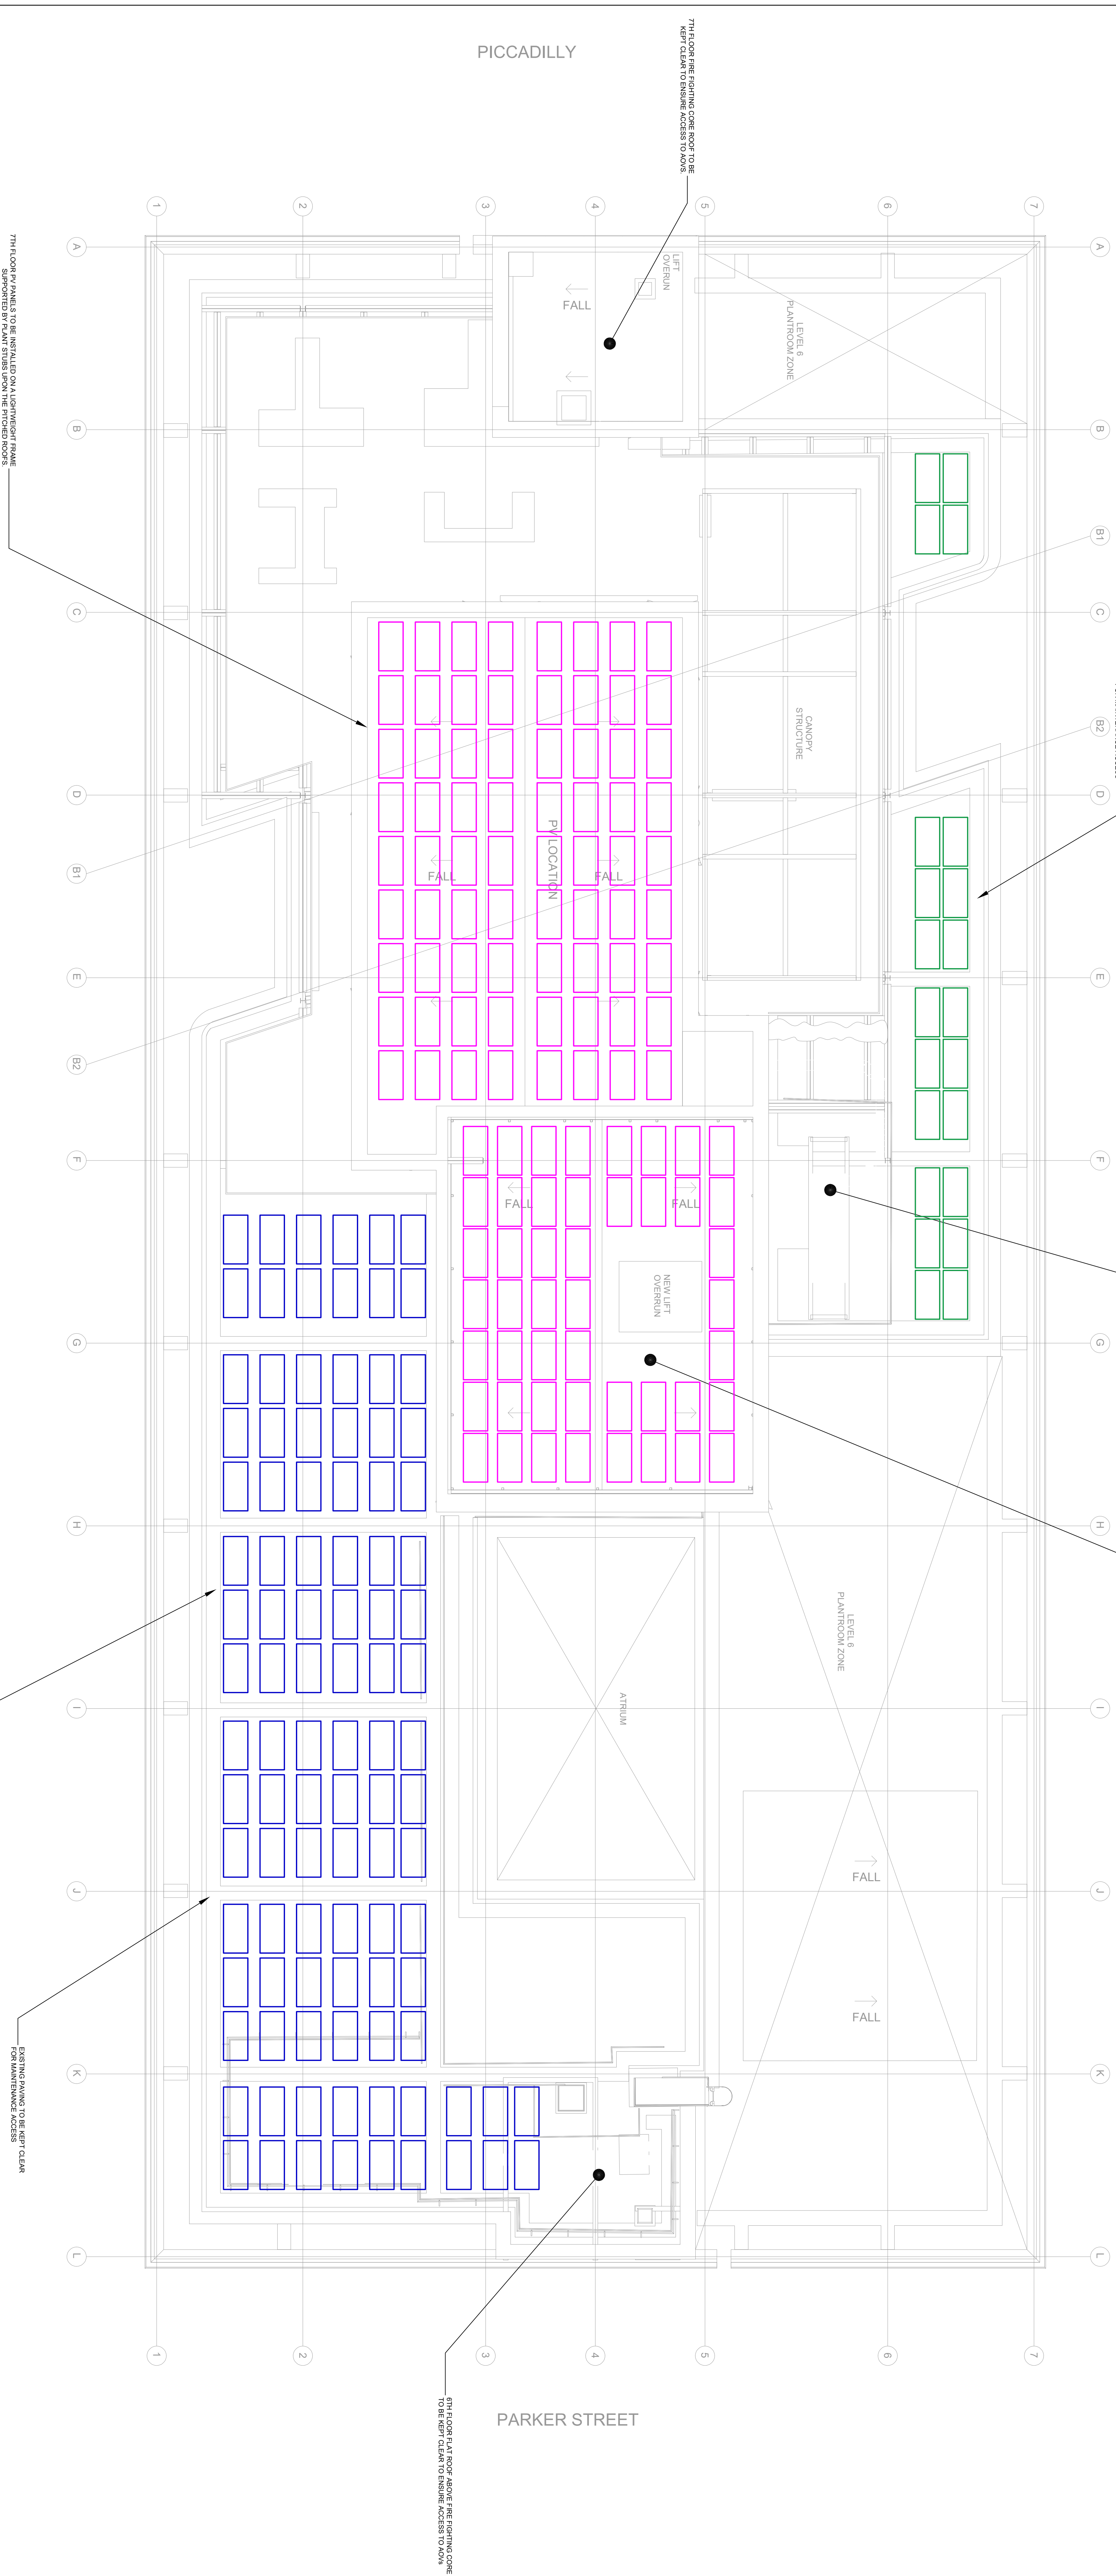

PV TYPE A PANEL
QUANTITY 18 TYPE A PITCH ROOF
NOTIONAL PITCH ANGLE 37°

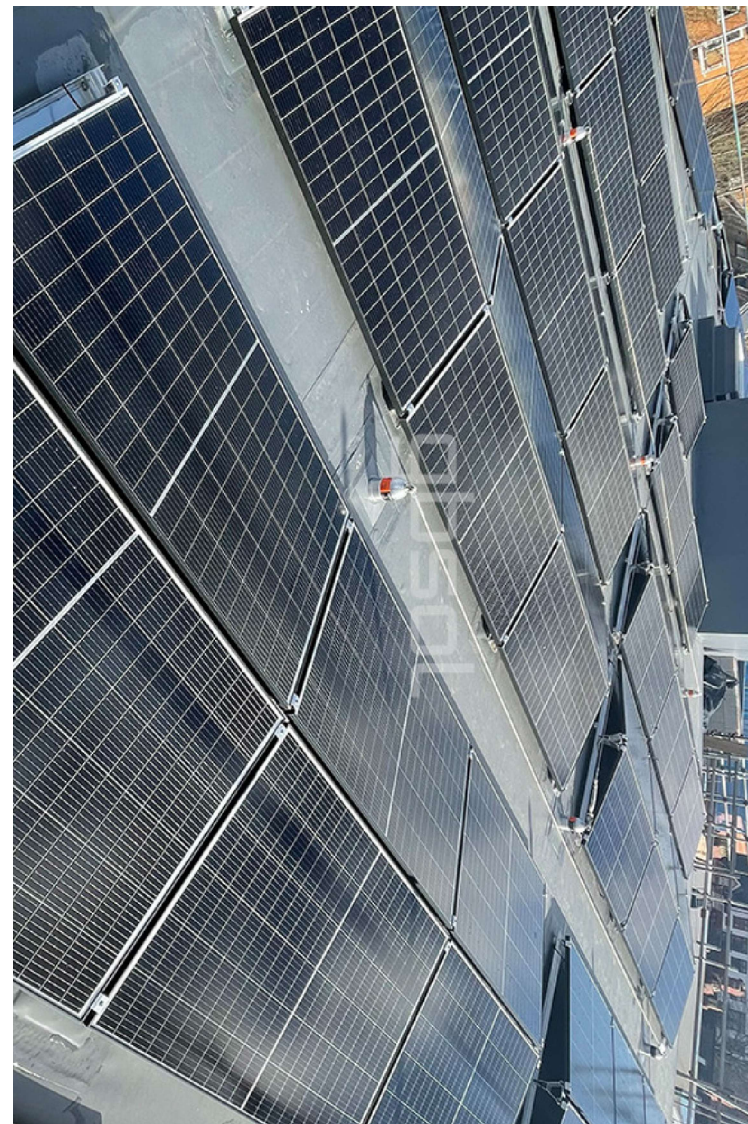

PV TYPE B PANEL
QUANTITY 22 TYPE B PITCH ROOF
NOTIONAL PITCH ANGLE 37°

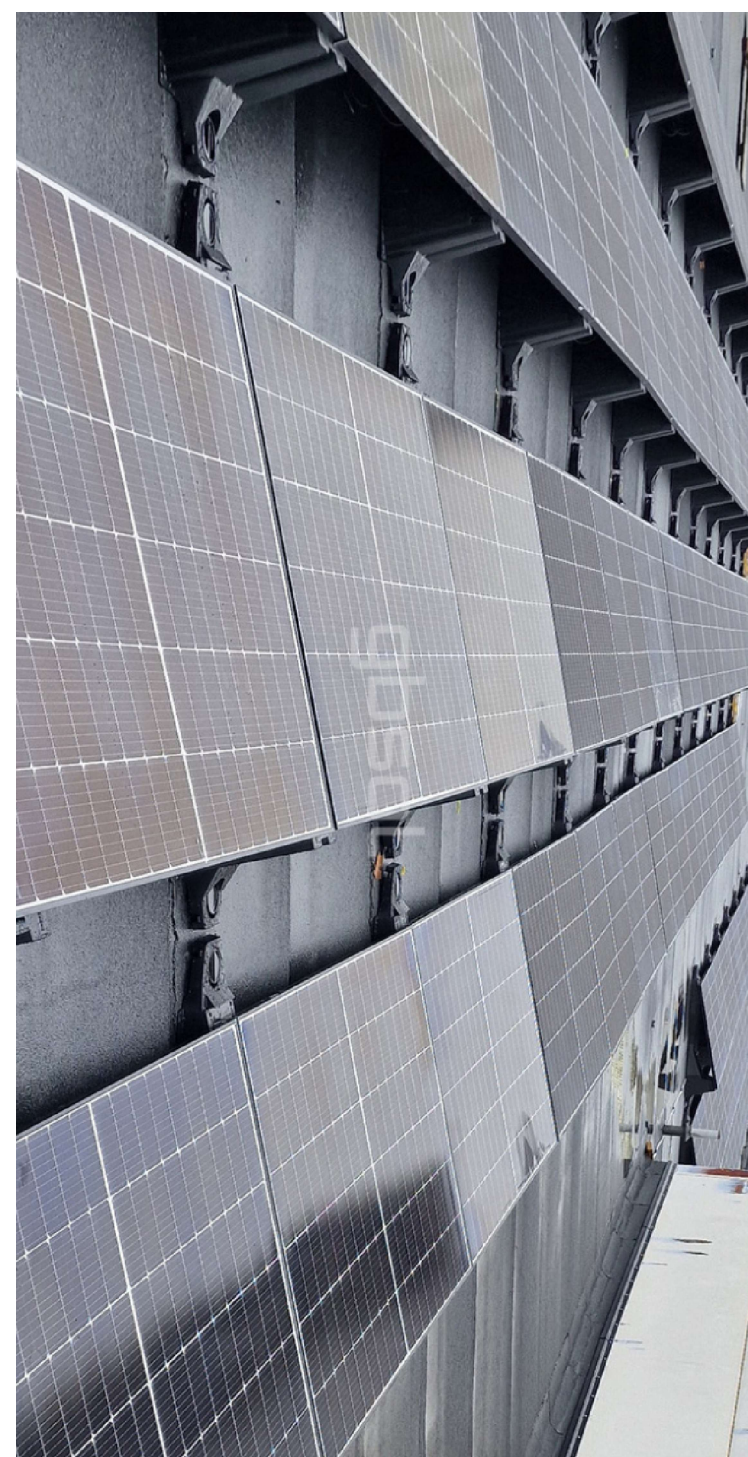

PV TYPE C PANEL
QUANTITY 102 TYPE C PITCH ROOF
NOTIONAL PITCH ANGLE 37°