



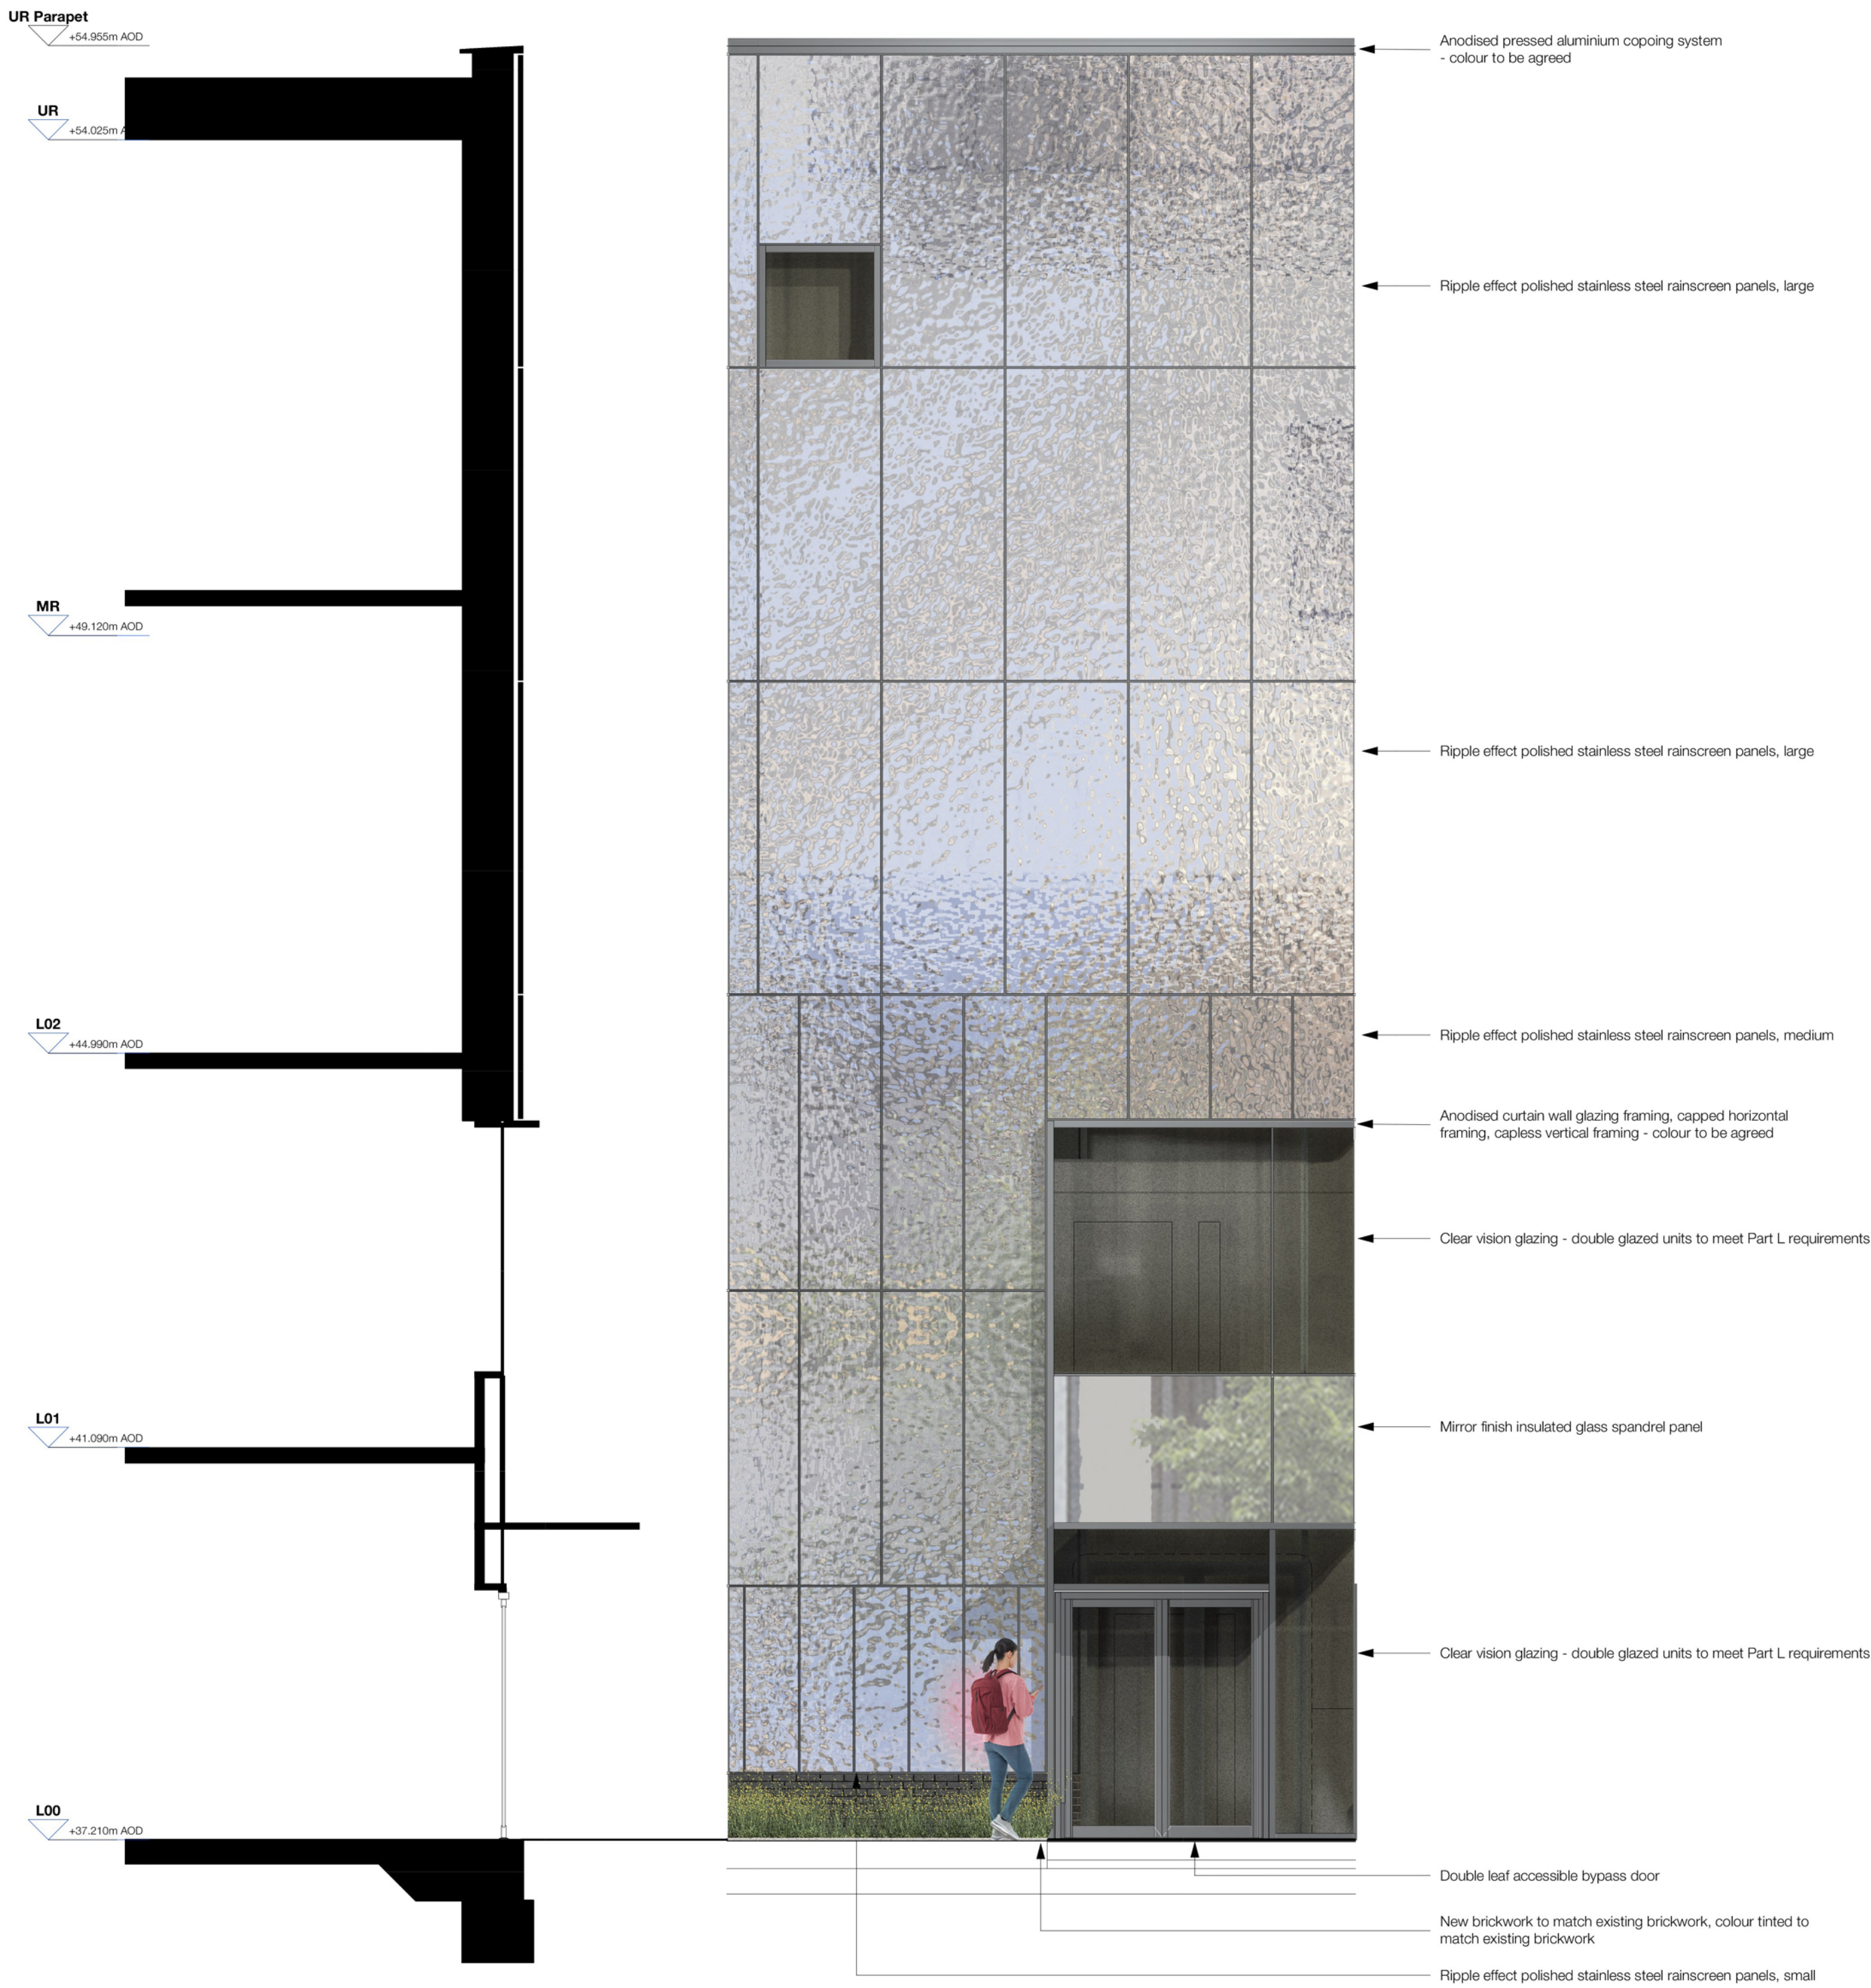

2 Proposed - Bay Study C Section
1 : 50

3 Proposed - Bay Study C Elevation
1 : 50

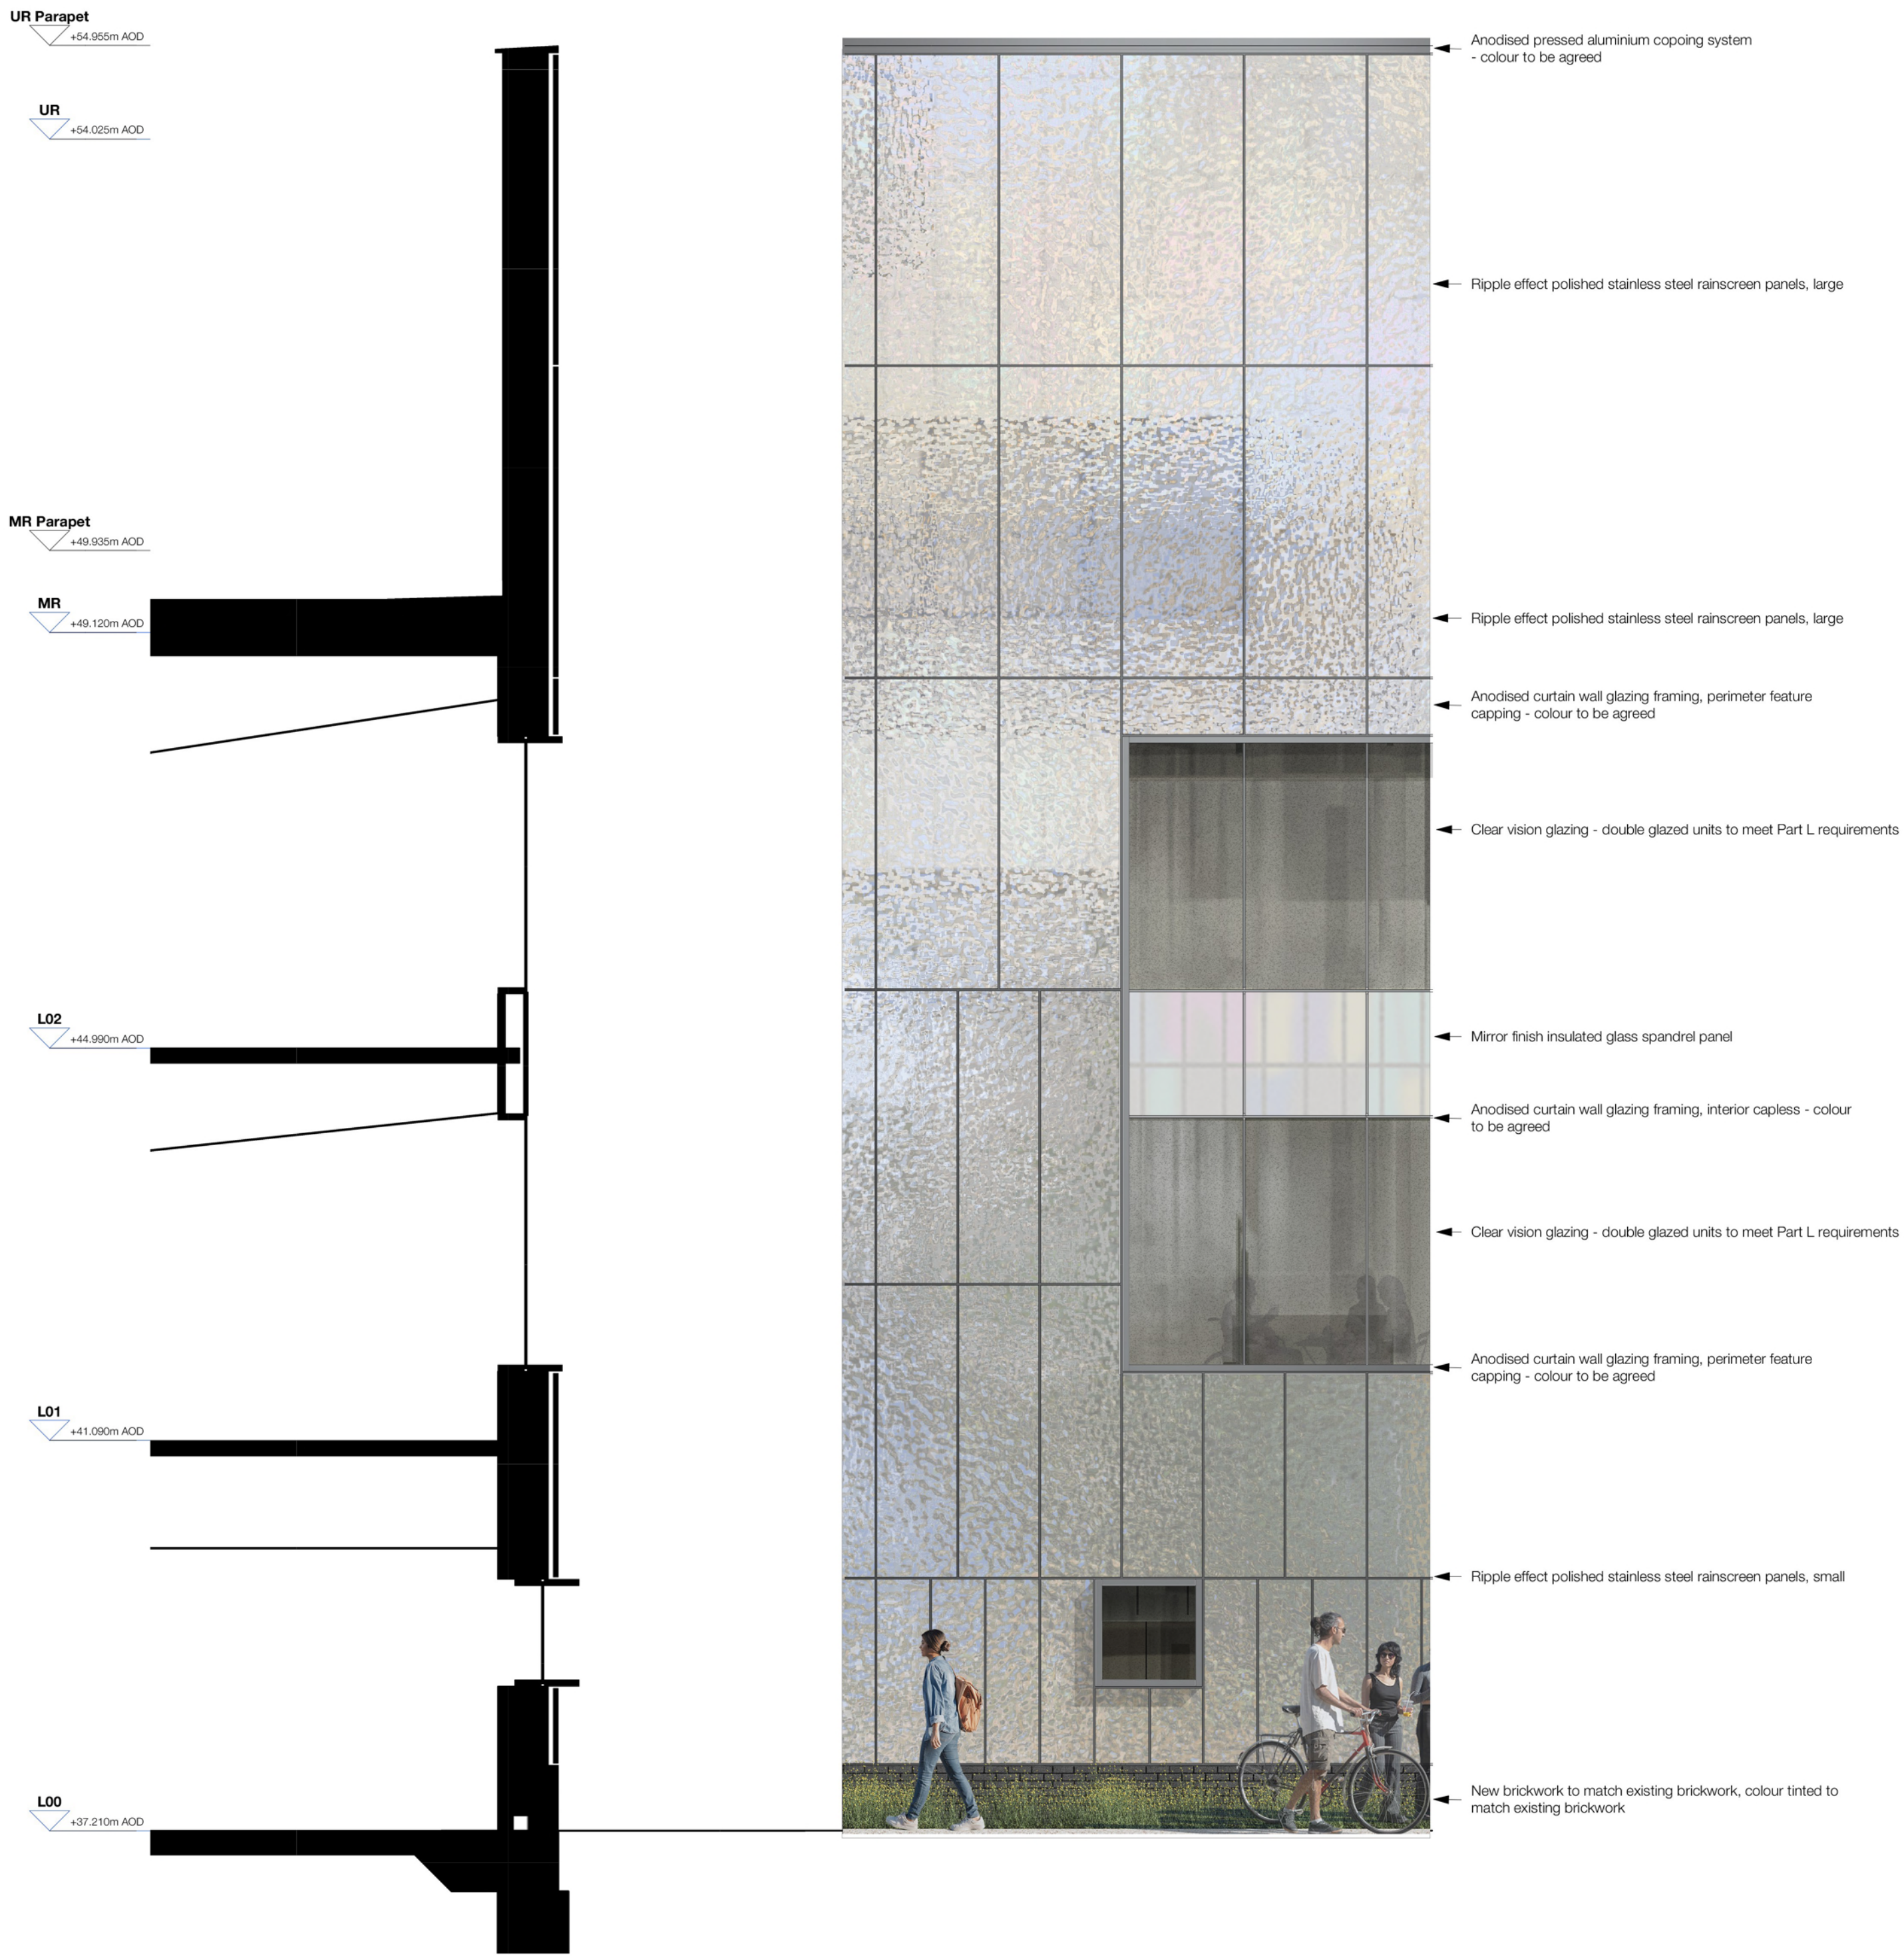

1 Proposed - Bay Study D Section
1 : 50

4 Proposed - Bay Study D Elevation
1 : 50

