


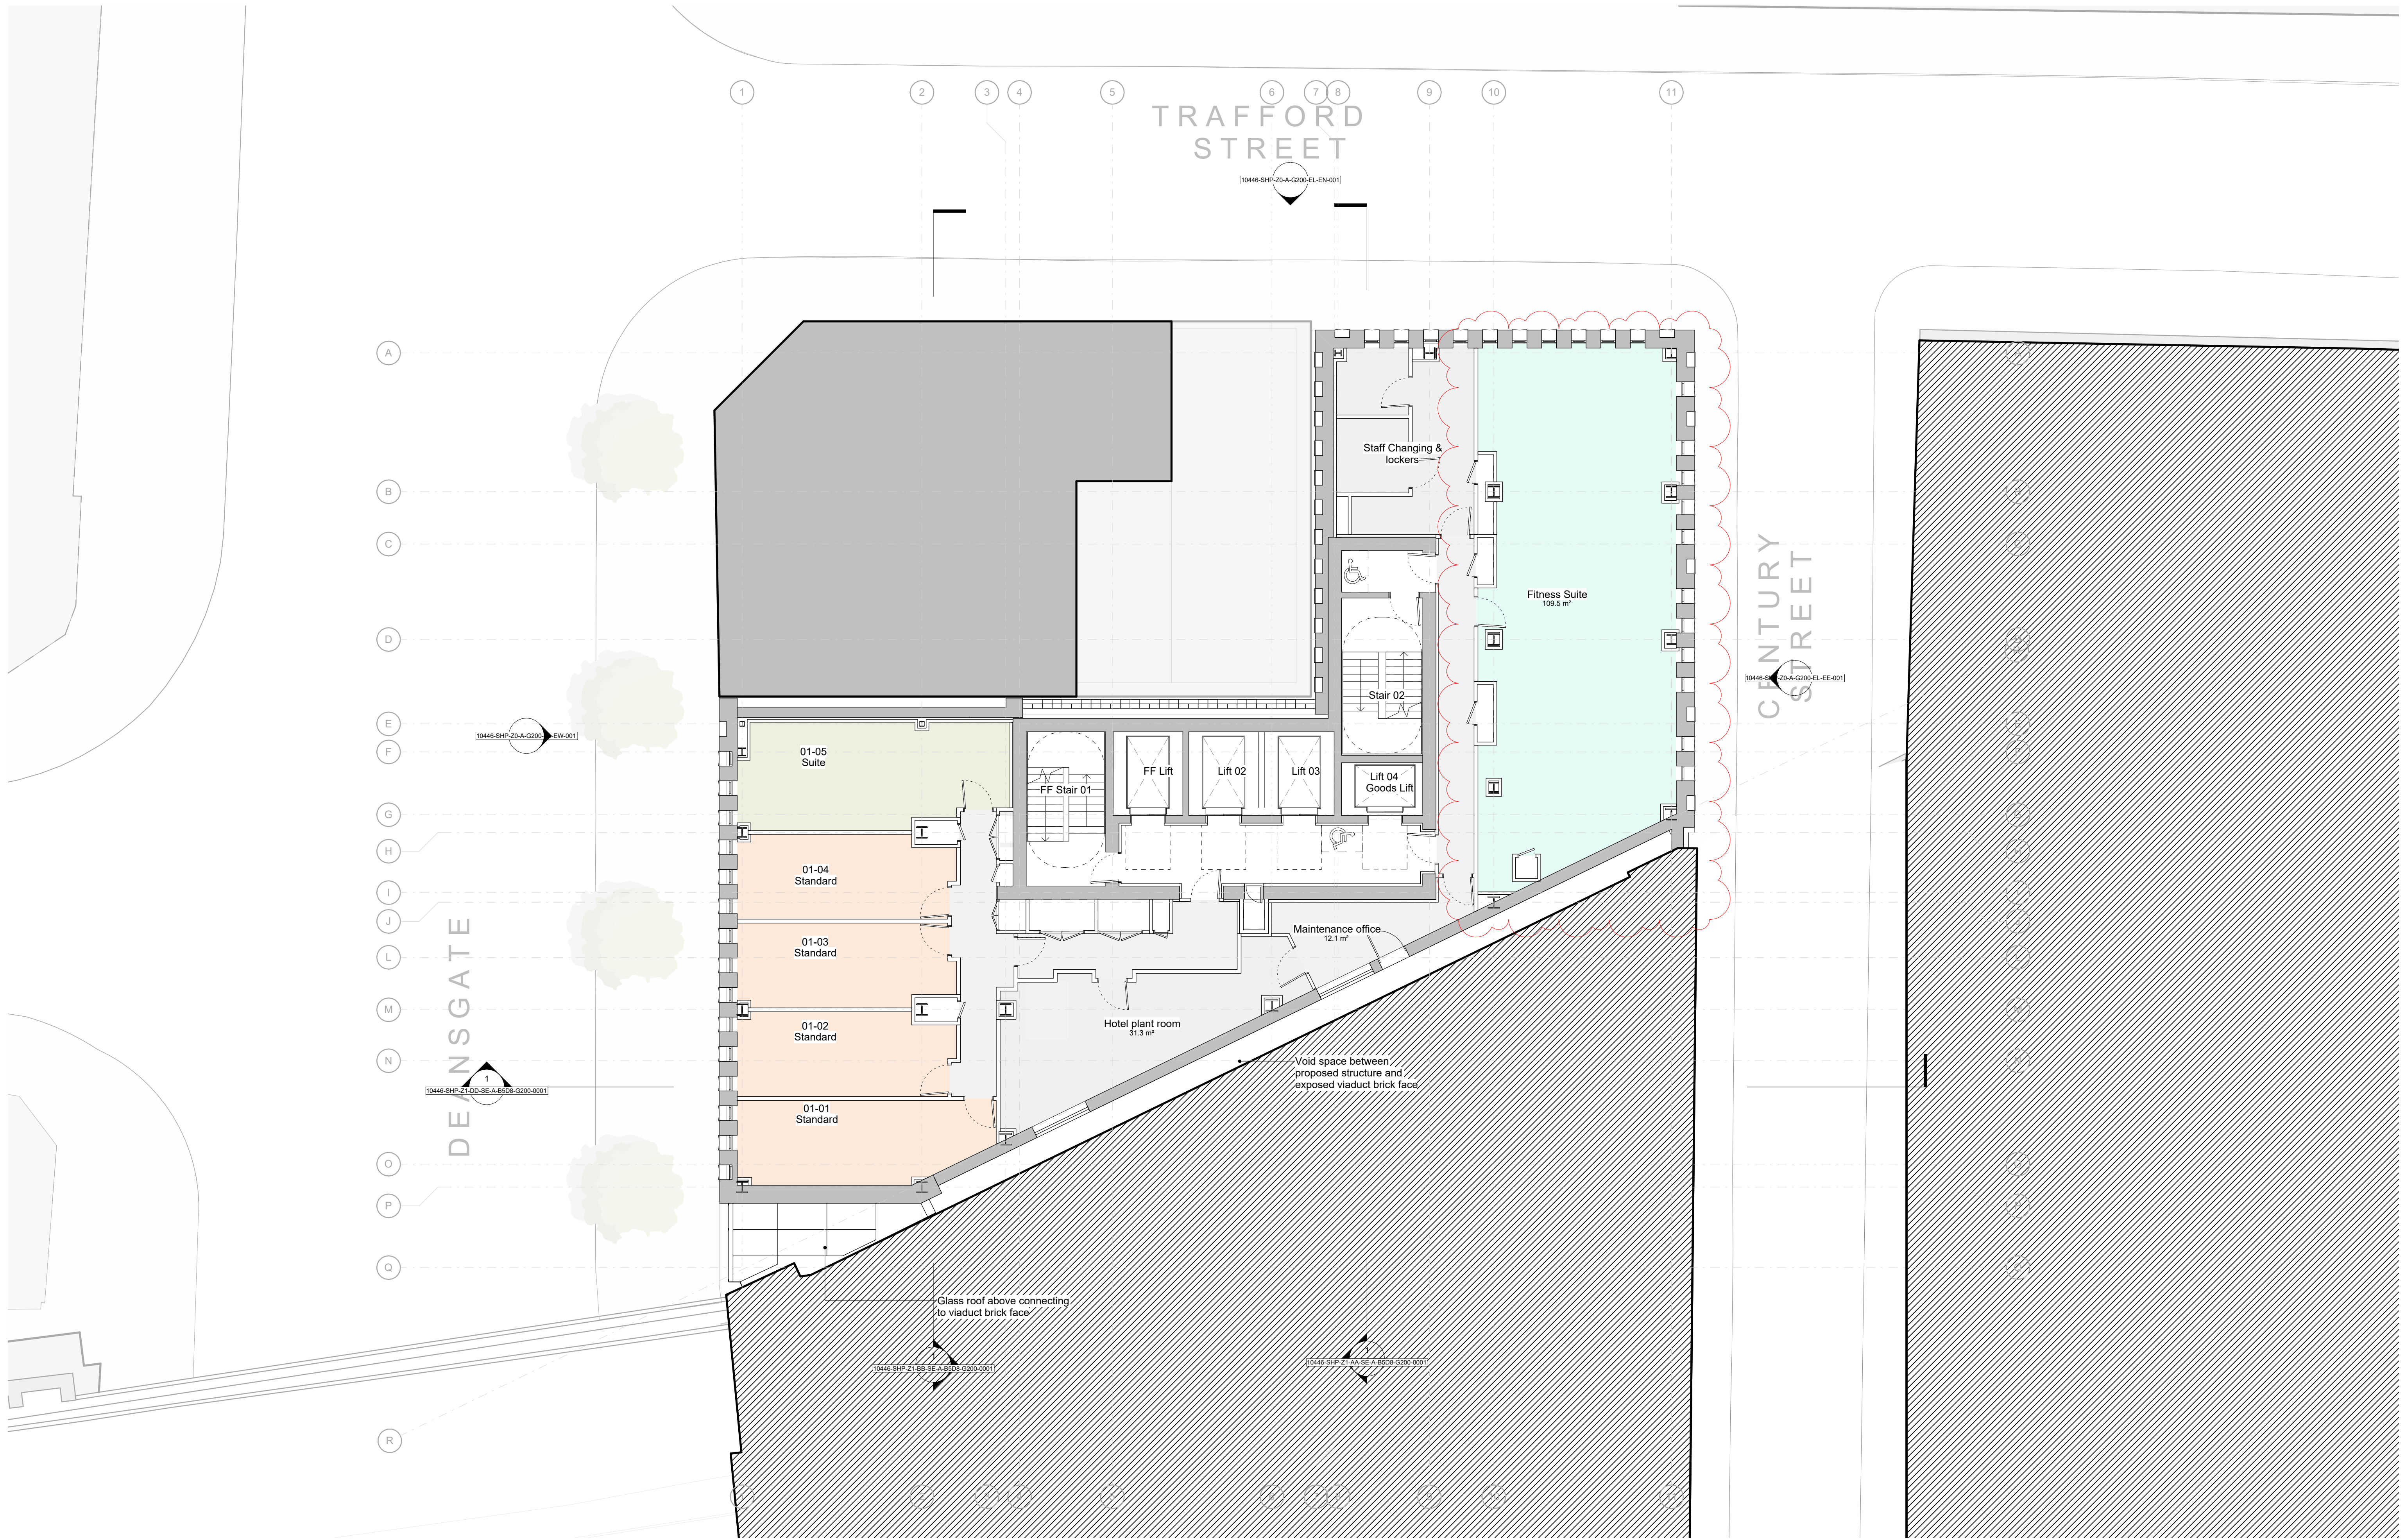


This drawing is copyright
Do not scale off dimensions.


All dimensions to be checked on
site by contractor.

Contractor to report any dimensional
discrepancies, errors or omissions
prior to commencing on site.

NORTH

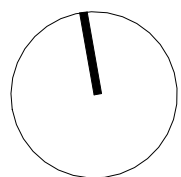

Rev	Date	Description
00	2018-11-09	First Issue - Planning Submission
01	2022-08-23	Updated Planning Submission
02	2023-12-18	Section 73 Application
03	2025-12-16	Section 73 Application

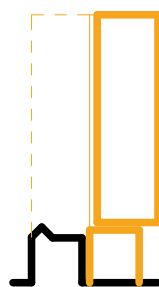

Project Title
325 Deansgate
Manchester

Status
PLANNING

Drawing Title
General Arrangement Plan
Level 01

Project No
10185

Scale

1:200 @ A3
1 : 100 @ A1

10185-SHP-Z1-01-PL-A-B5D8-G200-0001

Revision
03

simpsonhaugh

Manchester +44 (0)161 835 2345 London +44 (0)20 7549 4000 Birmingham +44 (0)121 233 1874