



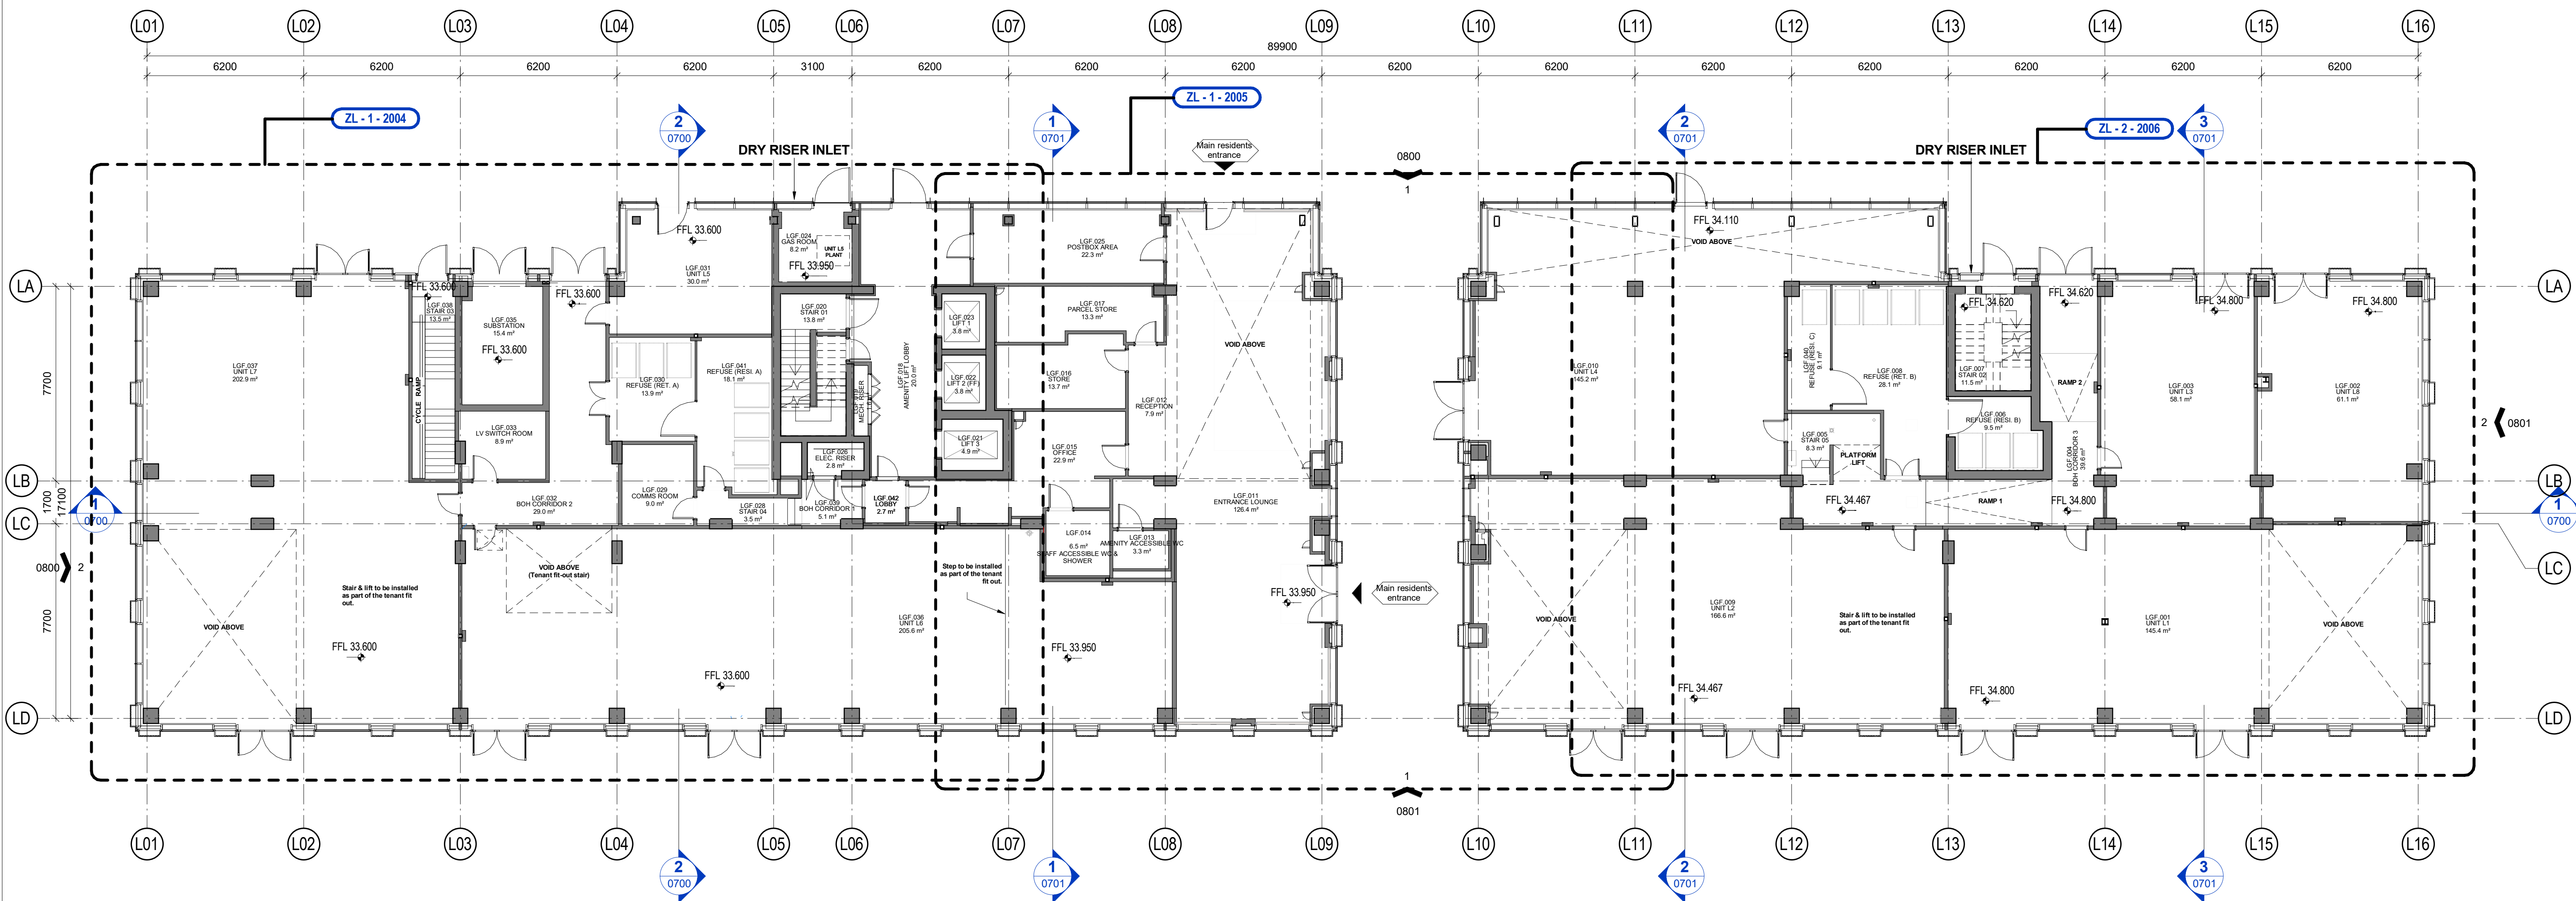

TO BE READ IN CONJUNCTION WITH ZL-2000 SERIES DRAWINGS - SEE CALLOUT REFERENCES

Amendment	Date
C08	FINAL CONSTRUCTION ISSUE
C07	CONTRACT RECORD
C06	FINAL CONSTRUCTION ISSUE
C05	Doors omission as per Sisk Instruction No. 1115, EAI No. 164
C04	WSS Updates
C03	Levels corrected

CR - Contract Record 10.03.21

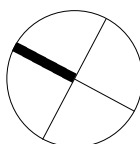

FeldentCleggBradleyStudios
LLP
Bath Brewery
Toll Bridge Road
Bath
BA17DE
t 01225 852545
f 01225 852528
e bath@fcbstudios.com

1808 Blocks 7&8
Drawing No: **CSAL-FCBS-ZL-GF-DR-A-02GF**
Drawing Name: **GA Plan - Ground Level**
Do Not Scale
Original printed at A1

Rev: **C08**
Scale: 1: 125 @ A1
Date: 28/07/17
Drawn: FCBS - MCR
All Dimensions to be checked on site