


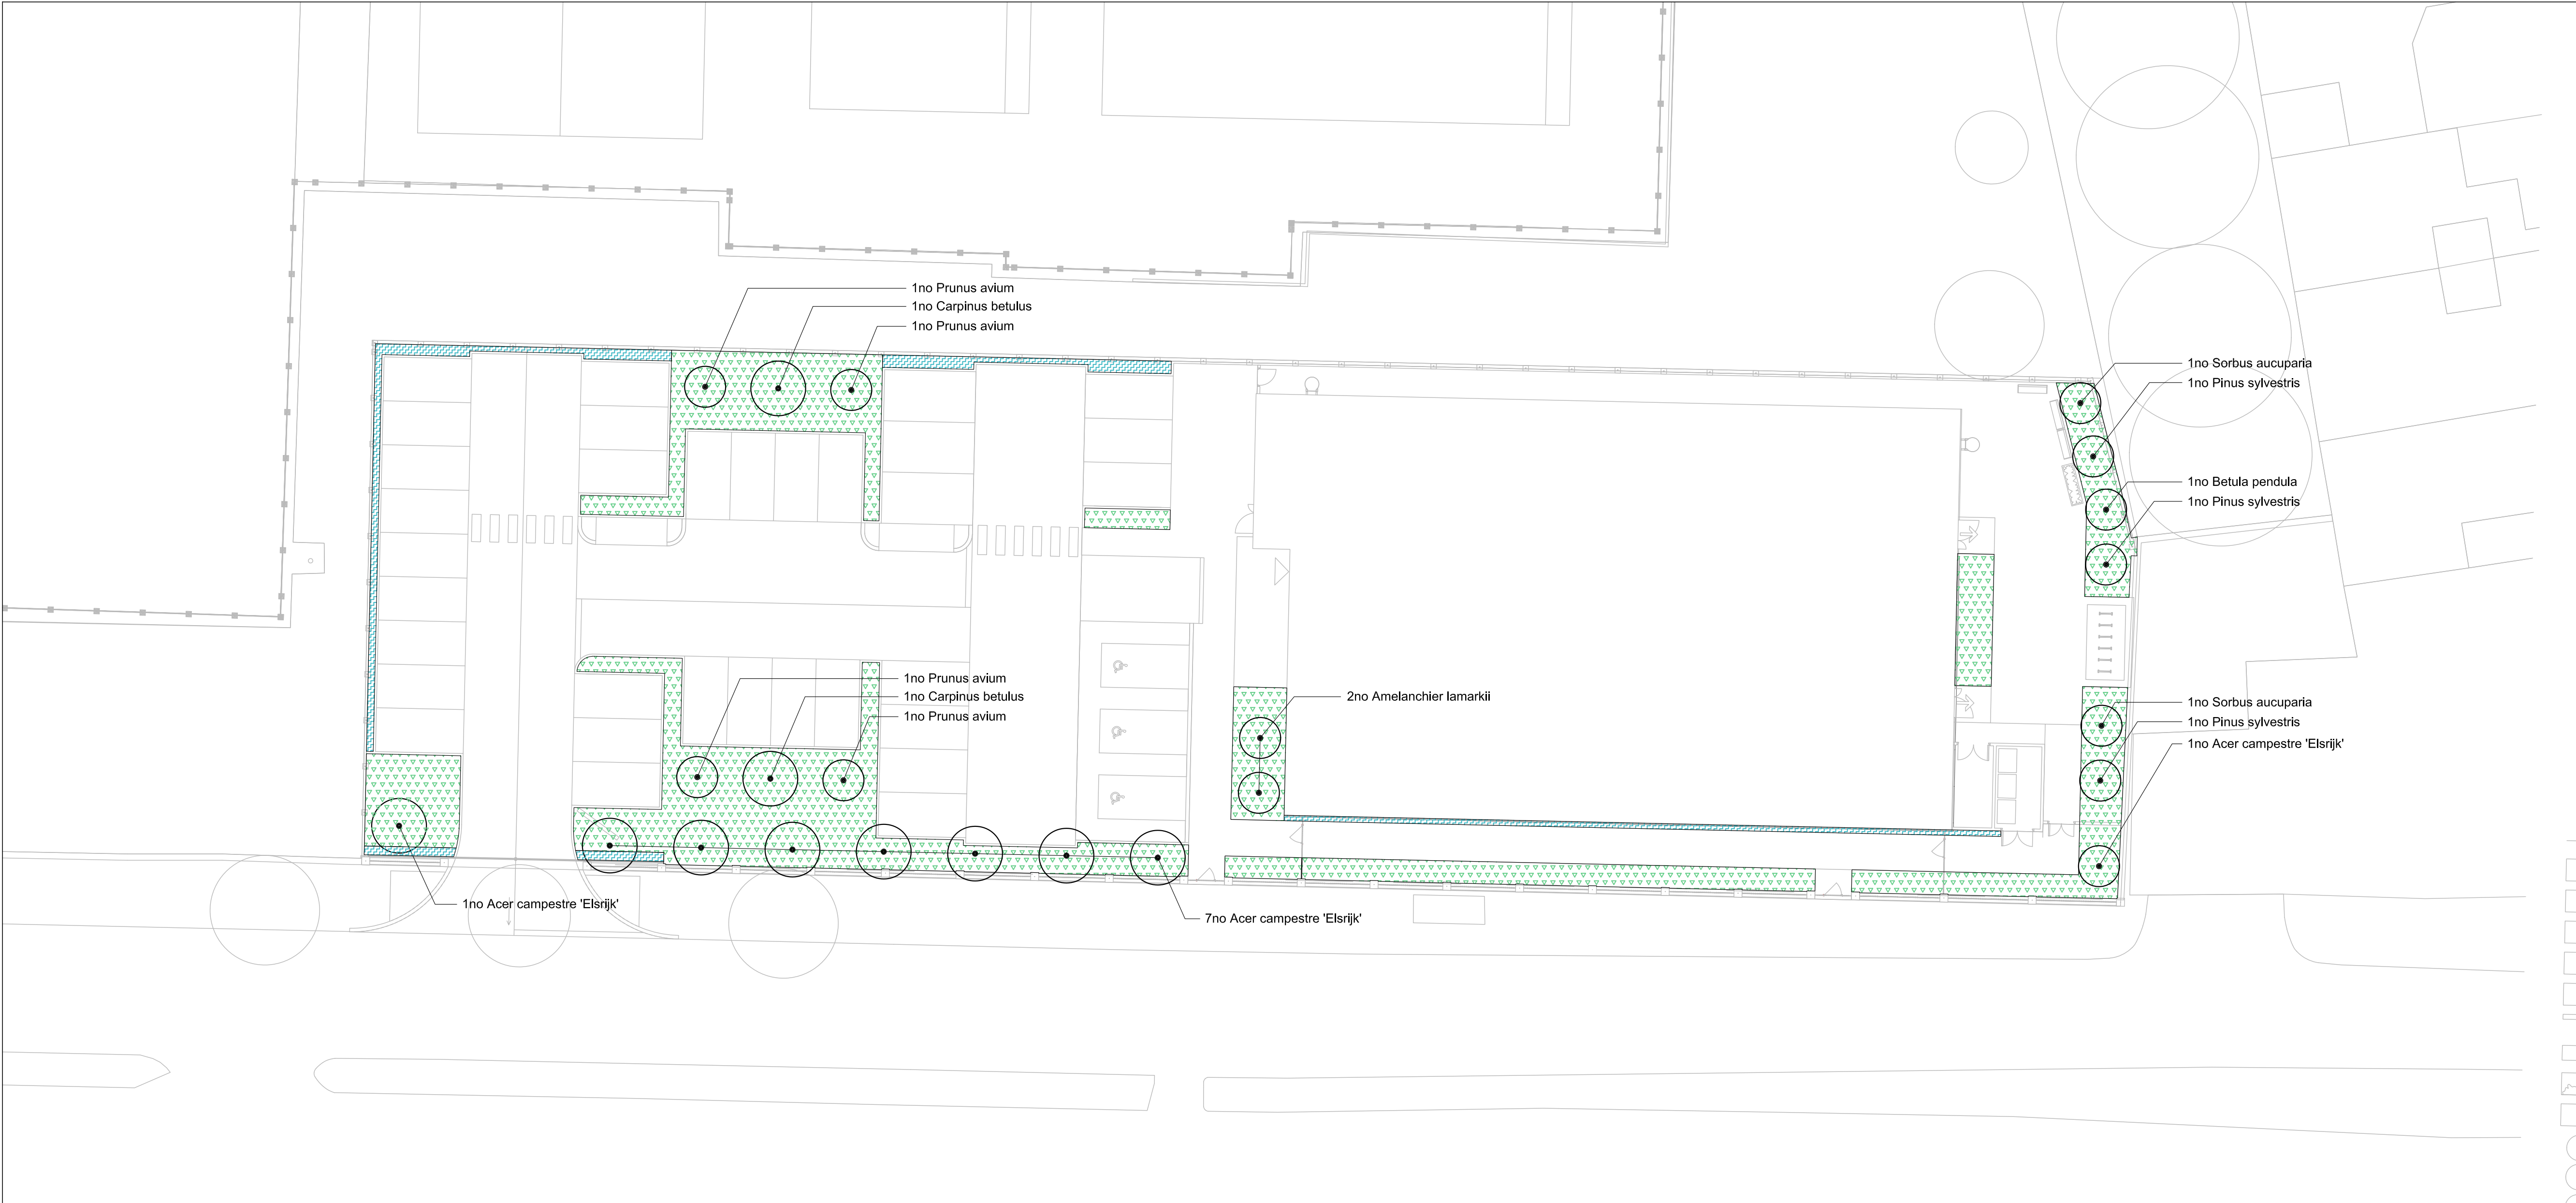

NOTES:

DO NOT SCALE. Use figured dimensions only. The contractor is requested to check all dimensions before the work is put in hand. Copyright of this drawing belongs solely to Iteriad Ltd ©. This drawing must only be used for the purpose for which it is supplied and its contents must not be reproduced for any purpose without written permission. Areas indicated, or areas calculated from this drawing should be used for valuation purposes or as the basis for development contracts. Iteriad Ltd is a limited liability company registered in England and Wales. Number 7966573

KEY PLAN

Tree Planting Schedule			
No	Species	Description	Root / condition
9	Acer campestre 'Elsrijk'	Semi-mature, 20-25cm girth, 500-600cm height	Rootballed or containerised for planting outside season
2	Amelanchier lamarkii	Multi stemmed, 350-400cm height	
1	Betula pendula	Semi-mature, 20-25cm girth, 500-600cm height	As above
2	Carpinus betulus	Semi-mature, 20-25cm girth, 500-600cm height	As above
3	Pinus sylvestris	Semi-mature, 20-25cm girth, 500-600cm height	As above
4	Prunus avium	Semi-mature, 20-25cm girth, 500-600cm height	As above
2	Sorbus aucuparia	Semi-mature, 20-25cm girth, 500-600cm height	As above

Planting Areas		
For detailed information, refer to: SRP1088-ITR-VV-XX-SH-L-2000 - Plant List / Schedule		
Mix Type	Description	Area
 Planting Mix 1	Native and ornamental grasses, perennials, shrubs and ground cover to main circulation areas.	365m2
 Planting Mix 2	Planting to narrow strips to edge of car park and building	41m2

Planting Schedule				
No	Species	National Plant Specification / Description	Pot Size	Density
Planting Mix 1				
137	Acanthus mollis	20-30cm ht, good clump form	3L	6 / m2
137	Anemanthele lessoniana	20-30cm ht, good clump form	3L	6 / m2
137	Anemone blanda 'White Sp'	20-30cm ht, good clump form	3L	6 / m2
137	Anemone nemorosa	20-30cm ht, good clump form	3L	6 / m2
137	Astrantia 'Star of Fire'	20-30cm ht, good clump form	3L	6 / m2
137	Carex pendula	20-30cm ht, good clump form	3L	6 / m2
137	Dryopteris felix-mas	20-30cm ht, good clump form	3L	6 / m2
137	Dryopteris wallachiana	20-30cm ht, good clump form	3L	6 / m2
137	Echinacea purpurea	20-30cm ht, good clump form	3L	6 / m2
137	Geranium macrorrhizum	20-30cm ht, good clump form	3L	6 / m2
137	Geranium pratense	20-30cm ht, good clump form	3L	6 / m2
137	Hakonechloa macra	20-30cm ht, good clump form	3L	6 / m2
137	Leucanthum vulgare	20-30cm ht, good clump form	3L	6 / m2
137	Luzula nivea	20-30cm ht, good clump form	3L	6 / m2
137	Molinia 'Breeze'	20-30cm ht, good clump form	3L	6 / m2
137	Vinca Minor 'Reticulata'	20-30cm ht, good clump form	3L	6 / m2
Planting Mix 2				
35	Anemone nemorosa	20-30cm ht, good clump form	3L	6 / m2
35	Alchemilla mollis	20-30cm ht, good clump form	3L	6 / m2
35	Geranium pratense	20-30cm ht, good clump form	3L	6 / m2
35	Geranium sanguinum	20-30cm ht, good clump form	3L	6 / m2
35	Ilex aquifolium	10-20cm ht, good clump form	3L	6 / m2
35	Sedum stonecrop	10-20cm ht, good clump form	3L	6 / m2
35	Vinca minor 'Reticulata'	20-30cm ht, good clump form	3L	6 / m2

P02	PLANNING ISSUE	MJS	KLH	24.10.25
P01	STAGE 4 ISSUE	MJS	KLH	12.09.25
REV	DETAILS	DRAWN BY	CHECKED BY	CHECKED DATE
DRAWING RECORD				
STATUS				
For Planning Approval				
CLIENT				
NHS Property Services				
MASTERPLANNERS/LANDSCAPE ARCHITECTS				
(iteriad) Studio 2 Cragwood Cottages, Eccleflats, Windermere, Cumbria LA23 1LG T: (+44) 15394 43018 E: studio@iteriad.com W: www.iteriad.com				
PROJECT TITLE				
Hawthorn Medical Centre				
DRAWING TITLE				
Landscape Planting Plan				
SCALE				
1:200@A1				
DRAWN BY				
MJS				
DATE				
Sept '25				
JOB/DRAWING NUMBER				
HMCNMC-ITR-XX-00-DR-L-0401 P02				
REVISION				