


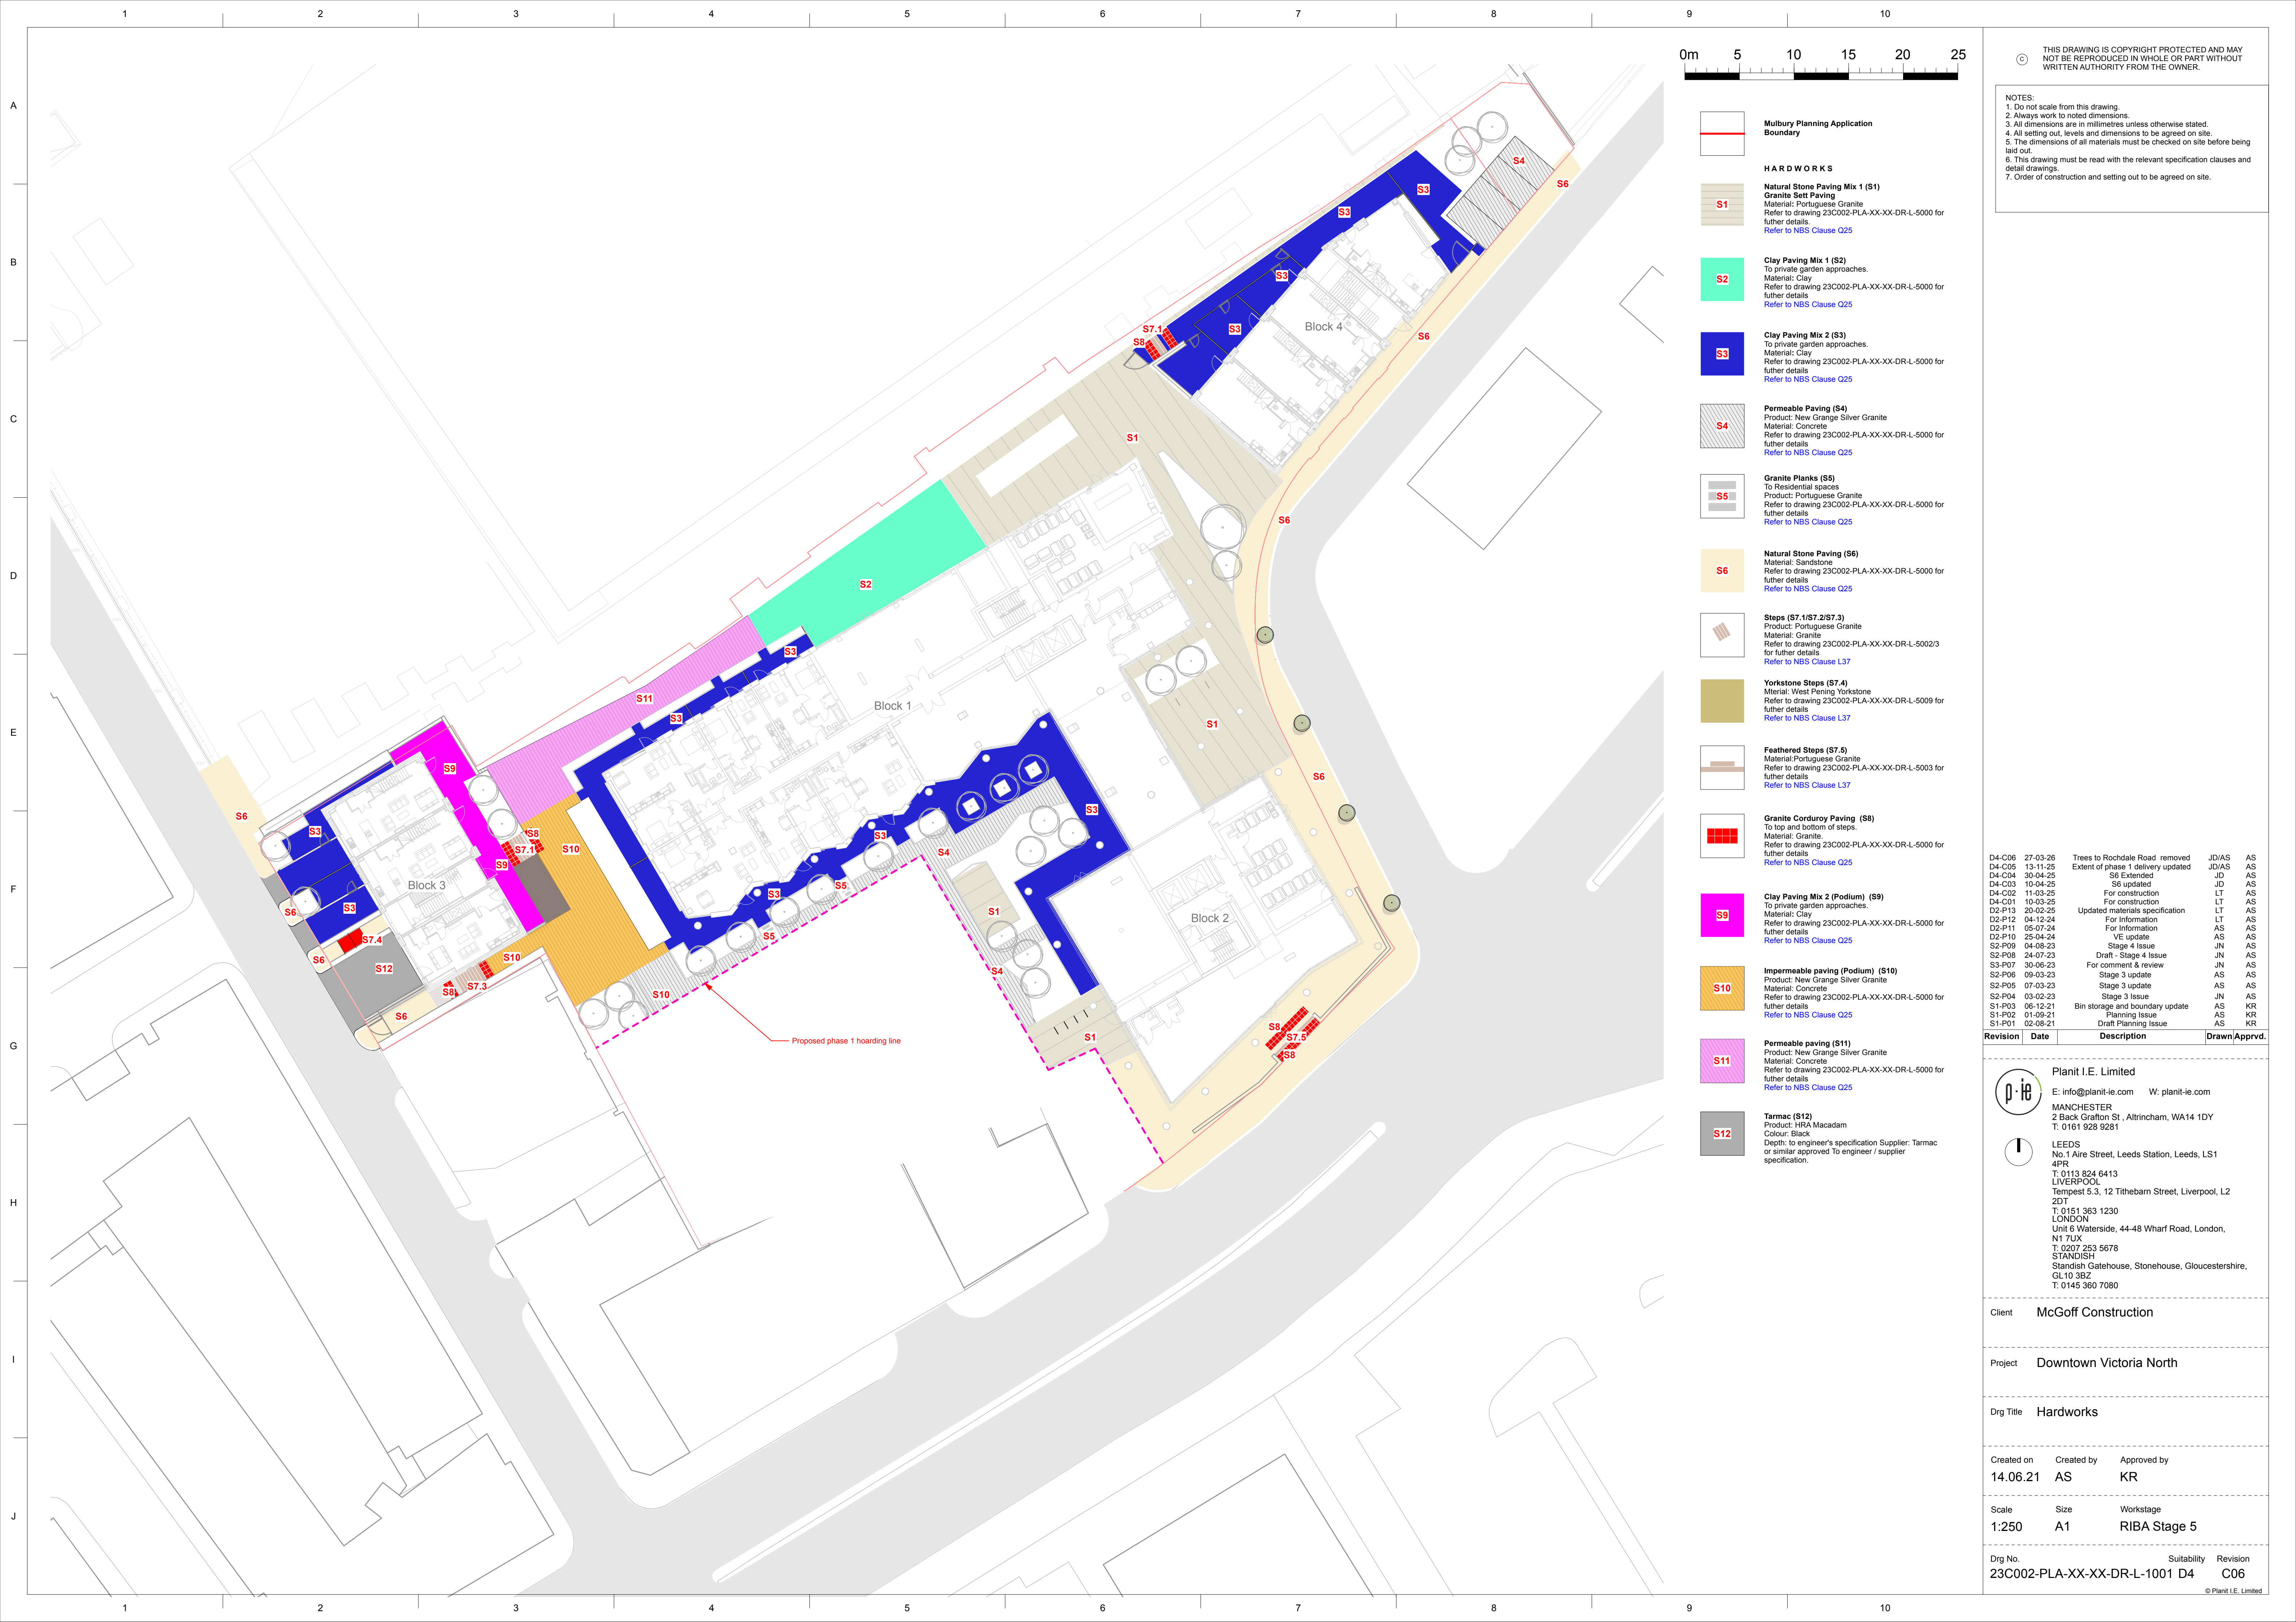

- Mulbury Planning Application Boundary**
- HARDWORKS**
- Natural Stone Paving Mix 1 (S1)**
Granite Set Paving
Material: Portuguese Granite
Refer to drawing 23C002-PLA-XX-XX-DR-L-5000 for further details
Refer to NBS Clause Q25
- S1**
- Clay Paving Mix 1 (S2)**
To private garden approaches.
Material: Clay
Refer to drawing 23C002-PLA-XX-XX-DR-L-5000 for further details
Refer to NBS Clause Q25
- S2**
- Clay Paving Mix 2 (S3)**
To private garden approaches.
Material: Clay
Refer to drawing 23C002-PLA-XX-XX-DR-L-5000 for further details
Refer to NBS Clause Q25
- S3**
- Permeable Paving (S4)**
Product: New Grange Silver Granite
Material: Concrete
Refer to drawing 23C002-PLA-XX-XX-DR-L-5000 for further details
Refer to NBS Clause Q25
- S4**
- Granite Planks (S5)**
To Residential spaces
Product: Portuguese Granite
Refer to drawing 23C002-PLA-XX-XX-DR-L-5000 for further details
Refer to NBS Clause Q25
- S5**
- Natural Stone Paving (S6)**
Material: Sandstone
Refer to drawing 23C002-PLA-XX-XX-DR-L-5000 for further details
Refer to NBS Clause Q25
- S6**
- Steps (S7.1/S7.2/S7.3)**
Product: Portuguese Granite
Material: Granite
Refer to drawing 23C002-PLA-XX-XX-DR-L-5002/3 for further details
Refer to NBS Clause L37
- Yorkstone Steps (S7.4)**
Material: West Pening Yorkstone
Refer to drawing 23C002-PLA-XX-XX-DR-L-5009 for further details
Refer to NBS Clause L37
- Feathered Steps (S7.5)**
Material: Portuguese Granite
Refer to drawing 23C002-PLA-XX-XX-DR-L-5003 for further details
Refer to NBS Clause L37
- Granite Corduroy Paving (S8)**
To top and bottom of steps.
Material: Granite.
Refer to drawing 23C002-PLA-XX-XX-DR-L-5000 for further details
Refer to NBS Clause Q25
- S8**
- Clay Paving Mix 2 (Podium) (S9)**
To private garden approaches.
Material: Clay
Refer to drawing 23C002-PLA-XX-XX-DR-L-5000 for further details
Refer to NBS Clause Q25
- S9**
- Impermeable paving (Podium) (S10)**
Product: New Grange Silver Granite
Material: Concrete
Refer to drawing 23C002-PLA-XX-XX-DR-L-5000 for further details
Refer to NBS Clause Q25
- S10**
- Permeable paving (S11)**
Product: New Grange Silver Granite
Material: Concrete
Refer to drawing 23C002-PLA-XX-XX-DR-L-5000 for further details
Refer to NBS Clause Q25
- S11**
- Tarmac (S12)**
Product: HRA Macadam
Colour: Black
Depth: to engineer's specification Supplier: Tarmac or similar approved To engineer / supplier specification.
- S12**

THIS DRAWING IS COPYRIGHT PROTECTED AND MAY NOT BE REPRODUCED IN WHOLE OR PART WITHOUT WRITTEN AUTHORITY FROM THE OWNER.

- NOTES:
1. Do not scale from this drawing.
 2. Always work to noted dimensions.
 3. All dimensions are in millimetres unless otherwise stated.
 4. All setting out, levels and dimensions to be agreed on site.
 5. The dimensions of all materials must be checked on site before being laid out.
 6. This drawing must be read with the relevant specification clauses and detail drawings.
 7. Order of construction and setting out to be agreed on site.

D4-C06	27-03-26	Trees to Rochdale Road removed	JD/AS	AS
D4-C05	13-11-25	Extent of phase 1 delivery updated	JD/AS	AS
D4-C04	30-04-25	S6 Extended	JD	AS
D4-C03	10-04-25	S6 updated	JD	AS
D4-C02	11-03-25	For construction	LT	AS
D4-C01	10-03-25	For construction	LT	AS
D2-P13	20-02-25	Updated materials specification	LT	AS
D2-P12	04-12-24	For Information	LT	AS
D2-P11	05-07-24	For Information	AS	AS
D2-P10	25-04-24	VE update	AS	AS
S2-P09	04-08-23	Stage 4 Issue	JN	AS
S2-P08	24-07-23	Draft - Stage 4 Issue	JN	AS
S3-P07	30-06-23	For comment & review	JN	AS
S2-P06	09-03-23	Stage 3 update	AS	AS
S2-P05	07-03-23	Stage 3 update	AS	AS
S2-P04	03-02-23	Stage 3 Issue	JN	AS
S1-P03	06-12-21	Bin storage and boundary update	AS	KR
S1-P02	01-09-21	Planning Issue	AS	KR
S1-P01	02-08-21	Draft Planning Issue	AS	KR

Revision	Date	Description	Drawn	Apprvd.
----------	------	-------------	-------	---------

Planit I.E. Limited
E: info@planit-ie.com W: planit-ie.com
MANCHESTER
2 Back Grafton St., Altrincham, WA14 1DY
T: 0161 928 9281

LEEDS
No. 1 Aire Street, Leeds Station, Leeds, LS1 4PR
T: 0113 824 6413
LIVERPOOL
Tempest 5.3, 12 Tithebarn Street, Liverpool, L2 2DT
T: 0151 363 1230
LONDON
Unit 6 Waterside, 44-48 Wharf Road, London, N1 7UX
T: 0207 253 5678
STANDISH
Standish Gatehouse, Stonehouse, Gloucestershire, GL10 3BZ
T: 0145 360 7080

Client **McGoff Construction**

Project **Downtown Victoria North**

Drg Title **Hardworks**

Created on **14.06.21** Created by **AS** Approved by **KR**

Scale **1:250** Size **A1** Workstage **RIBA Stage 5**

Drg No. **23C002-PLA-XX-XX-DR-L-1001 D4** Suitability **D4** Revision **C06**