



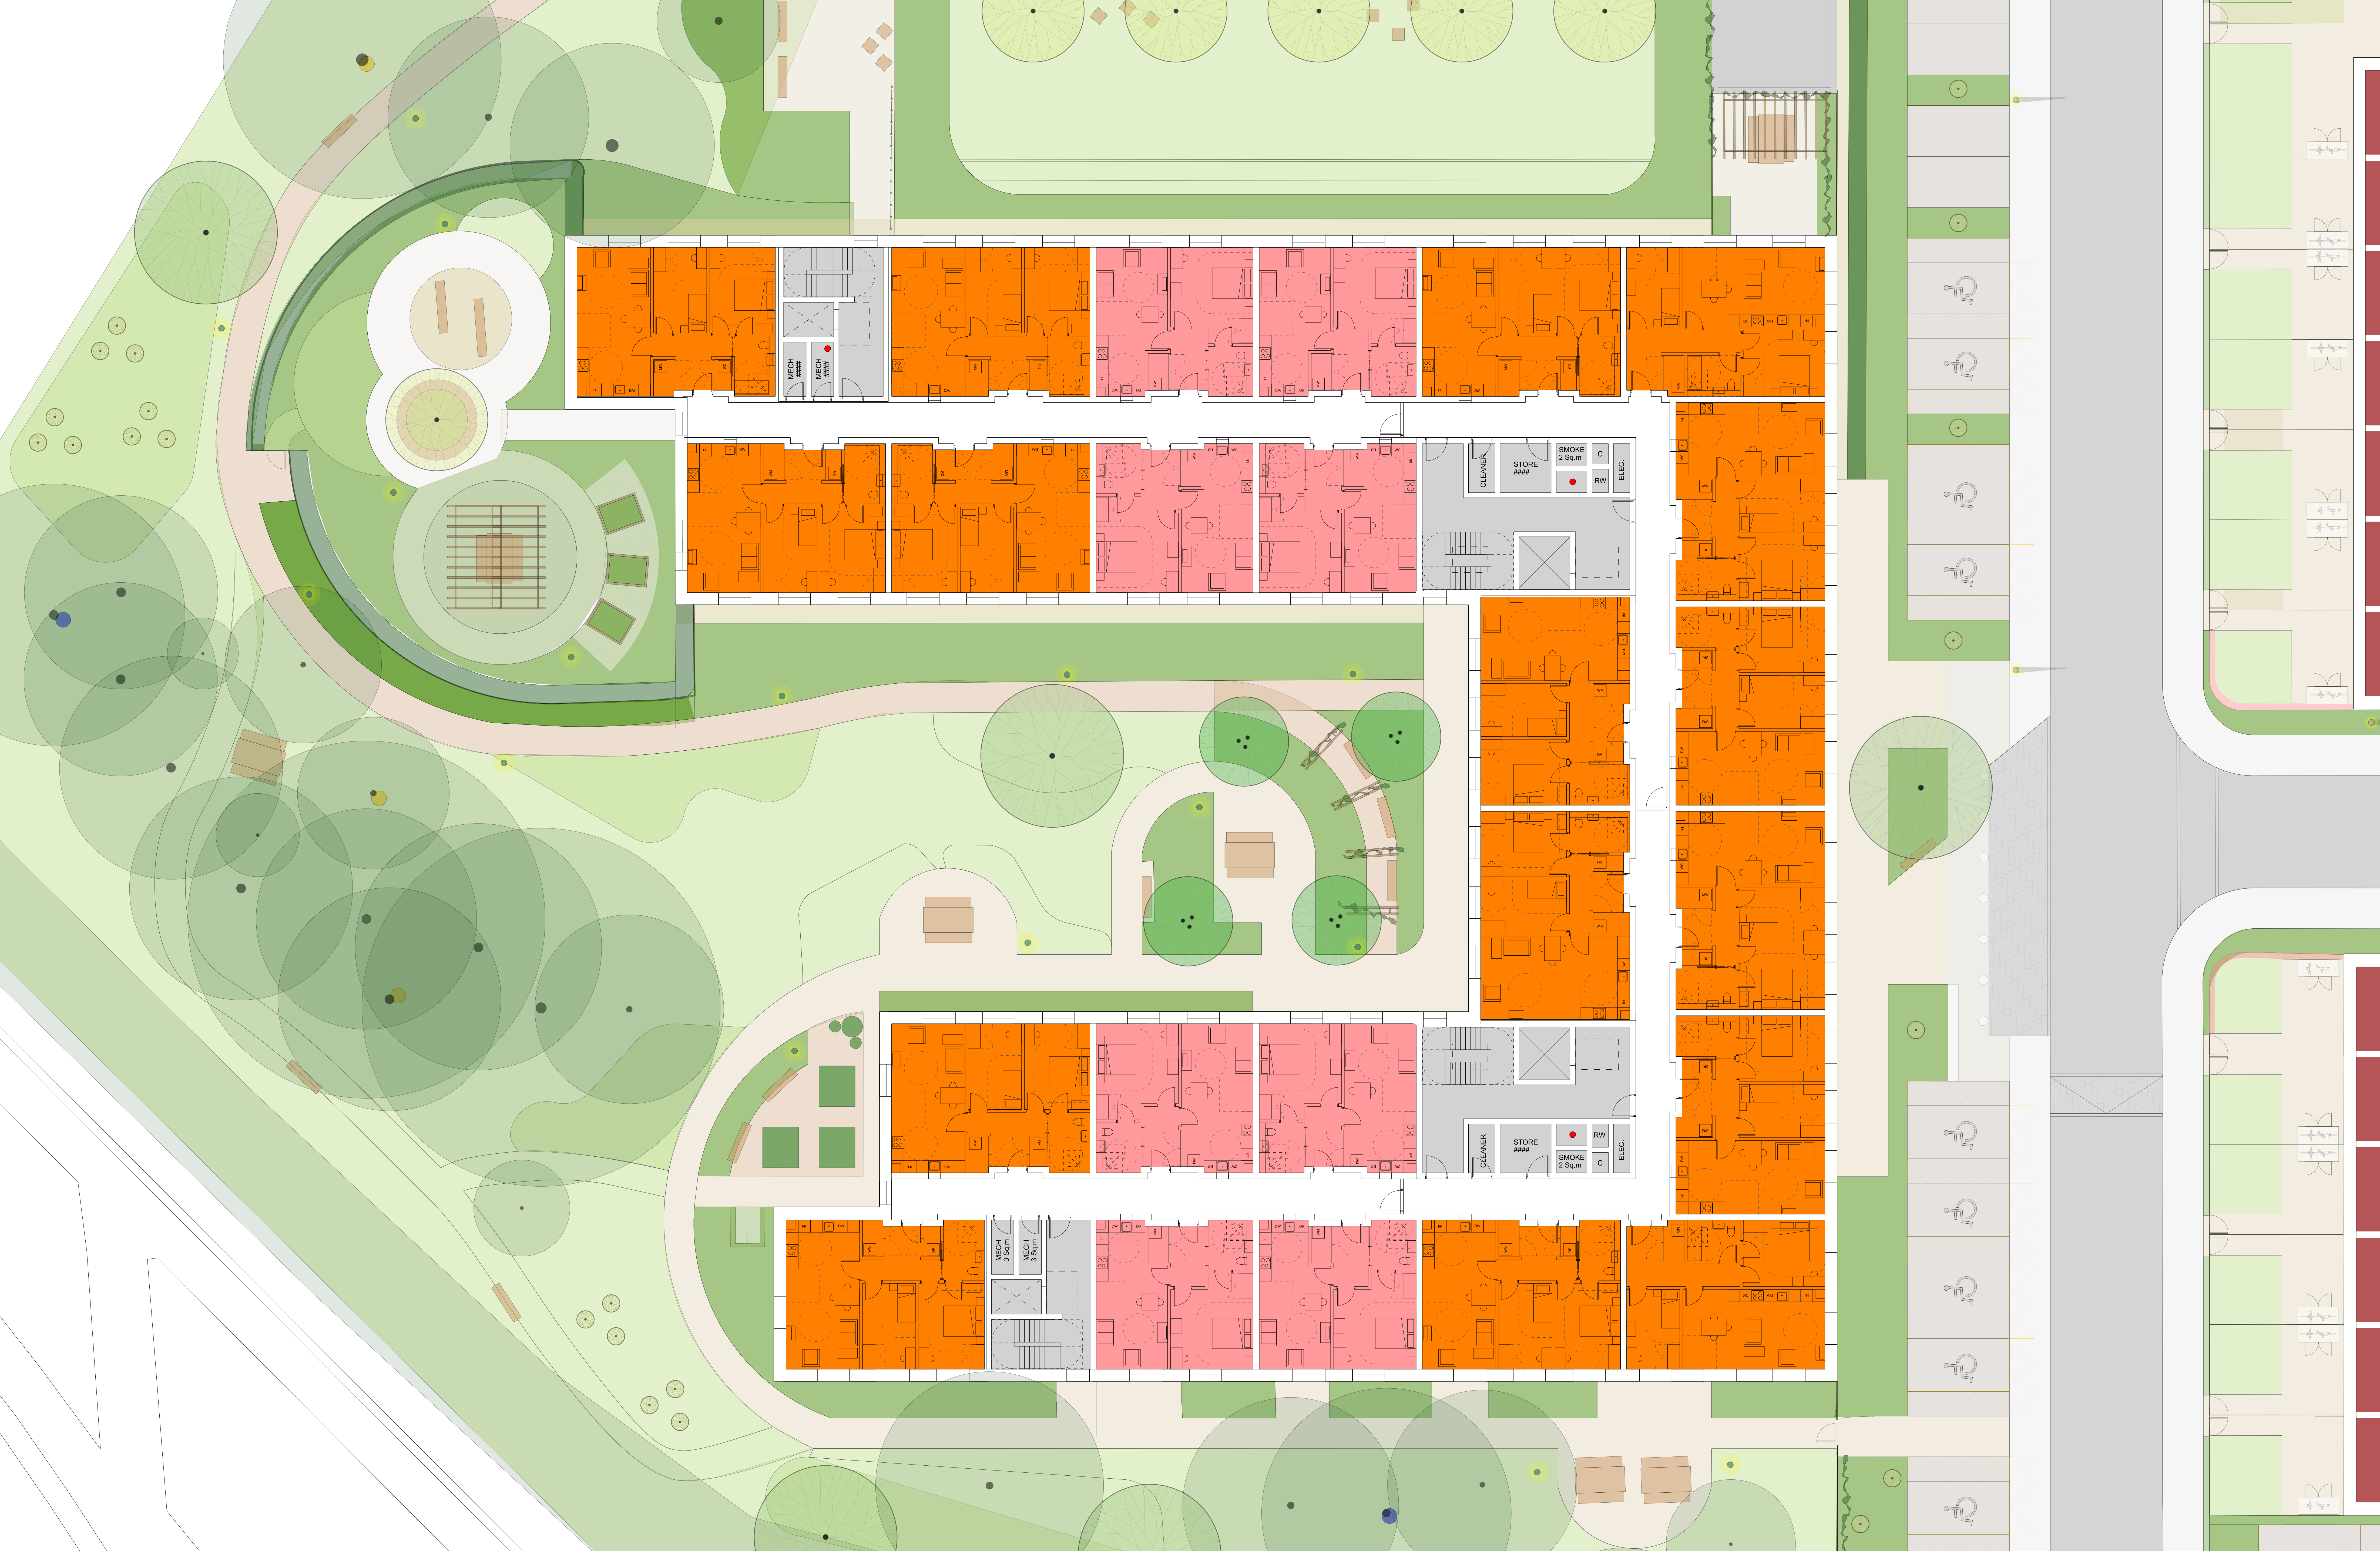

HOUSING TYPOLOGIES KEY	
Dementia: 1-Bed 2-Persons	House: 2-Bed 3-Persons (2st.)
Dementia: 2-Bed 3-Persons	House: 4-Bed 6-Persons (3st.)
Extra Care: 1-Bed 2-Persons	Amenity & Staff spaces
Extra Care: 2-Bed 3-Persons	Plant, Support & Circulation
Apartment: 1-Bed 2-Persons	
Apartment: 2-Bed 3-Persons	

Note:

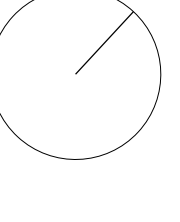

FieldenCleggBridleyStudios
LLP
Bath Brewery
Toll Bridge Road
Bath
BA1 7DE
t 01225 862545
e bath@fcbstudios.com