
Drawings are the sole property of Interaction, and may not be used, transferred, or disclosed to a third party without the express permission of Interaction. Do not scale from this drawing. Contractor to verify all dimensions, levels, and components on-site. Any discrepancies shall be addressed in writing to Interaction prior to the commencement of the work, otherwise the Contractor shall bear full responsibility for any associated cost. This drawing is to be read in conjunction with all other documentation. Building parameters taken from as built drawings provided. Check survey undertaken only, subject to statutory approval. All dimensions shown are in millimetres unless otherwise shown.

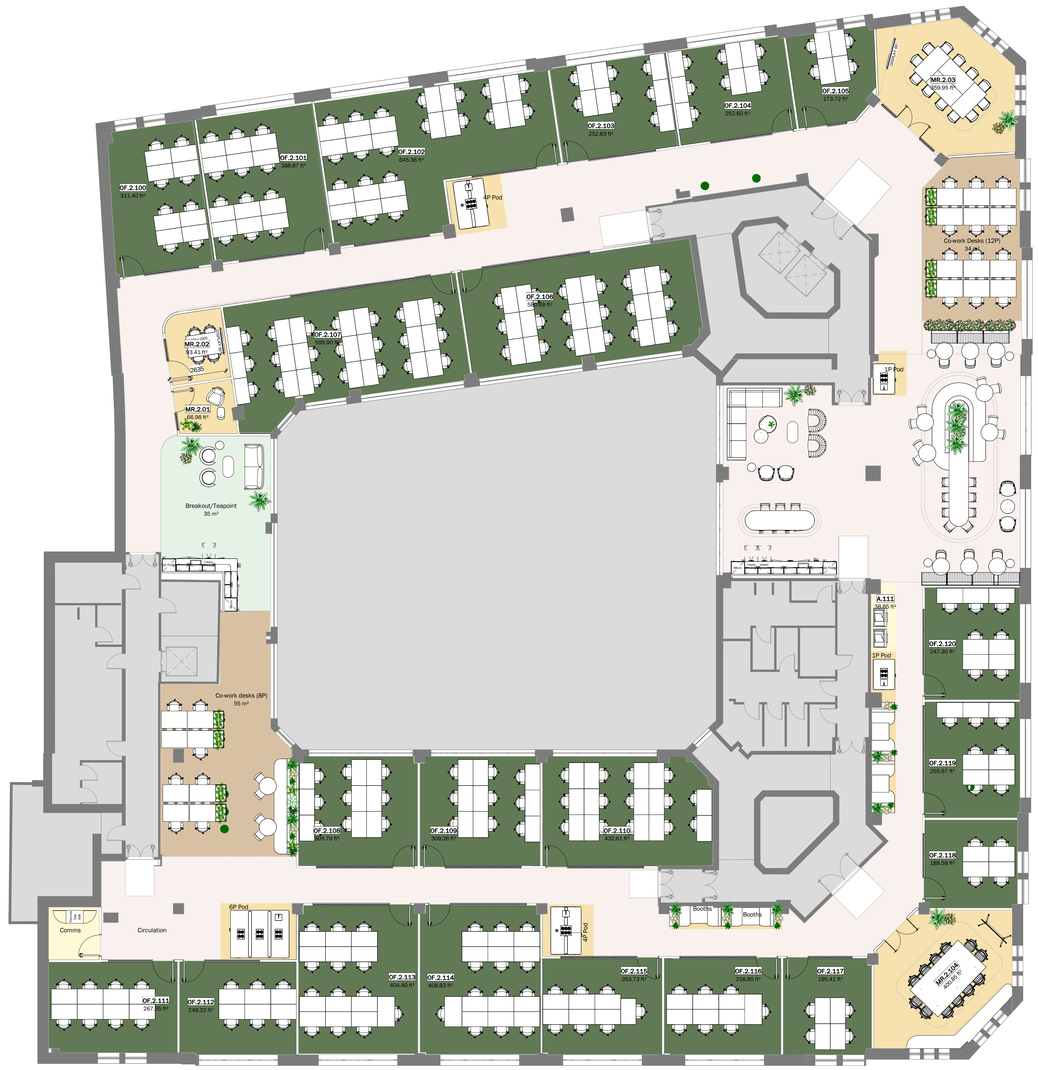

1 Level 02
1 : 100

BLOCK_Office Room Area & Occupancy Schedule

Room Number	Department	Area (sq. m.)	Area (sq. ft.)	Occupancy
Level 01 Existing				
OF.01.100	Office	67.30 m²	724.46 ft²	16
OF.01.101	Office	91.64 m²	986.43 ft²	24
OF.01.102	Office	23.36 m²	251.46 ft²	6
OF.01.103	Office	16.27 m²	175.09 ft²	4
OF.01.106	Office	81.99 m²	882.56 ft²	20
70				
Level 01				
OF.01.100	Office	67.30 m²	724.46 ft²	8
OF.01.104	Office	16.71 m²	179.89 ft²	4
OF.01.105	Office	38.22 m²	411.41 ft²	12
OF.01.107	Office	27.78 m²	298.98 ft²	9
OF.01.108	Office	27.94 m²	300.78 ft²	9
OF.01.109	Office	38.77 m²	417.30 ft²	14
OF.01.110	Office	24.86 m²	267.64 ft²	8
OF.01.111	Office	23.24 m²	250.21 ft²	6
OF.01.112	Office	39.09 m²	420.79 ft²	13
OF.01.113	Office	39.22 m²	422.12 ft²	13
OF.01.114	Office	26.08 m²	280.72 ft²	7
OF.01.115	Office	24.11 m²	259.50 ft²	7
OF.01.116	Office	18.00 m²	193.78 ft²	4
114				
Level 02				
OF.2.100	Office	28.93 m²	311.40 ft²	8
OF.2.101	Office	36.13 m²	388.87 ft²	12
OF.2.102	Office	59.96 m²	645.36 ft²	20
OF.2.103	Office	23.49 m²	252.83 ft²	7
OF.2.104	Office	23.47 m²	252.60 ft²	7
OF.2.105	Office	16.14 m²	173.72 ft²	4
OF.2.106	Office	53.95 m²	580.69 ft²	18
OF.2.107	Office	55.36 m²	595.90 ft²	21
OF.2.108	Office	28.41 m²	305.76 ft²	9
OF.2.109	Office	28.73 m²	309.26 ft²	9
OF.2.110	Office	40.19 m²	432.61 ft²	14
OF.2.111	Office	24.84 m²	267.35 ft²	8
OF.2.112	Office	23.07 m²	248.32 ft²	6
OF.2.113	Office	37.57 m²	404.40 ft²	13
OF.2.114	Office	37.98 m²	408.83 ft²	13
OF.2.115	Office	24.50 m²	263.73 ft²	7
OF.2.116	Office	24.05 m²	258.85 ft²	7
OF.2.117	Office	18.15 m²	195.41 ft²	4
OF.2.118	Office	17.61 m²	189.58 ft²	4
OF.2.119	Office	23.75 m²	255.67 ft²	7
OF.2.120	Office	22.97 m²	247.30 ft²	7
205				
Total Occupancy:: 389				

0 1 2 3 4 5 6 7 8
Metres

N
W E
S

Floor Area		
Level	Area (m2)	Area (ft)
Level 01	1013.83 m²	10912.76 ft²
Level 02	1305.21 m²	14049.15 ft²
Total Floor Area:	2319.04 m²	24961.90 ft²

REV	DESCRIPTION	DATE
P04	LBC Issue	11/12/2025
P03	Issued for comment	05/12/2025
P02	Layout Updates	04/11/2025
P01	Glazing added	24/10/2025
P00	For Information	15/05/2025

Project
Block-Sunlight House

Address
Little Quay St, Manchester
M3 3HP

interaction
The Quarter, 3-4 Edgar Mews, Bath, BA1 2FX
01225 485 600 | info@interaction.uk.com
interaction.uk.com

Drawing Title
General Arrangement - 02
Level 02

File Name
BLK-INT-SH-02-DR-I-10-102

Project Number	Level	Drawing Number
B2473	02	10-102

Drawing Status	Revision
For Information	P04

Drawing Scale @ A0	Drawn by	Checked by	Date
1 : 100	LW	GD	05/12/25