



Scale Bars to be used as guidance only - refer to sheet size below									
1:100	mm	1000	3000	5000	7000				
1:200	mm	500	1500	2500	3500	5000	7000	10000	14000
1:500	m	15	45	75	105	150	210	300	420
1:1250	m	10	30	50	70	100	140	200	280

Notes:
Drawings are based on survey data and may not accurately represent what is physically present.
Do not scale from this drawing. All dimensions are to be verified on site before proceeding with the work.
All dimensions are in millimeters unless noted otherwise.
Purcell shall be notified in writing of any discrepancies.

Key Plan

RF_1_PUR_No
in-situ leadwelding
permitted

RF_2_PUR_Bird
guano likely to be
encountered in roof
spaces

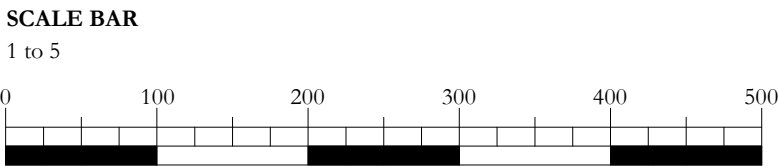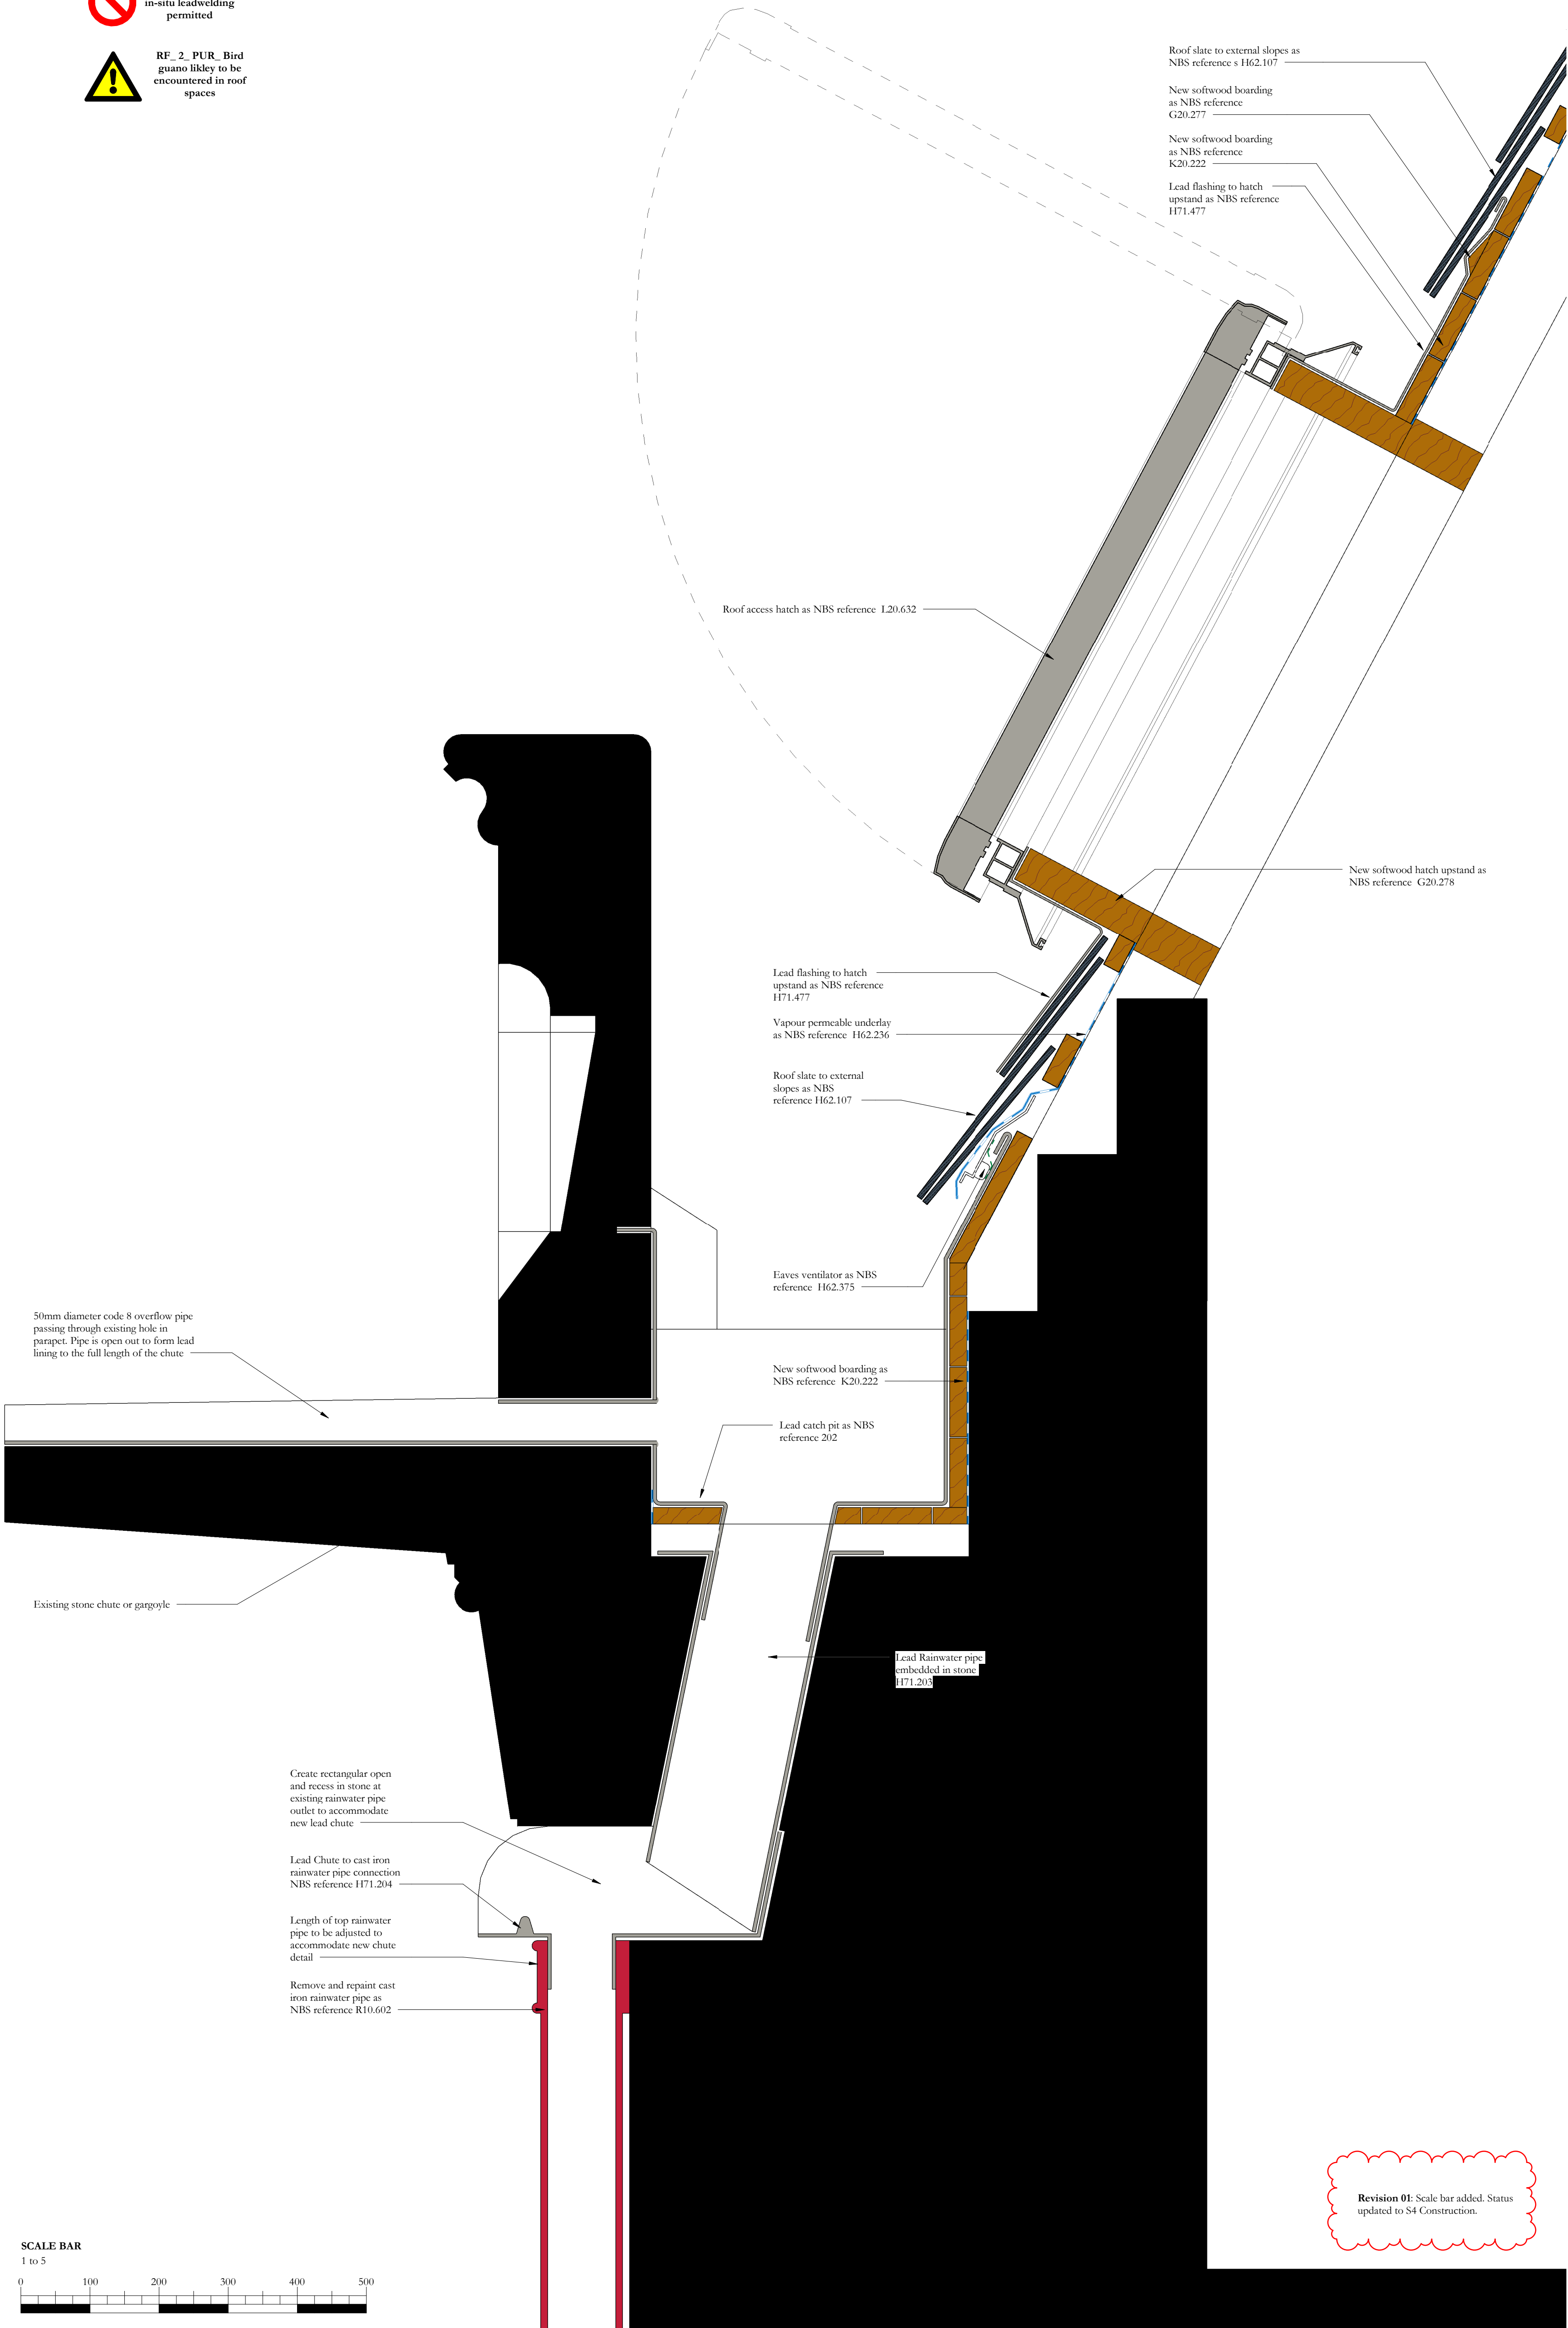

Revision 01: Scale bar added. Status updated to S4 Construction.

01	04/01/2021	JC	GR	See note in revision cloud
-	29/04/2019	JC	GR	First Issue

ISSUE	DATE	APPROVED	DRAWN	DESCRIPTION
-------	------	----------	-------	-------------



Project Office, Town Hall, MANCHESTER M60 2L1
+44 (0) 7970 097 432
www.purcelluk.com

PROJECT STATUS **Riba Stage 5**

CLIENT **Manchester City Council**

PROJECT **Our Town Hall**

DRAWING TITLE **Typical catchpit and chute connection to cast iron rainwater pipe**

SIZE & SCALE **A1: 1 : 5**

DRAWING STATUS **S4 Construction**

JOB NUMBER **236959**

DRAWING NO. **OTH-PUR-TH-RF-DWG-A-7023 01**

© PURCELL 2019. PURCELL IS THE TRADING NAME OF PURCELL ARCHITECTURE LTD.

01/01/2021 15:07:16