


Do not scale from this drawing. All dimensions to be checked on site prior to manufacture and construction. This drawing is the property of Harrison Ince Holdings Limited and should not be reproduced without permission.
All discrepancies to be brought to the attention of the architect immediately.
This drawing is to be read in conjunction with the specification / bill of quantities and related drawings.

REVISIONS


-	FIRST ISSUE	17.03.2025	MSM
A	REVISED	15.04.2025	MSM
B	REVISED: NO RAISED FLOORING	04.08.2025	MSM
C	RAISED AREA BACK IN	21.08.2025	MSM
D	NOTE ADDED	02.12.2025	IB
E	REVISED: STAIRS REMOVED, CEILING CHANGED	16.2.2025	IB

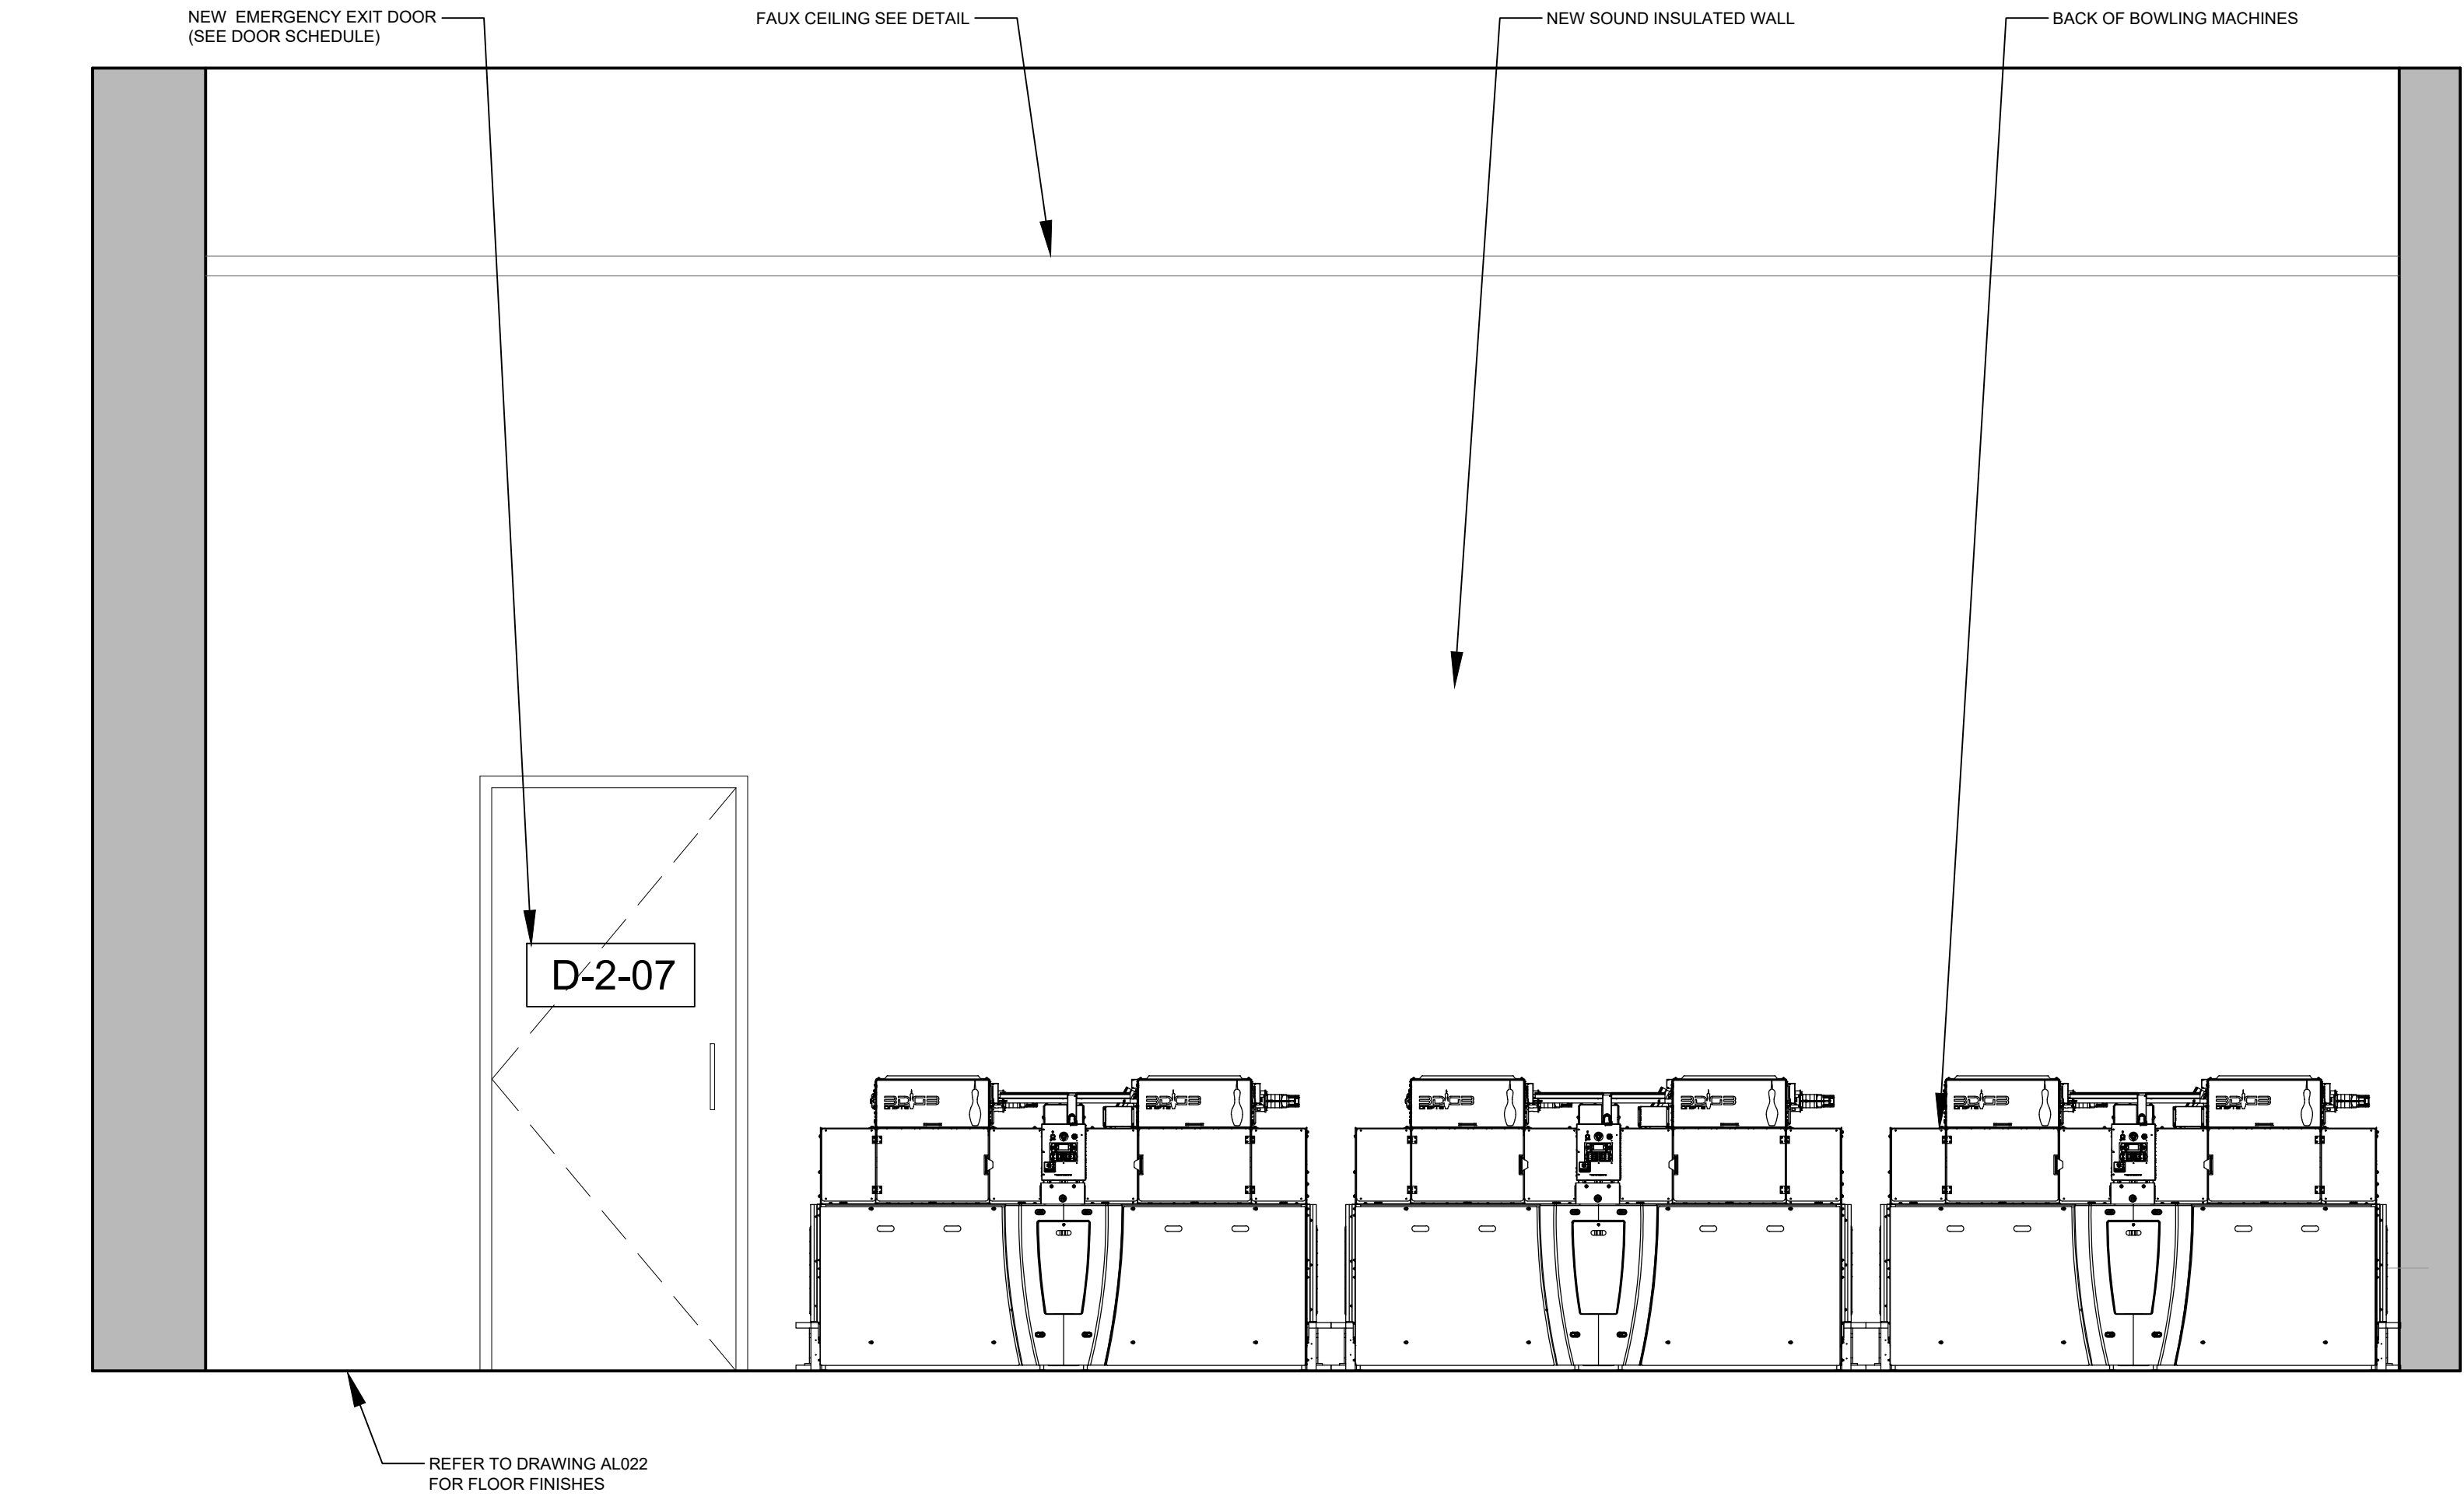

PROPOSED SECTION CJ : VIP AREA EMERGENCY EXIT
1:20

FOR TENDER

ALL DIMENSIONS TO BE CHECKED
ON SITE BEFORE CONSTRUCTION

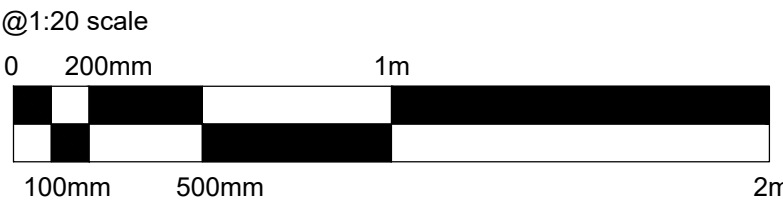

HARRISON INCE

ARCHITECTS INTERIOR DESIGNERS

PINS SOCIAL CLUB

CLIENT

SUNLIGHT HOUSE
LITTLE QUAY ST, MANCHESTER M3 3HP

PROJECT

PROPOSED SECTION CJ
VIP AREA - EMERGENCY EXIT

TITLE

DATE NOVEMBER 2025

SCALE 1:20 @ A1

JOB NO. 01

DWG. NO. AV407 E

DRAWN CAD/MSM

CHECKED

SECOND FLOOR
EASTGATE
2 CASTLE STREET
MANCHESTER
M3 4LZ

TEL: 0161 236 3050
EMAIL: enquiries@harrison-ince.co.uk