


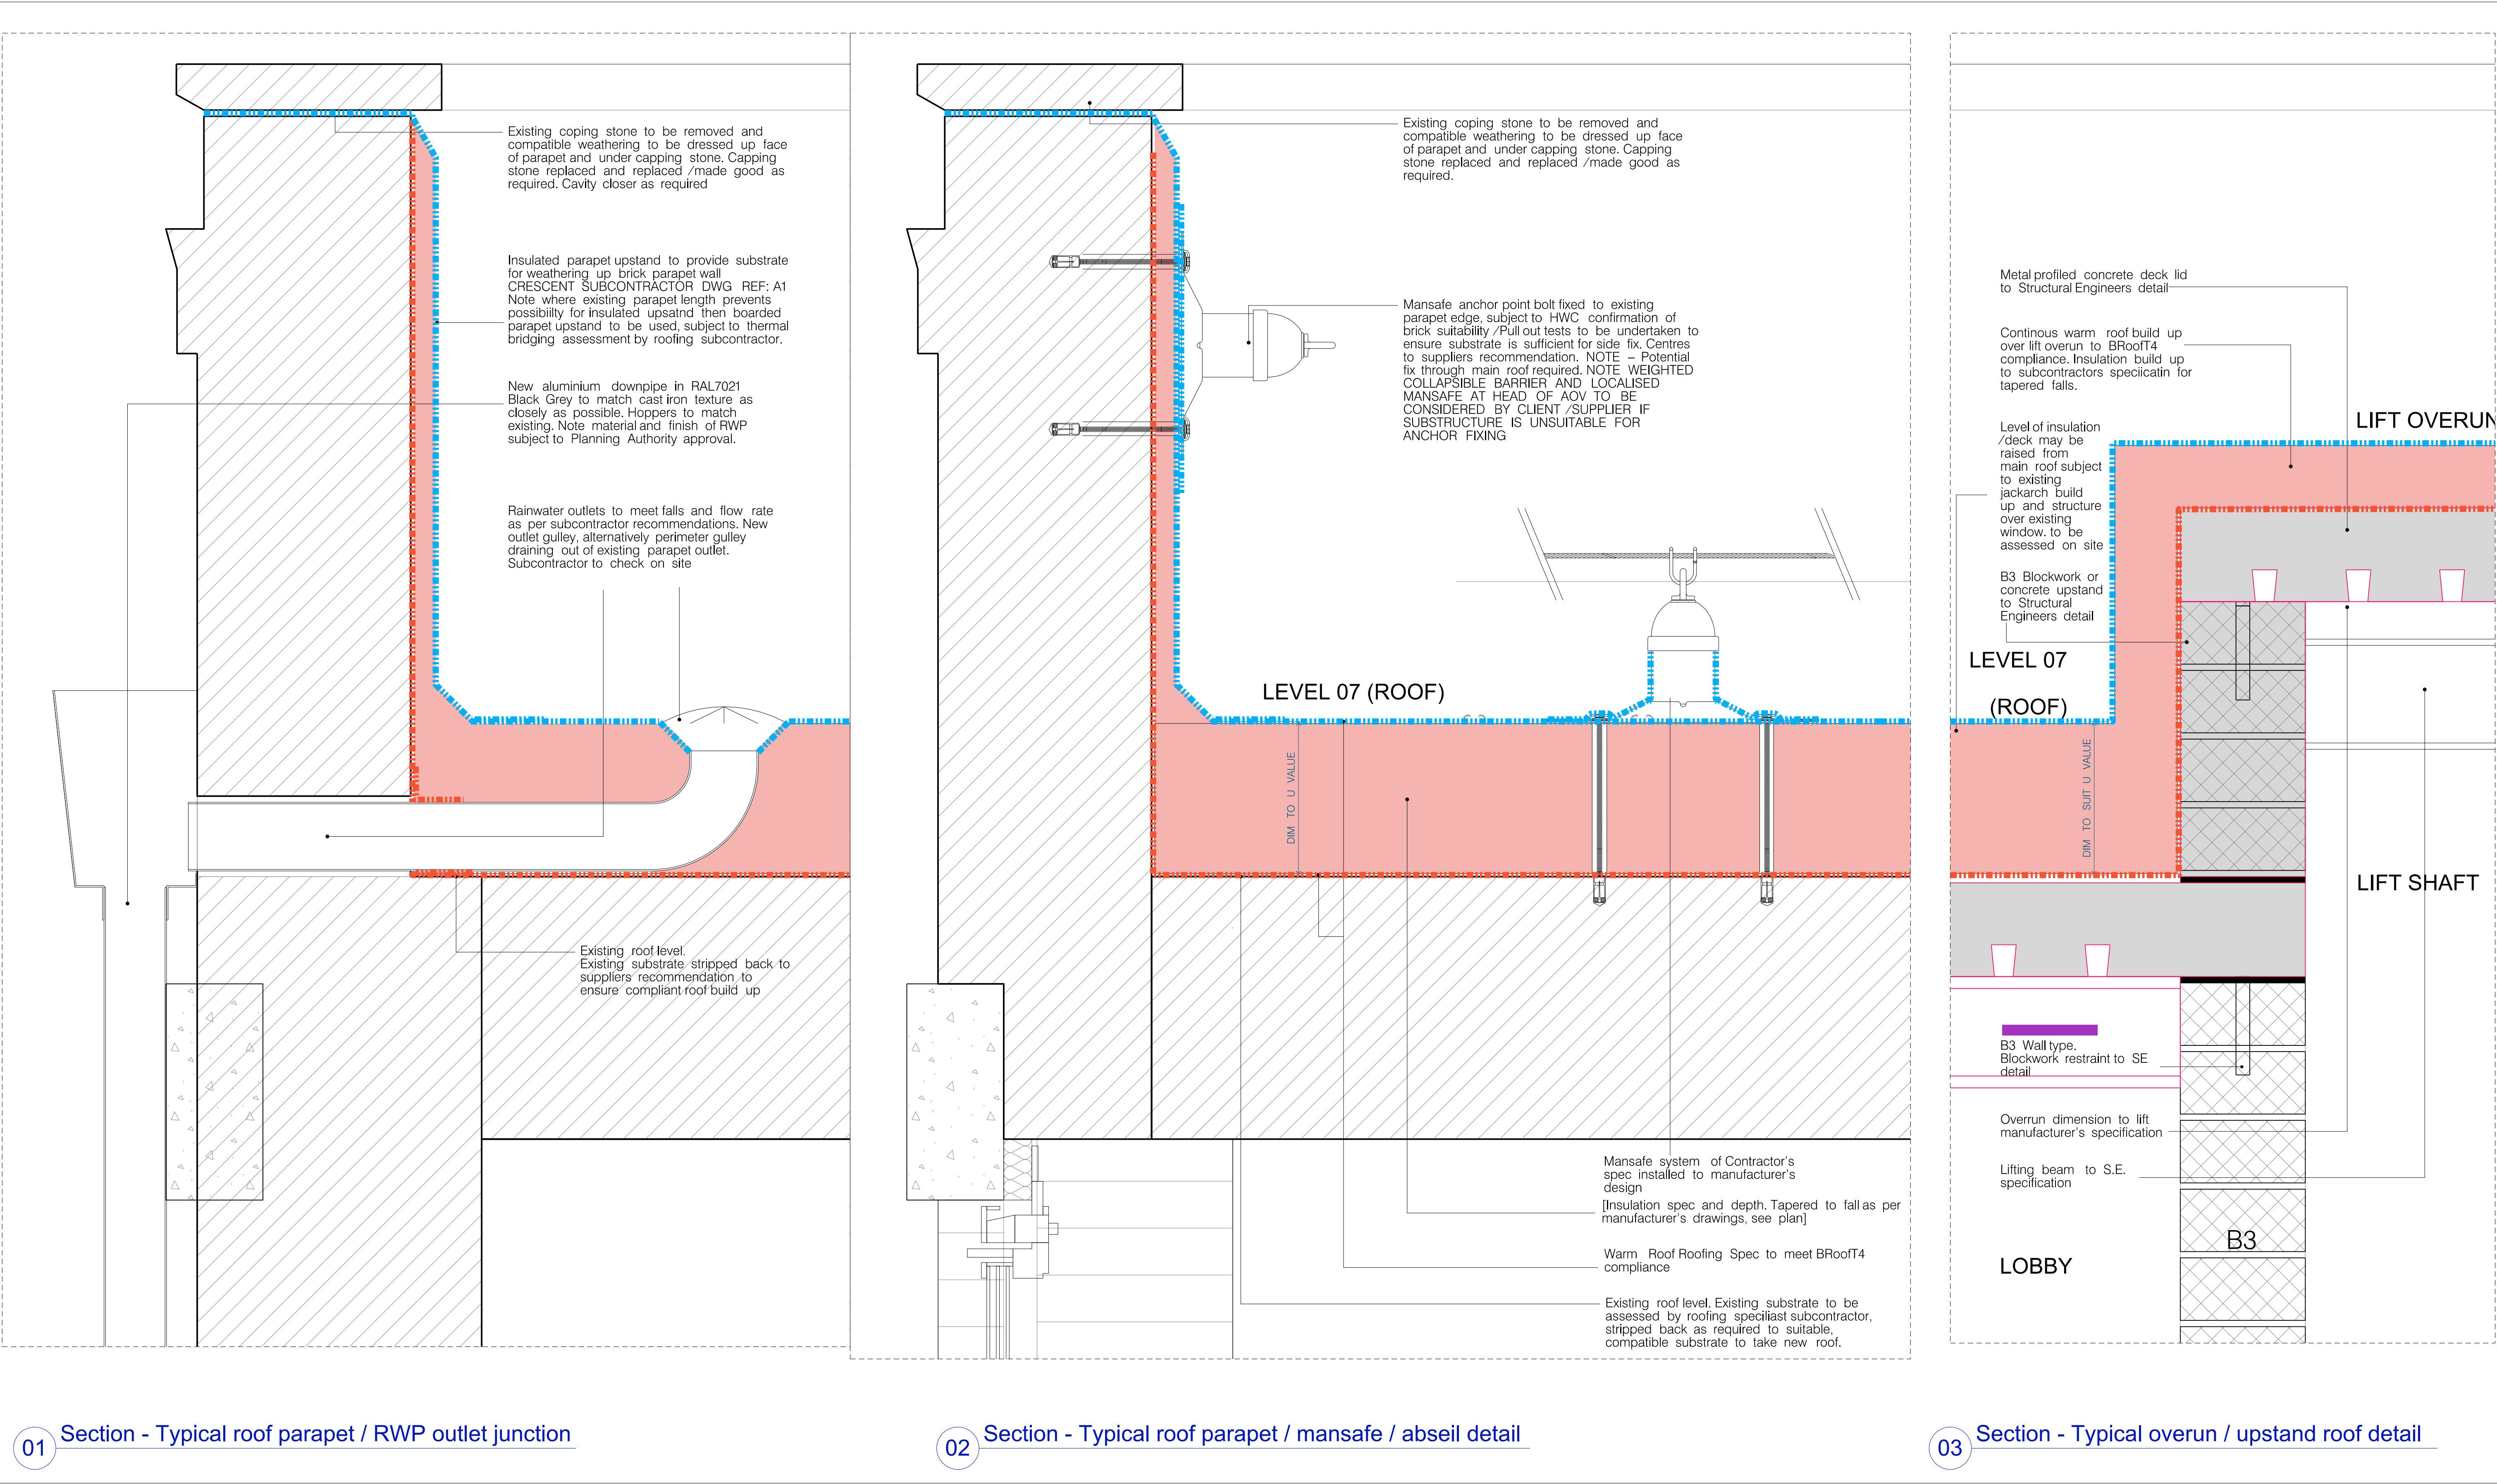

hodder+partners		revisions + notes:		ROOF Information for design Intent. Refer to Roofing Specialist subcontractor information Falls to be designed to a minimum 1:60 to achieve a minimum 1:80 on site across all roof levels where applicable Tapered insulation design to be coordinated with aforementioned upstands, RWO locations, penetrations and overuns. Refer to NBS specification with regards J31 and J41 roof weathering system build ups - similar approved. Location of applications denoted on each plan. Refer to HOD (27) series drawings for typical roof build up details. Refer to (31)series drawings for rooflight / roof drawings. Refer to L(20)207 AND L(20)1071 - 1073. FOR AOV SCHEDULE REFER TO S(31)002
SGI Studios		P01 21.05.25	ISSUE SHOWING MANSAFE AND ANCHOR POINT	
1 Kelso Place		C01 23.06.25	PRELIMINARY CONSTRUCTION ISSUE	
Manchester M15 4LE		C02 17.11.25	DETAIL AMENDED TO S/C DETAIL BOARDING EXTENDED TO UNDERSIDE OF PARAPET AS DISCUSSED WITH PLANNING AUTH (17.11.25)	
t: +44(0)161 832 9842				
e: mail@hodderandpartners.com				
w: www.hodderandpartners.com				
DO NOT SCALE		07/06/24 A1 FIRST ISSUE		
Work to annotated dimensions only.				
Read drawing in conjunction with relevant specification,				
Structural Engineers' and Services Engineers' drawings.				
Confirm all dimensions before commencement of any				
work on site or fabrication.				

client: ARROWSMITH BRUNSWICK SQUARE LTD.		date: JUNE 25	
project: BRUNSWICK MILL DEVELOPMENT PHASE 1		scale: SCALE 1:10 @A3	drawn by: TC
title: MAIN ROOF BUILD-UP, PARAPET AND LIFT OVERRUN		drawing number: L(27) 101	
status: CONSTRUCTION		job number: 0586	revision: C2