
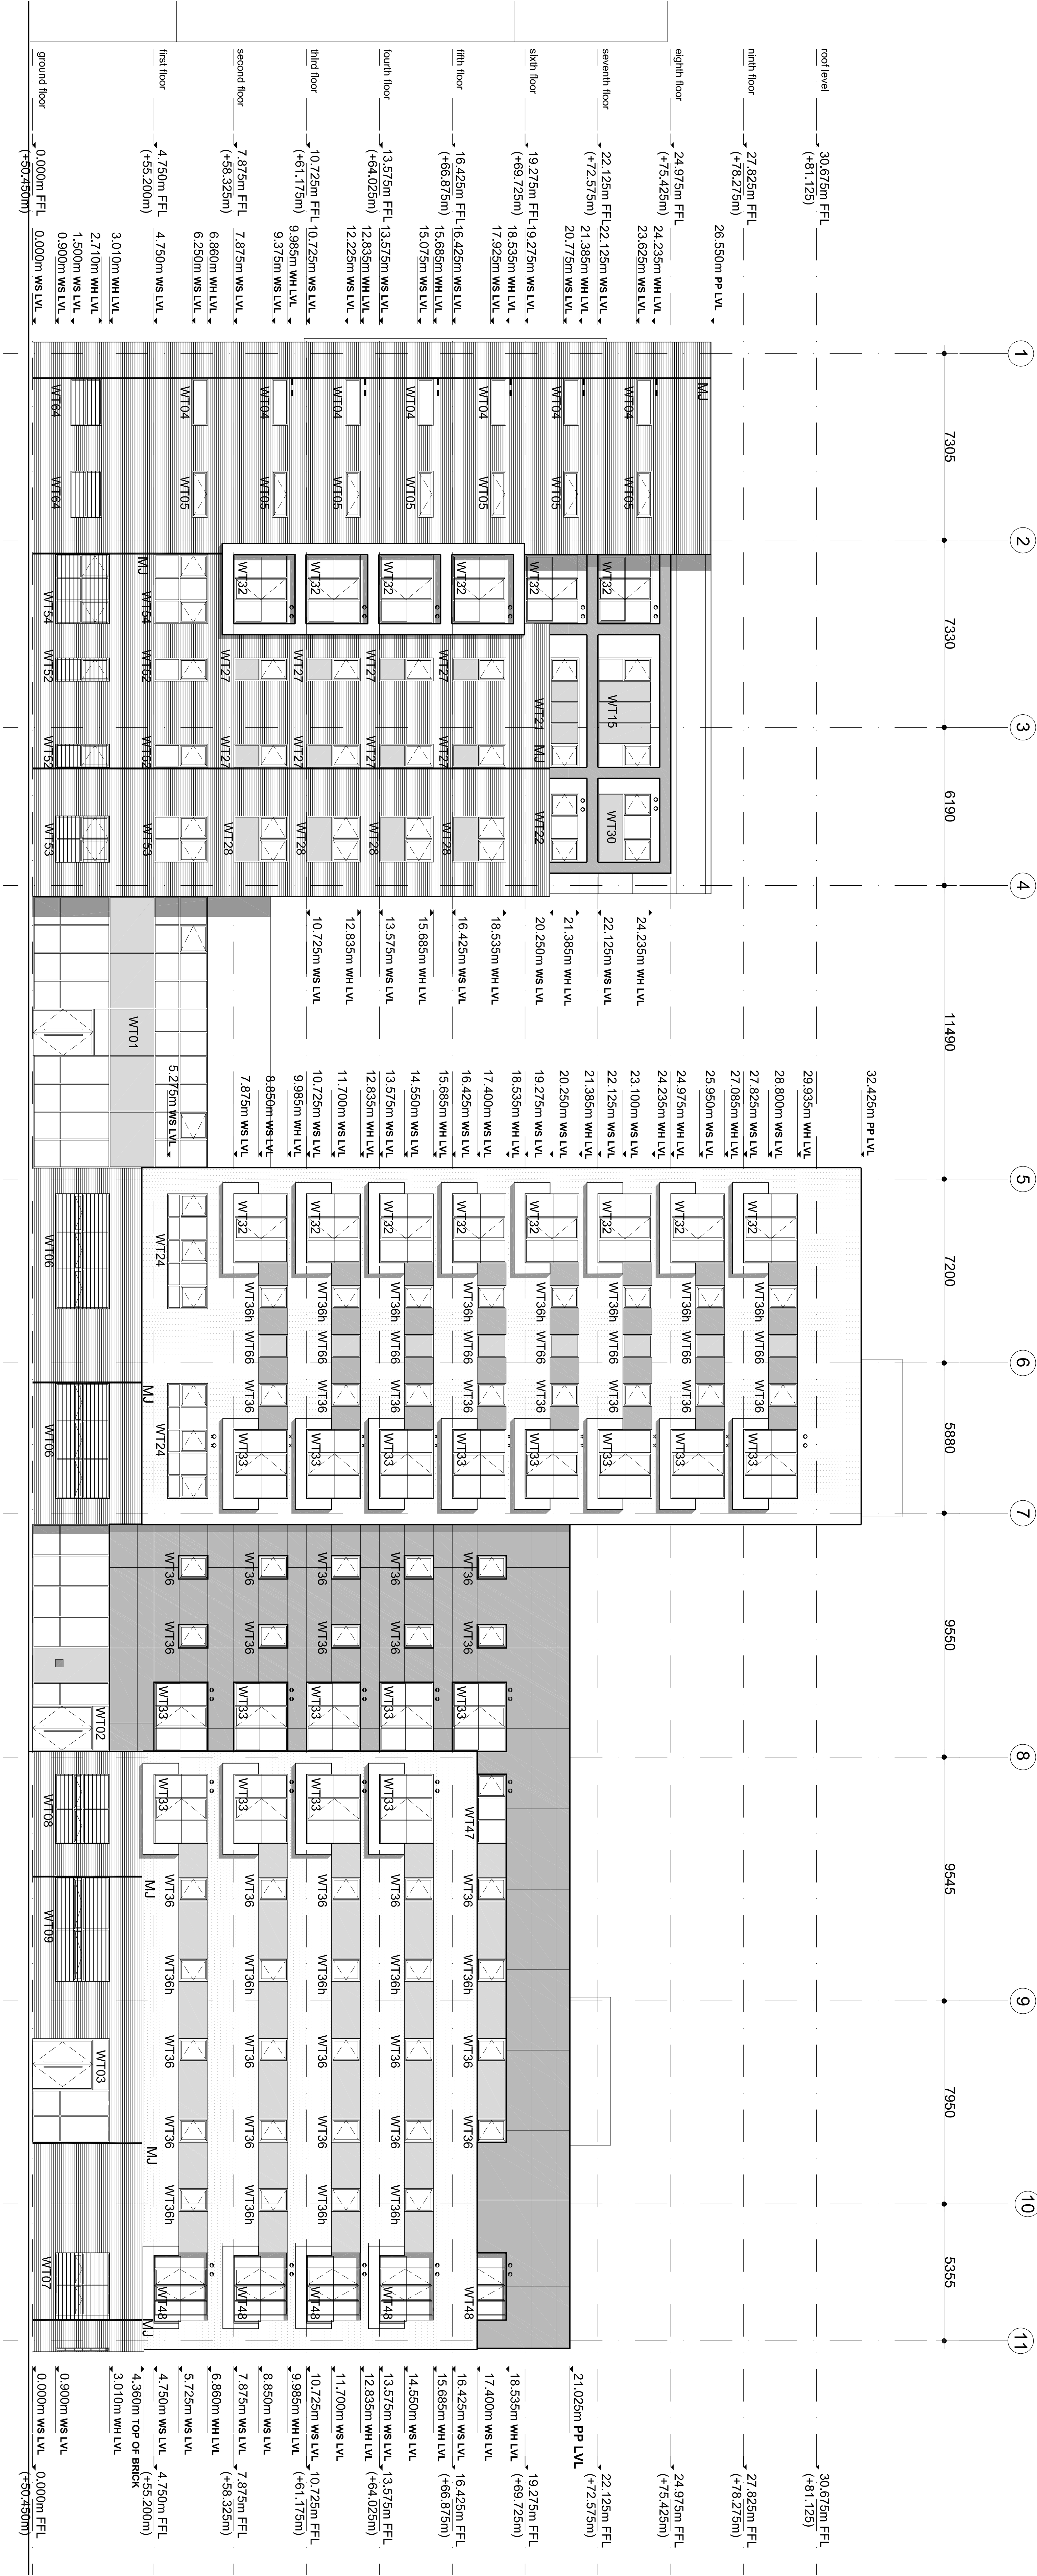


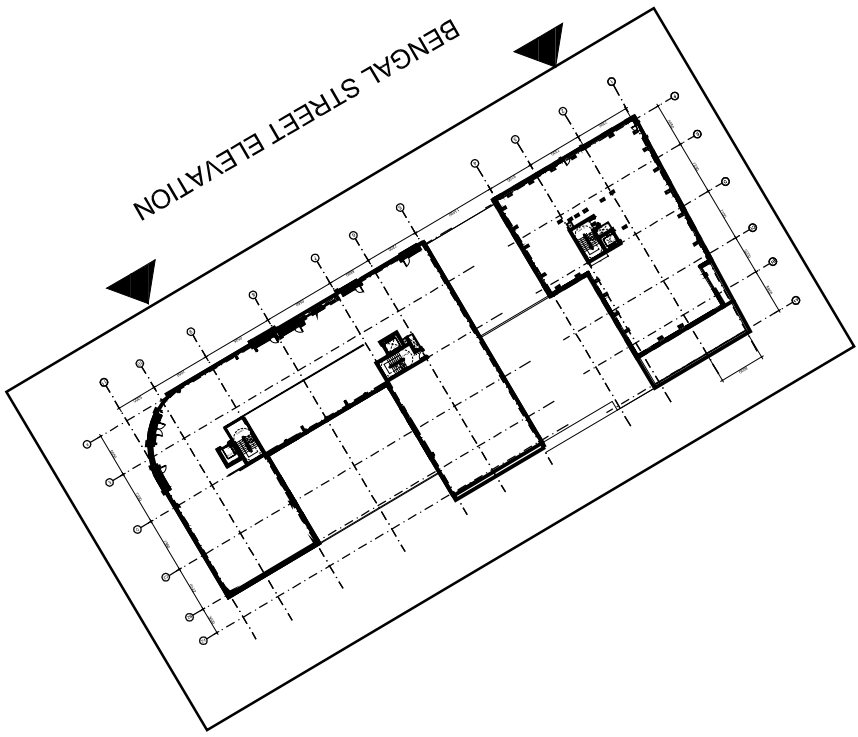

Aubrick

Ventilation opening

WS: Window Sill

WH: Window Head

PP: Parapet

MJ: Movement Joints

White Trespa cladding

Light grey Trespa cladding

Facing brickwork

Render

Architects + Urbanists

41 Bengali Street

Manikganj RAJ DAF

Phone: +880(18) 231 5200

Fax: +880(18) 231 5200

Email: info@ibla.net

www.ibla.net

Project Title

Bangal Mill

Client

Remaker Build Limited

Location

Bangal Street

Drawing Title

BENGALI STREET ELEVATION

Revision Date

Scale: 1:100

Revision Drawn

Issue Type INFORMATION

Orig Paper Size

A0

5 The drawing is the copyright of IBLA

preparation, use without written of the author

are hereby disallowed

P1 15-15-2011 1ST ISSUE
Rev Details

Drawing ref	Job No	Drawing No	Revision
2033	D-30-512	P1	