


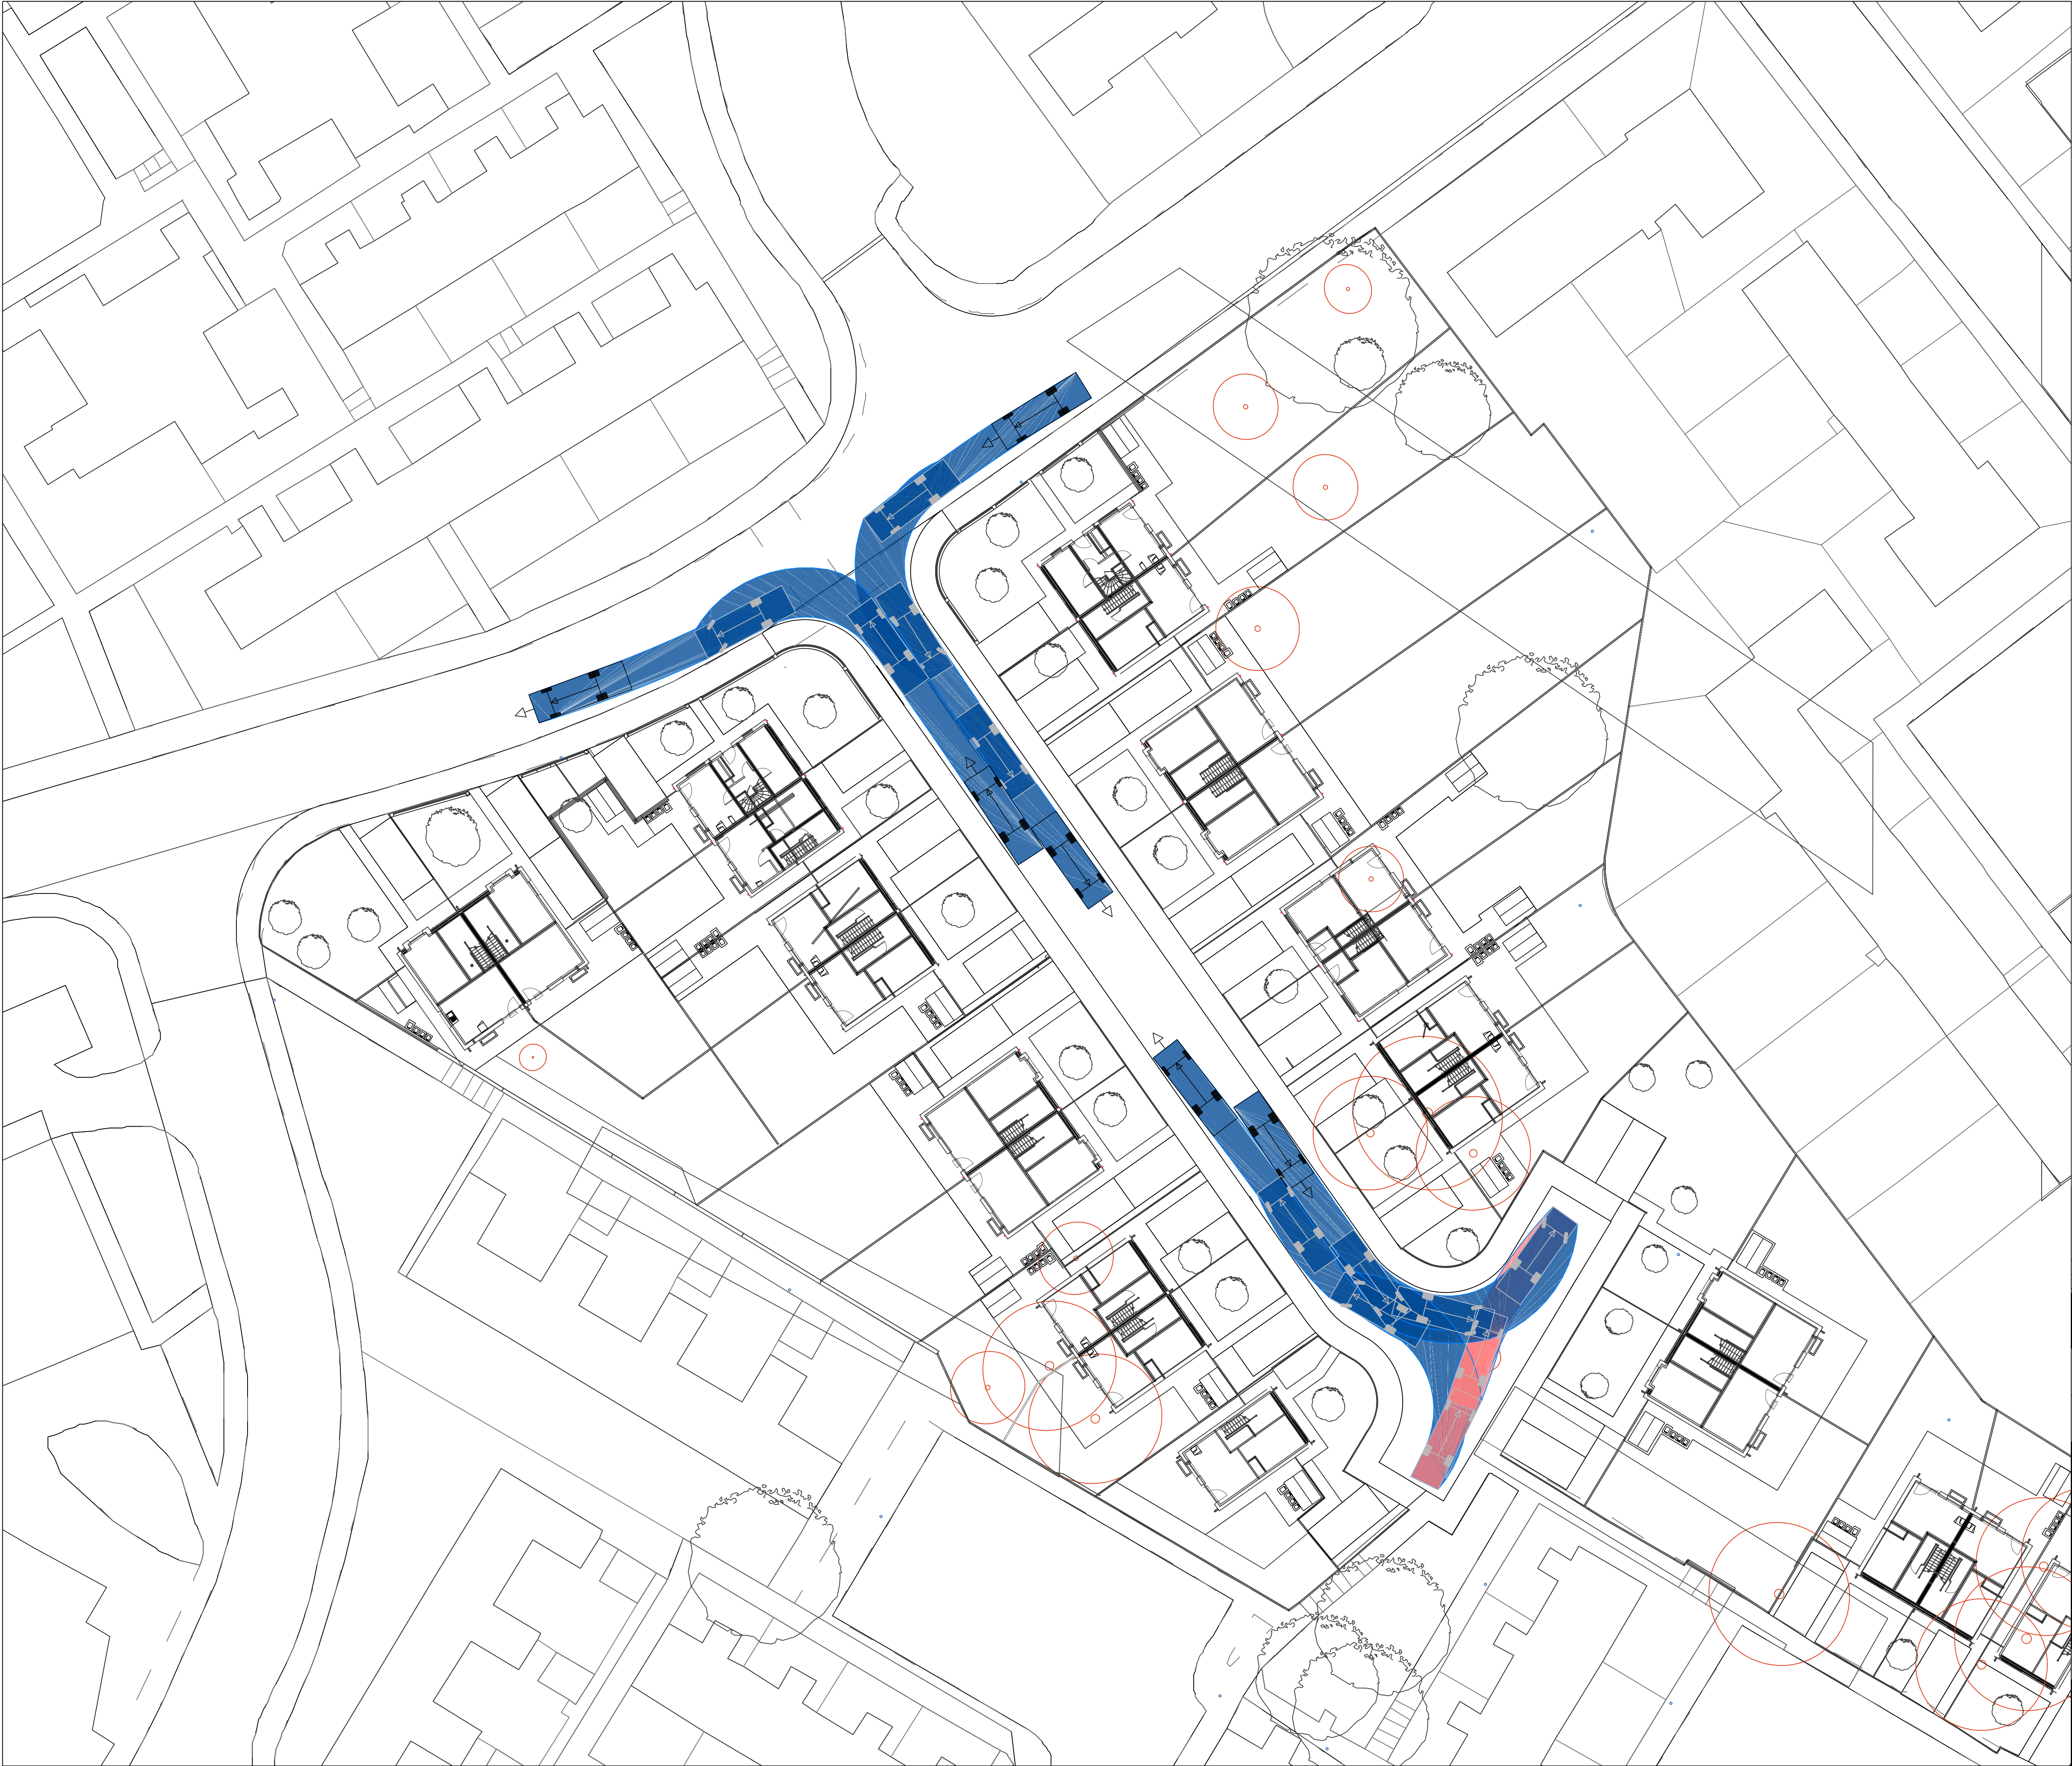

PROJ	P01	14.03.2025	INITIAL ISSUE				JCM	JCM	JCM	
REV	DATE	DESCRIPTION				BY	CHK	APP		
DRAWING STATUS:										
PRELIMINARY										
CLIENT:										
CASEY										
ARCHITECT:										
JOHN McCALLS										
PROJECT:										
WHITE MOSS ROAD MANCHESTER										
TITLE:										
VEHICULAR TRACKING PLAN										
STATUS:	PROJECT No.		PROJECT	ORIGINATOR	VOL/SYS	LEVEL	TYPE	ROLE	DRAWING No.	REV:
S2	223-009		WMR	AJP	-ZZ	-00	-DR	C	1520	P01
SCALE @ A1:		DESIGNED:	DRAWN:	CHECKED:	APPROVED:		DATE:			
1:250		JCM	JCM	JLS	JLS		FEB 2023			