


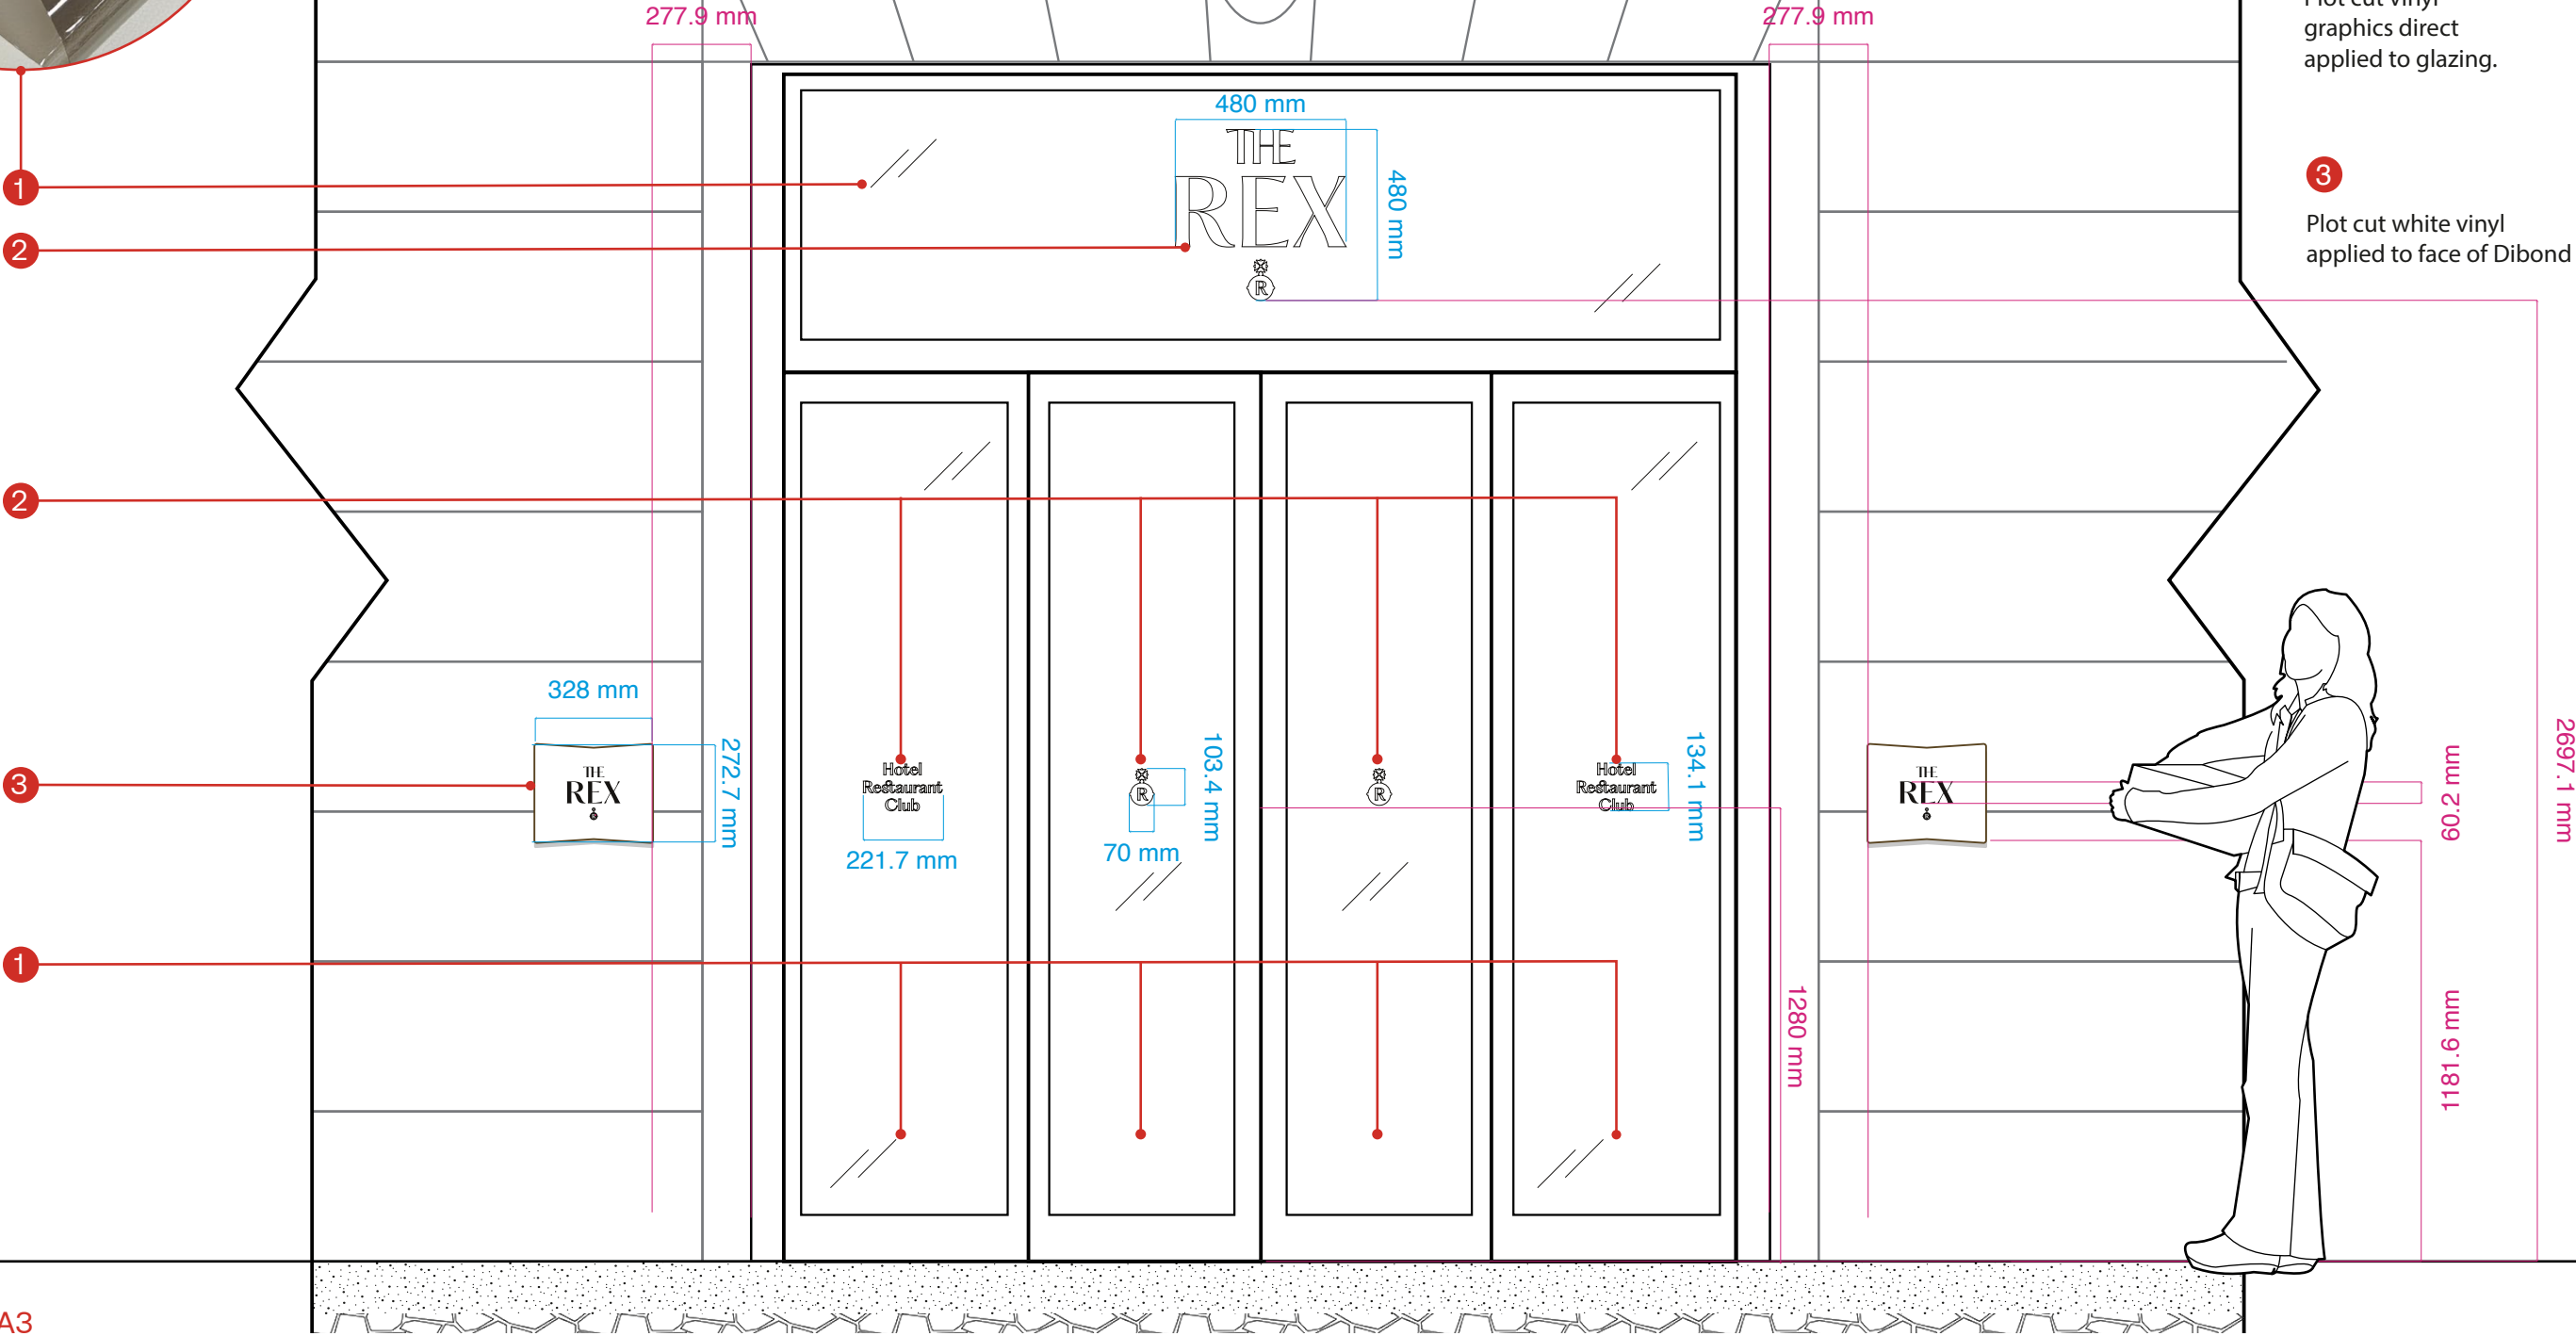

- 1 Application of a high-clarity, subtle brown-tinted glazing film, designed to meet conservation standards for low
- 2 Plot cut vinyl graphics direct applied to glazing.
- 3 Plot cut white vinyl applied to face of Dibond



Scale 1:20 @ A3